


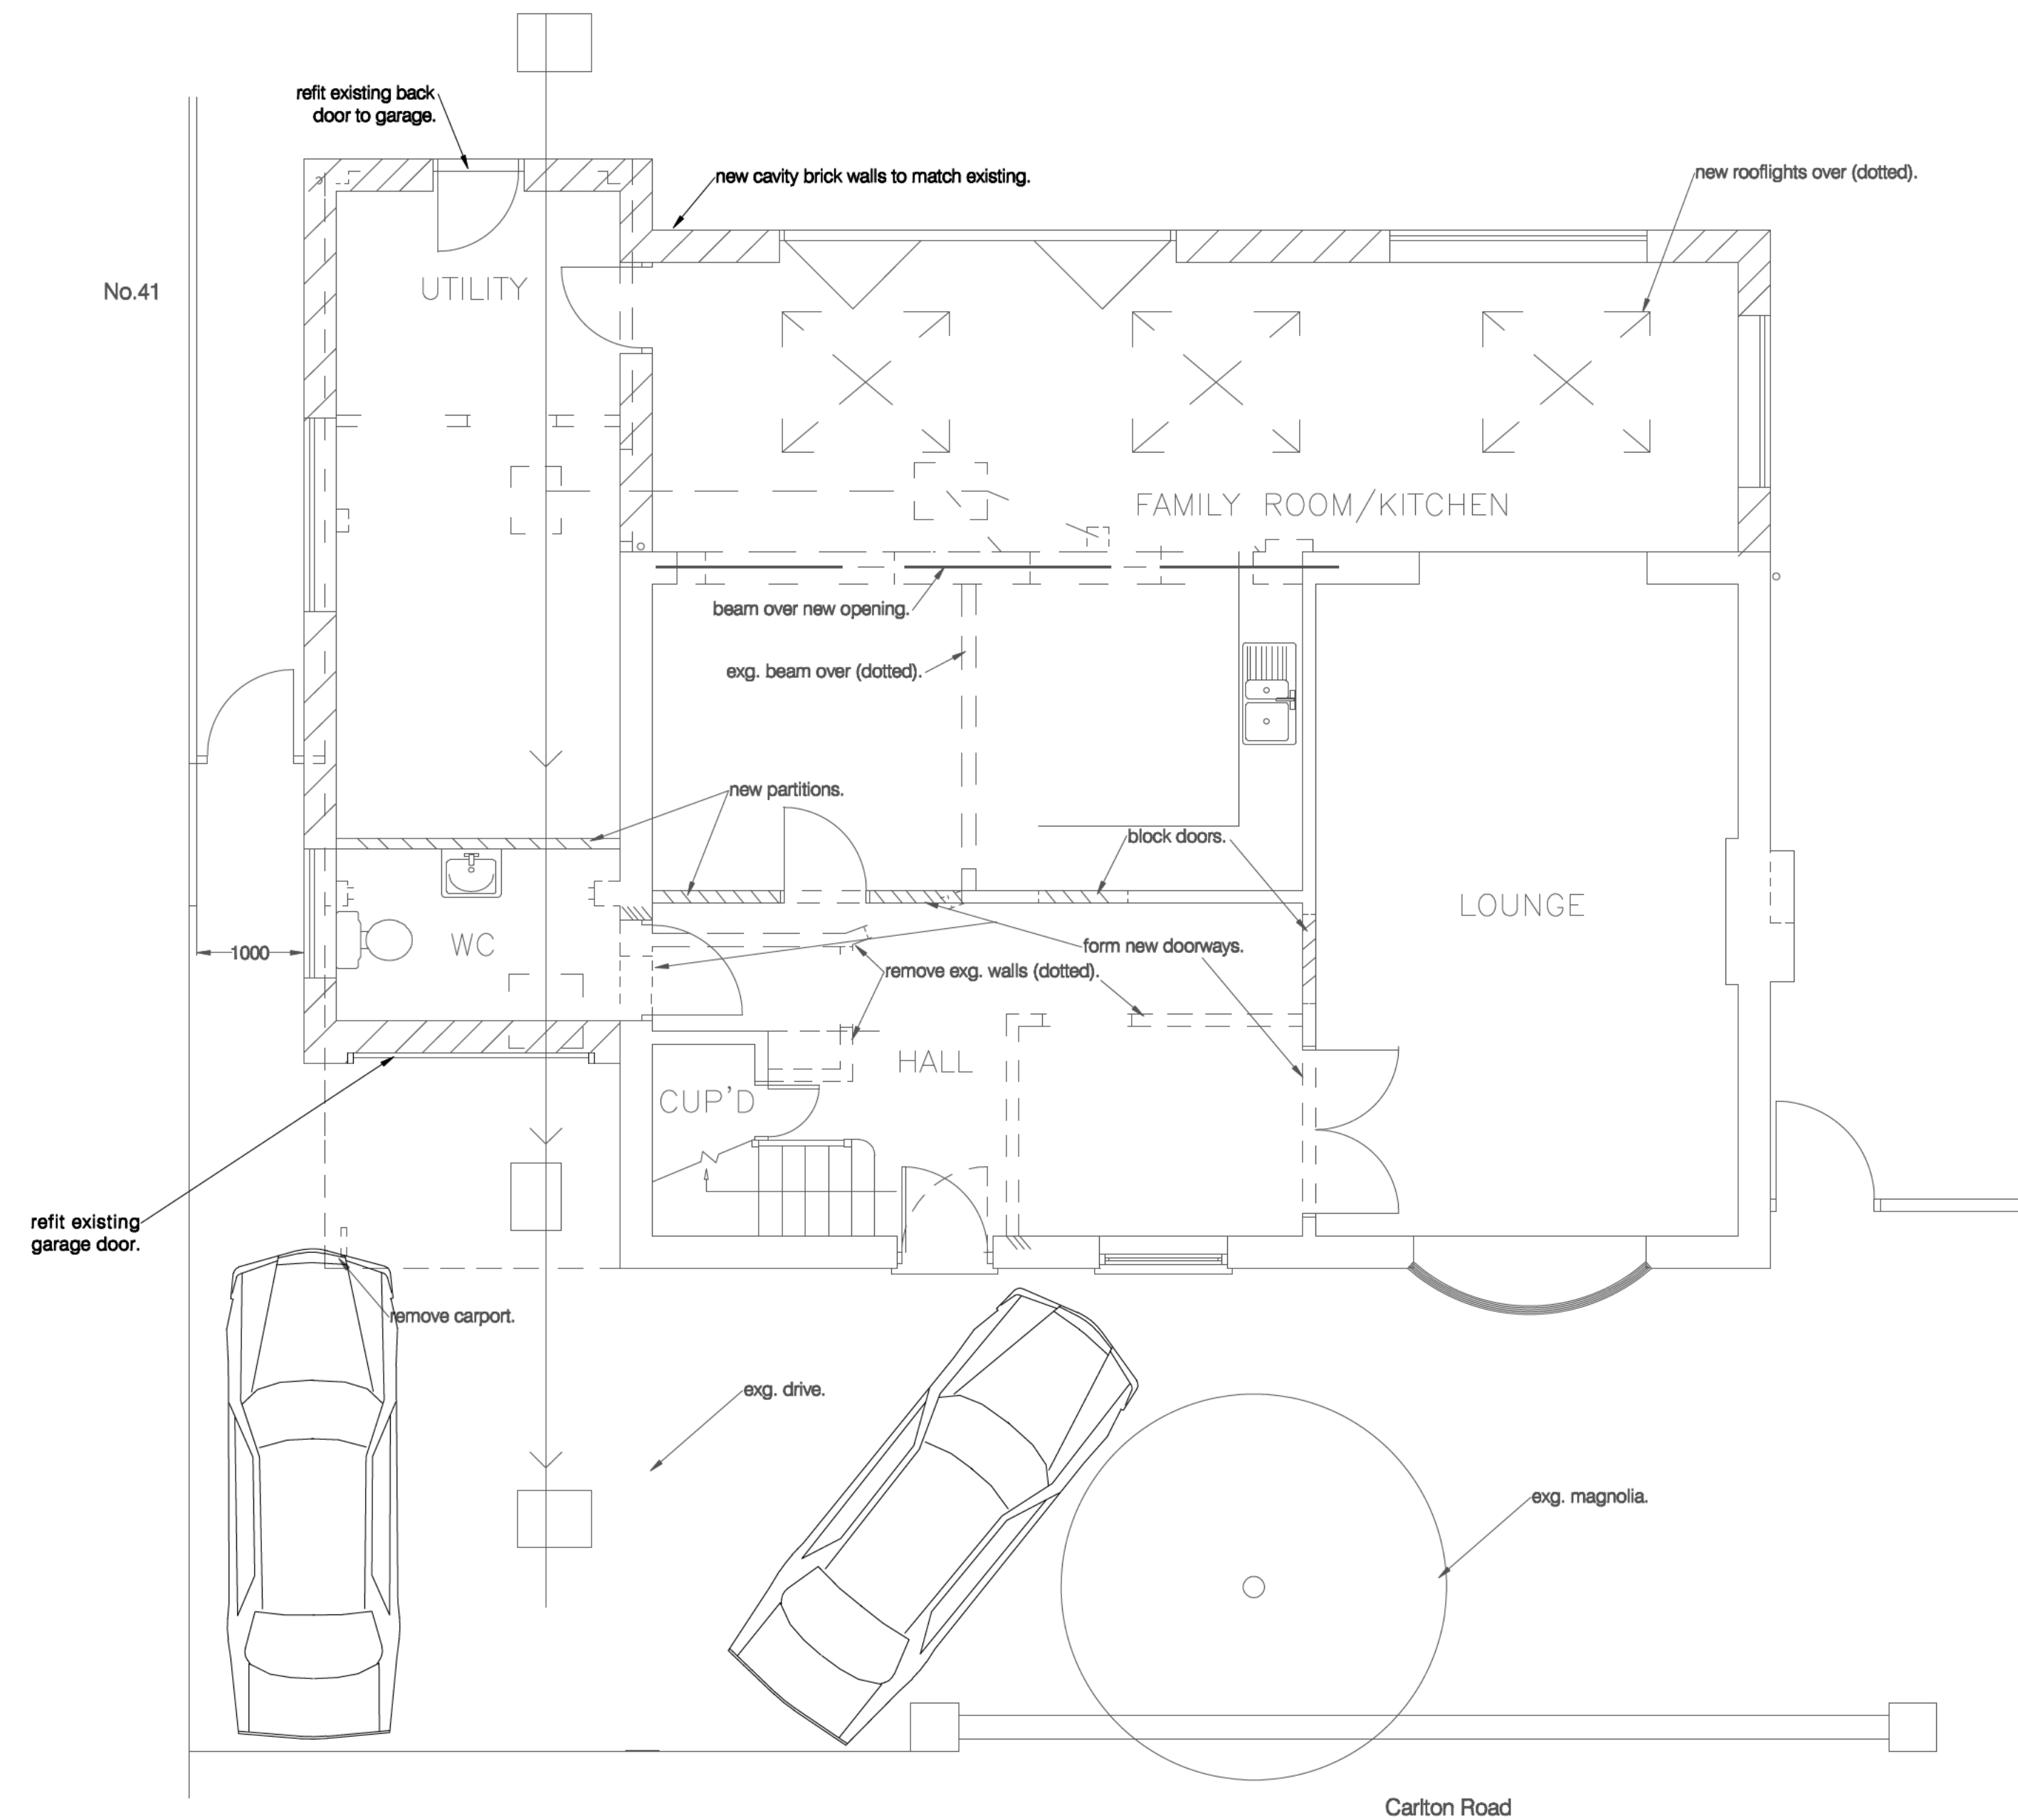

project
for
title

43 Carlton Road
Caversham, Reading, Berkshire

1:50 Proposed Ground Floor

Drawing no: 1288 / 3

M D Howlett
architectural consultant

11 Prospect Street, Caversham, Reading
Berkshire RG4 8JB; Tel/Fax: (0118) 947 7117
Email: pmaarc@globalnet.co.uk

Date: June 2020