


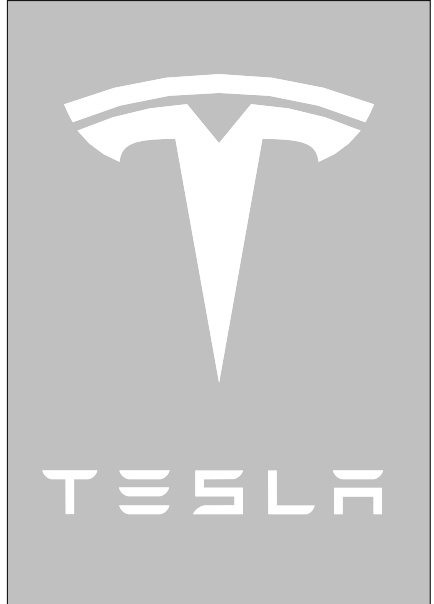


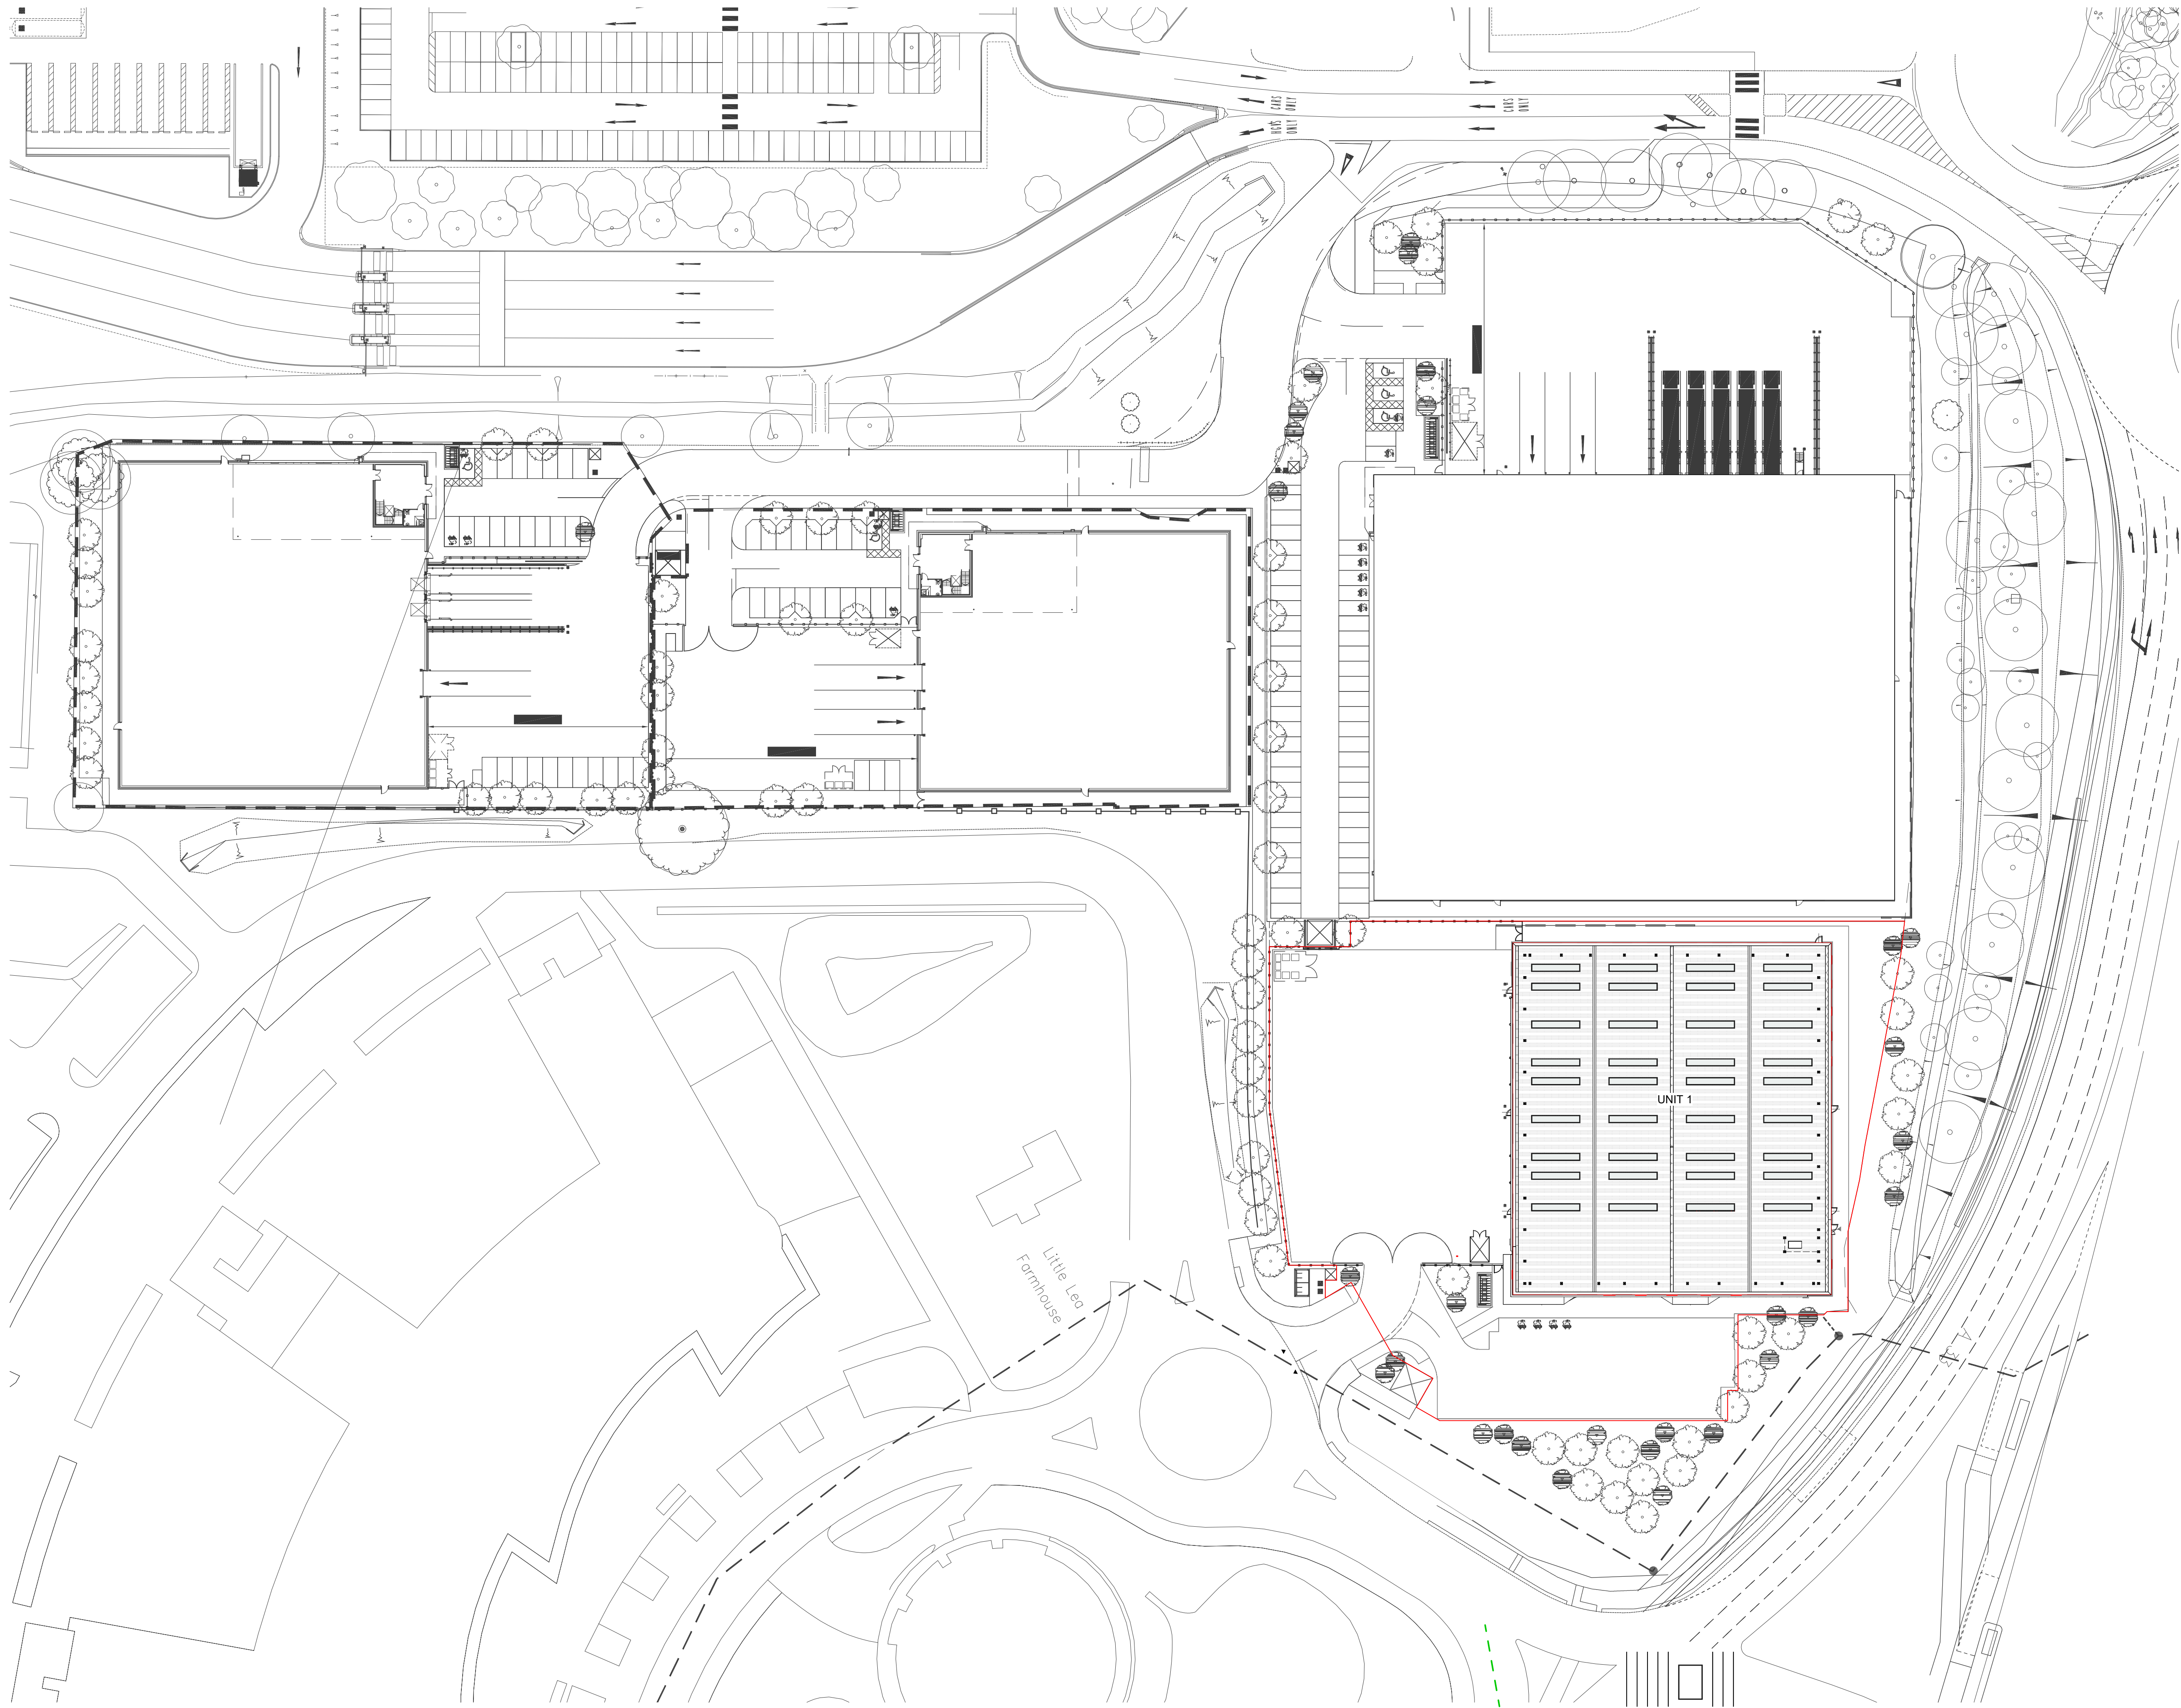

Revision Schedule		
No.	Description	Date

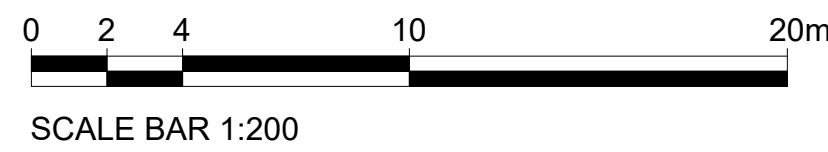

1 PL-0.00 - Site Location Plan
1 : 500

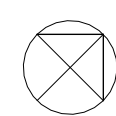

Property Area Schedule	
Property Line	Area
Gross Building Area	2604 m ²
Total Site Area	6850 m ²
Total External Area	3835 m ²

Phasing Legend

- Existing
- Demolished
- Proposed
- Relocation

READING 2.0 | SSD

Reading International Logistic Park, Unit 1,
Basingstoke Rd, Reading, United Kingdom

Site Location Plan

Project Number: 463803
Scale: 1 : 500 / A0
Rev:
Date: 31/03/2026 16:45:53

PL-0.00