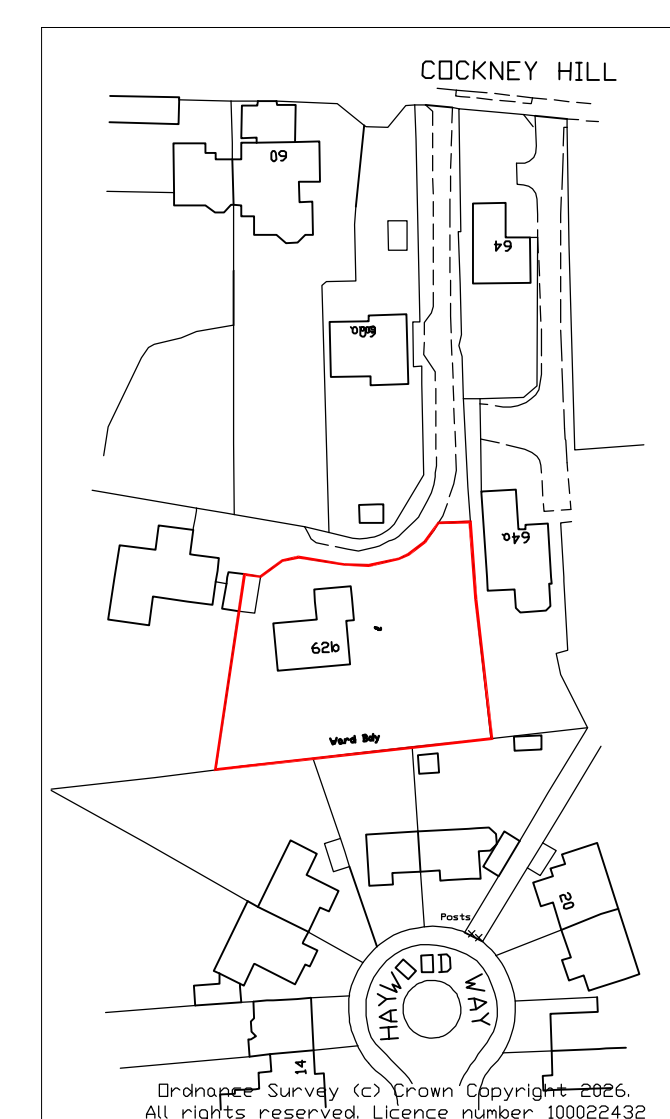
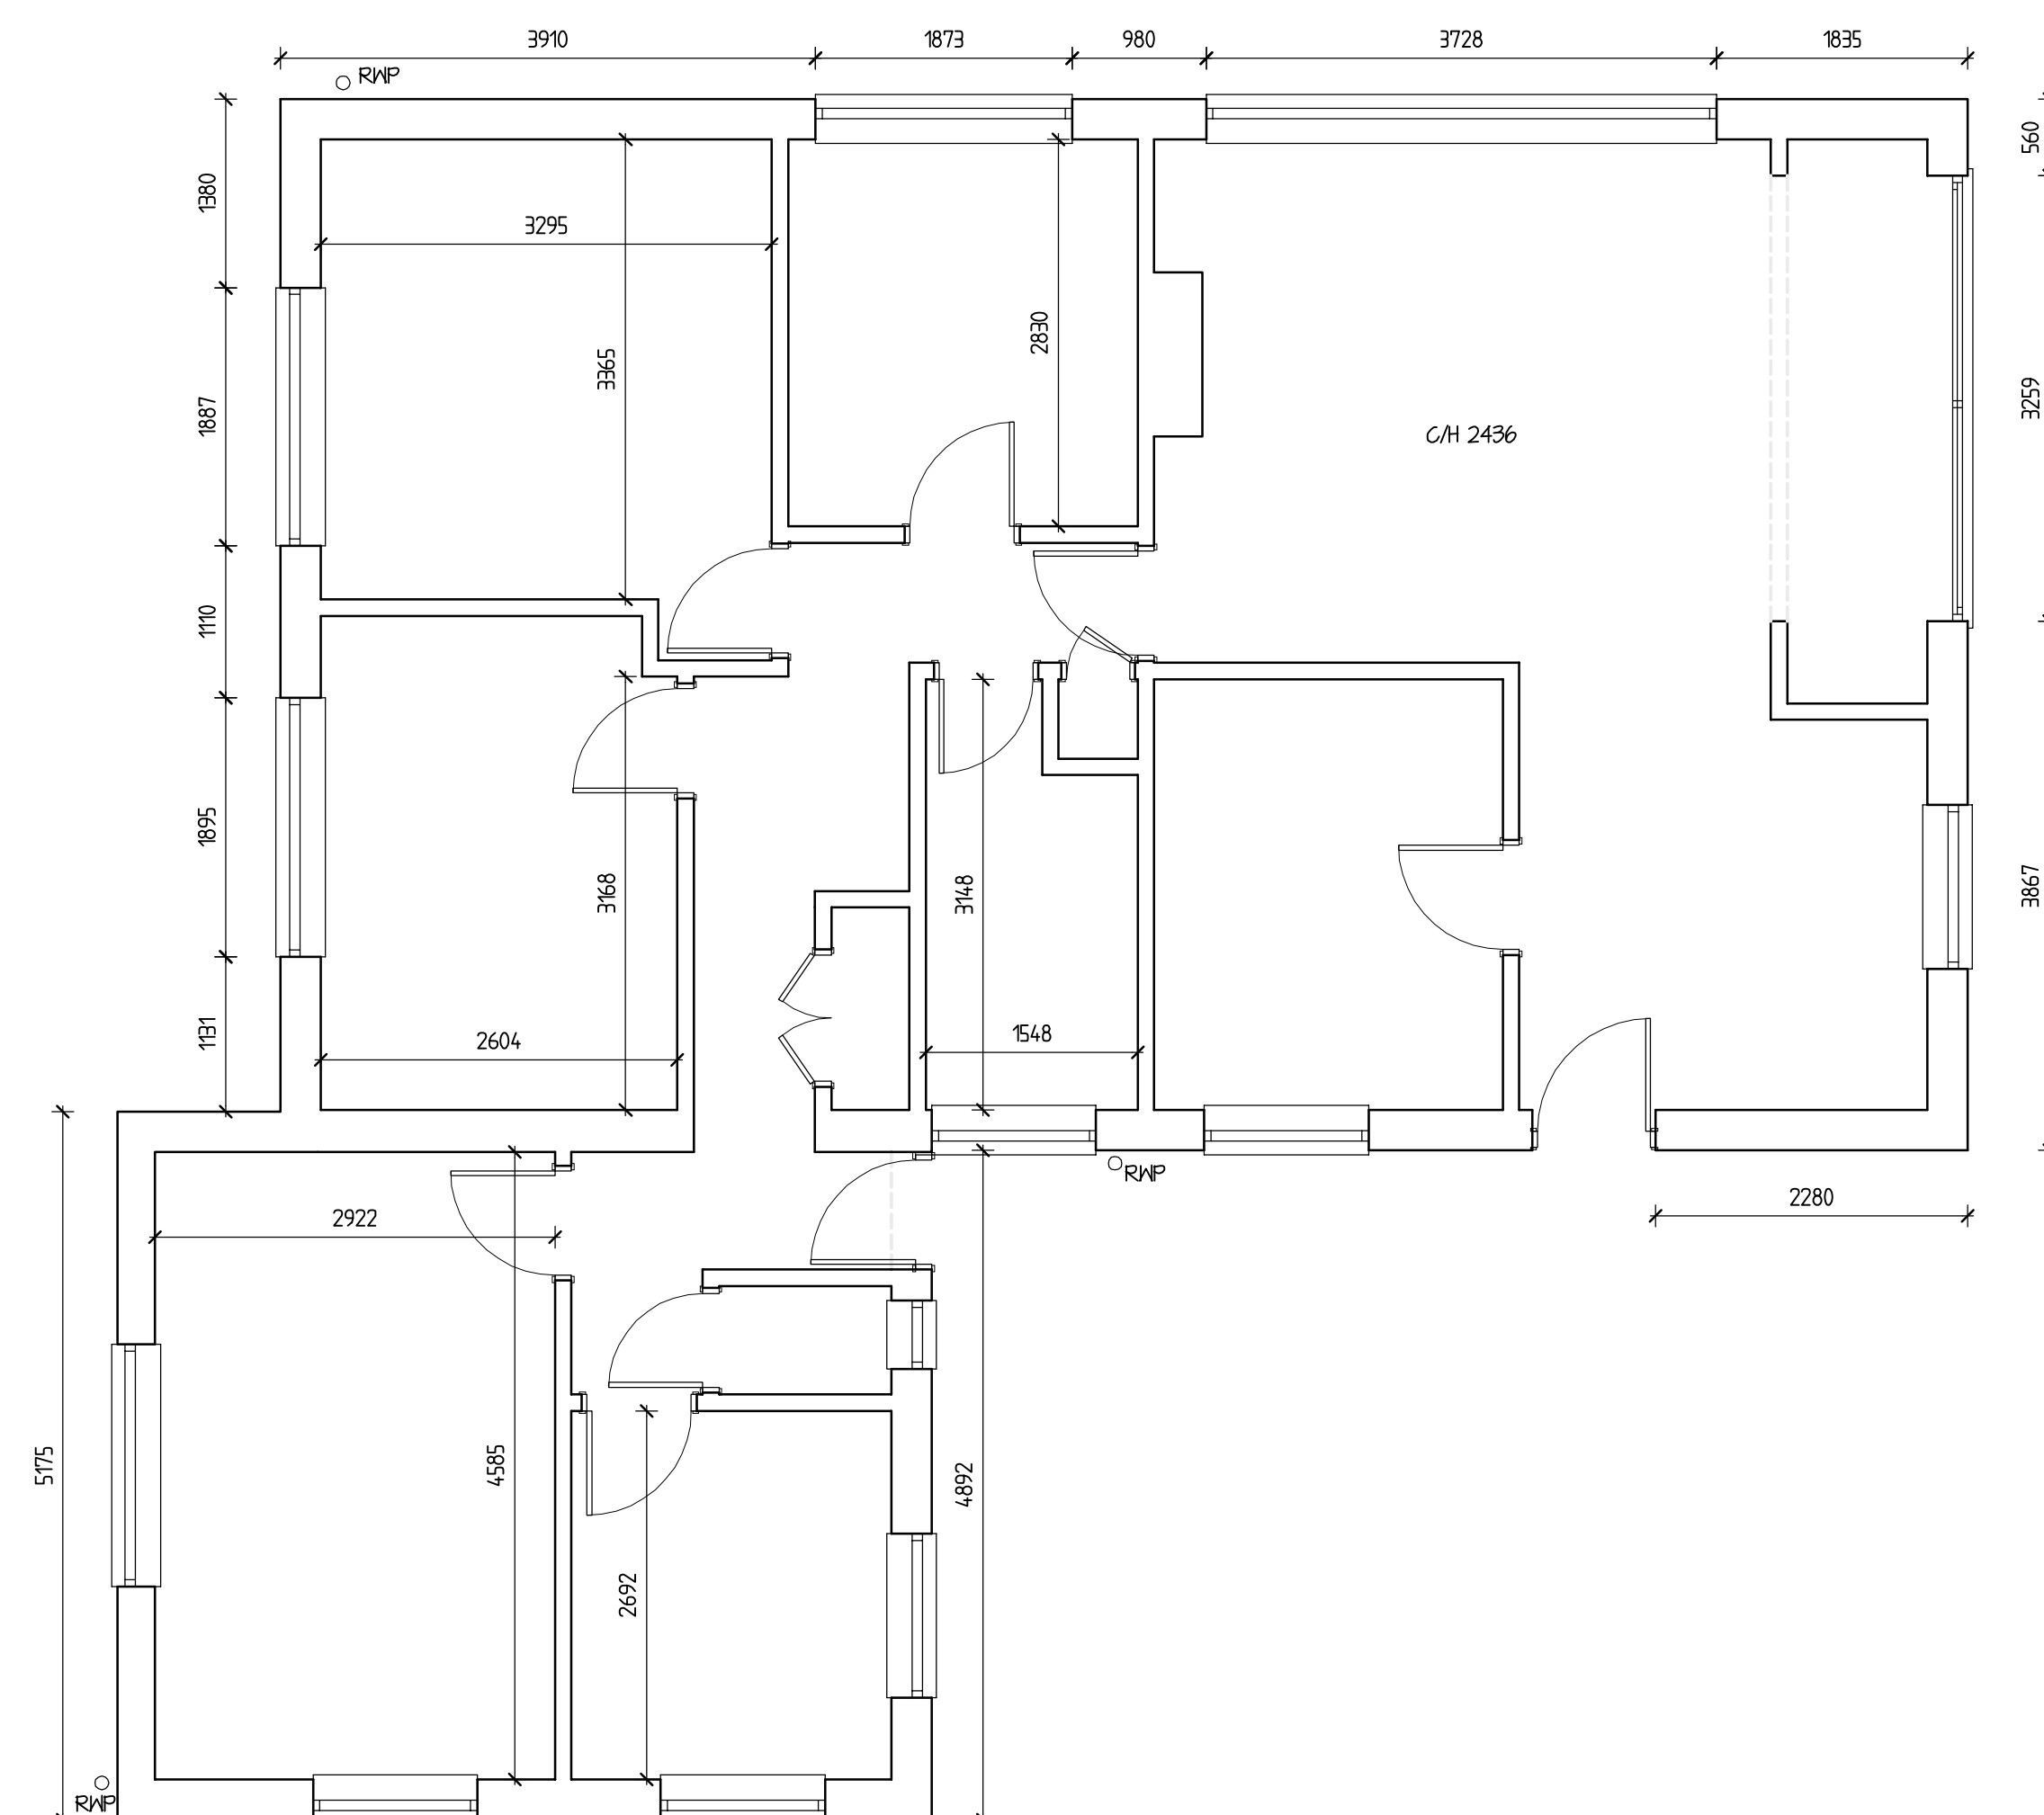
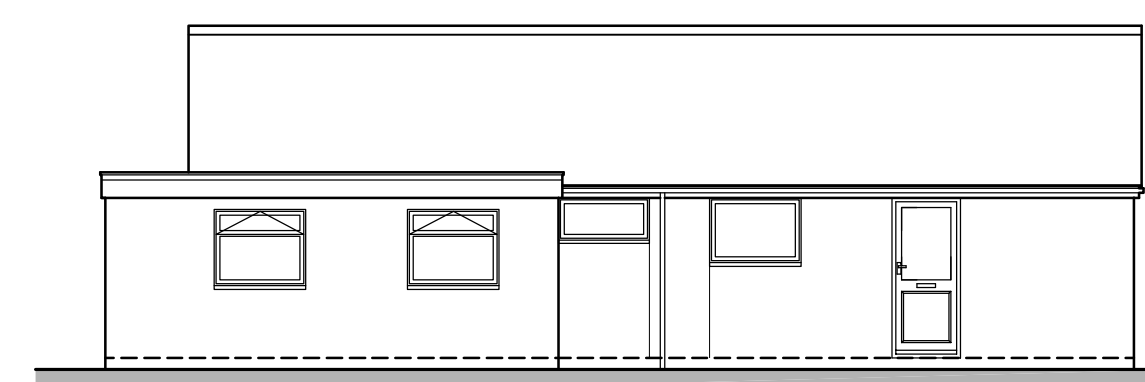
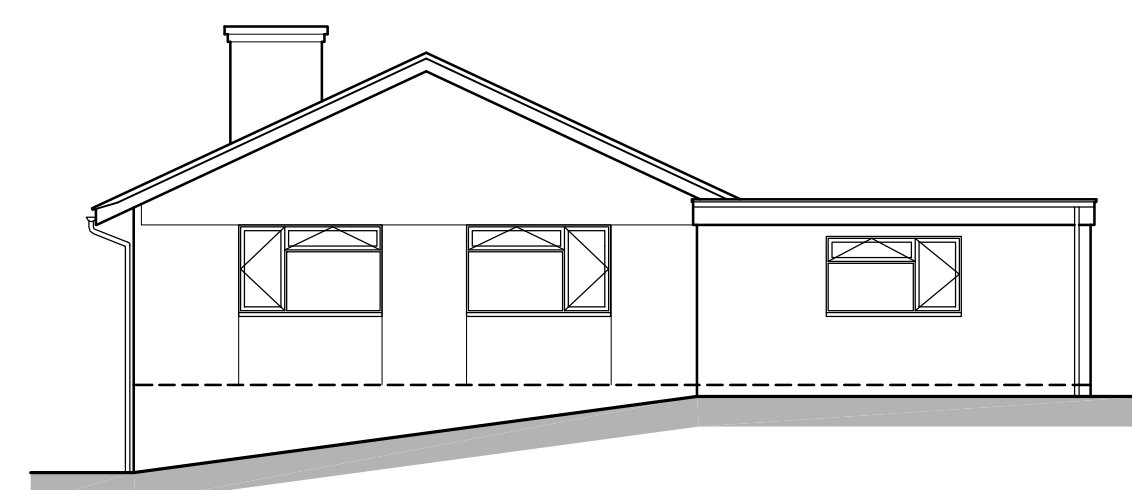
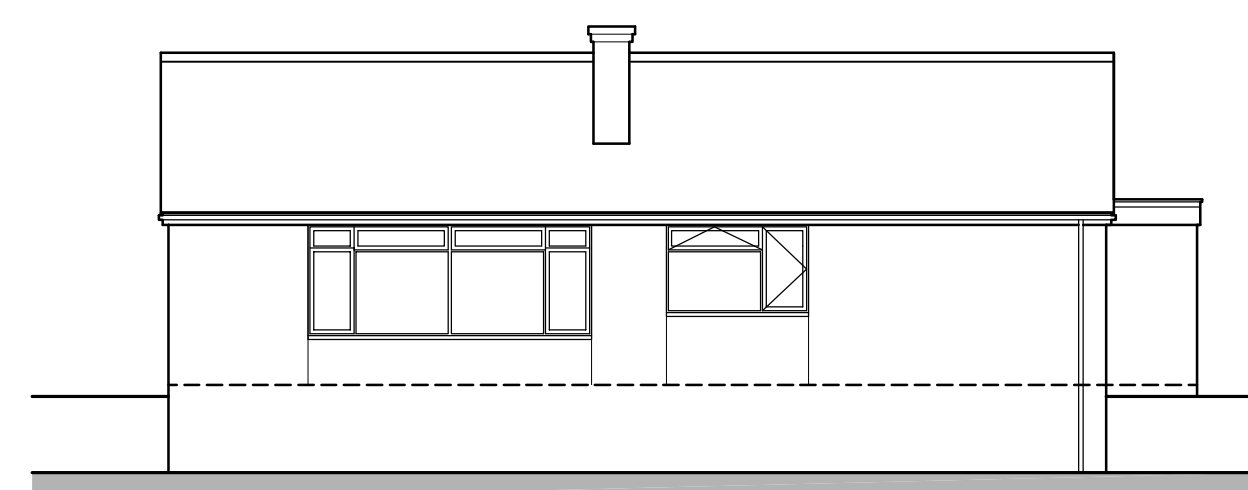


G R E G
Farrell
 Building & Design Consultant

43 Wendover Way,
 Tilehurst, Reading,
 Berks RG30 4RU
 Tel & Fax: 0118 941 6249
 Mobile: 07967 009862
ggreg@gregfarrell.co.uk

Planning, Building Regulations & Structural Design

[illegible]

JOB TITLE _____

62b Cockney Hill
Tilehurst

TITLE
Existing Plans & Elevations

SCALE 1:50 1:100 DATE April 2026 DRAWING No. 01

DATE April 2026 DRAWING No. 01

DRAWING No. 01