



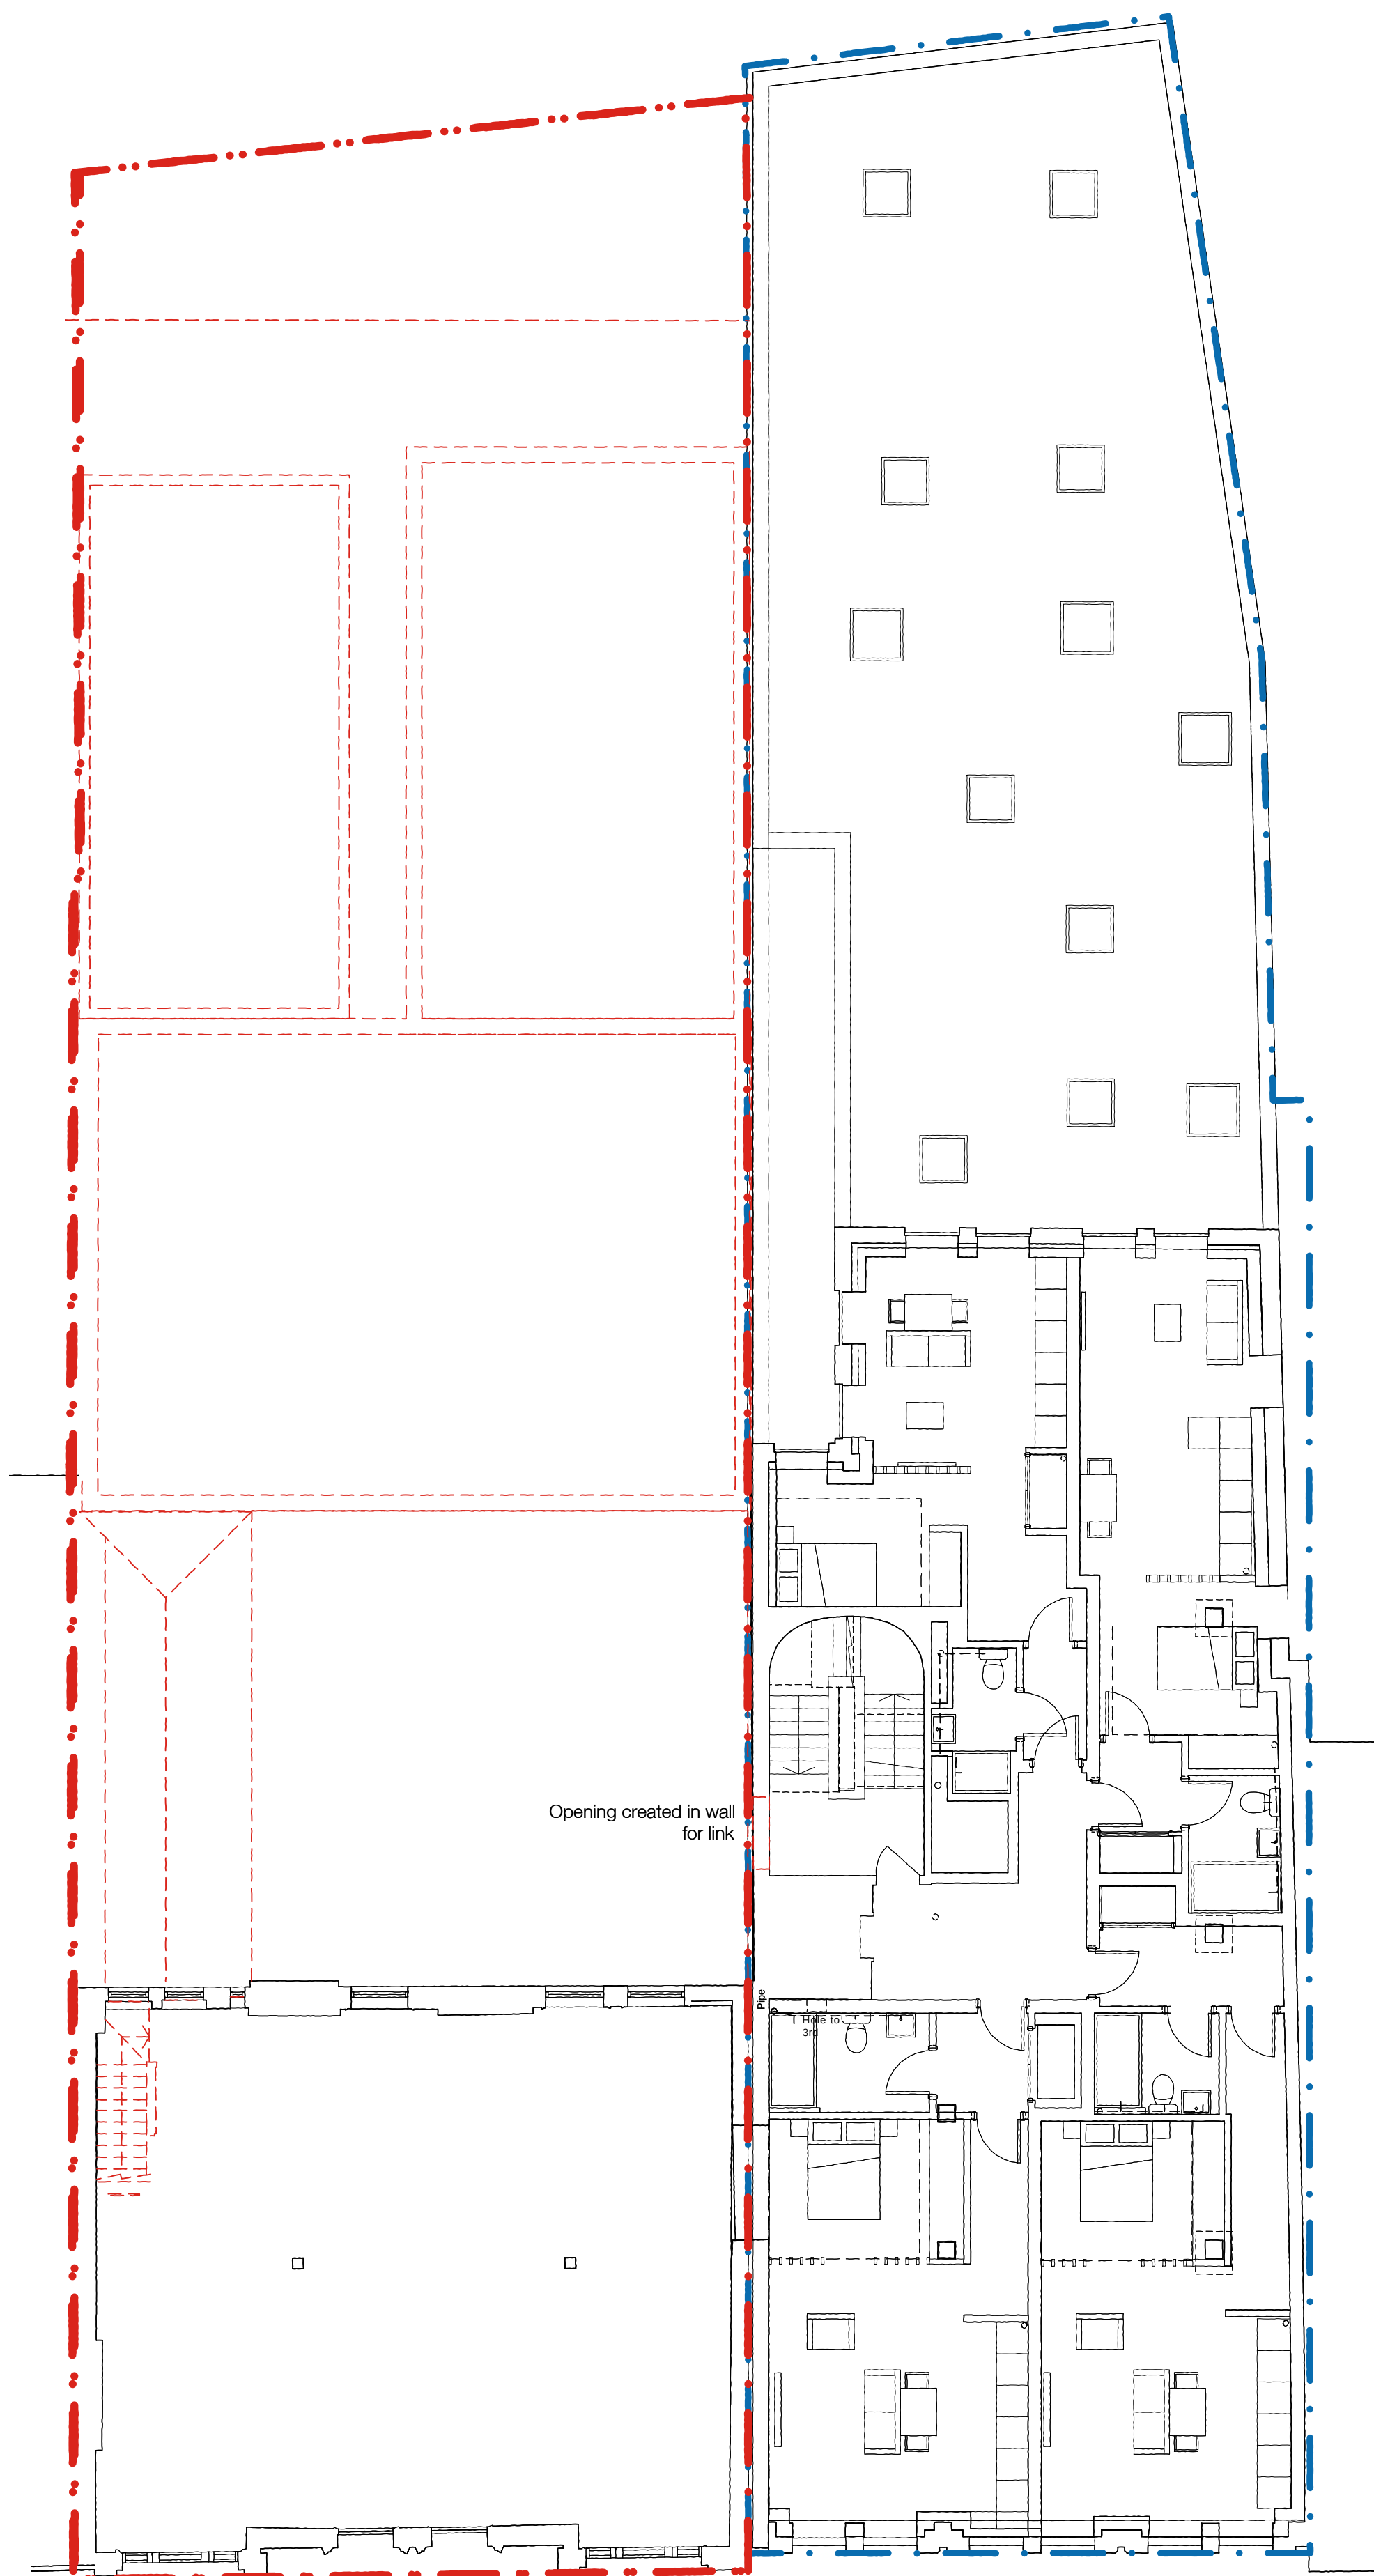

SECOND FLOOR DEMOLITION PLAN

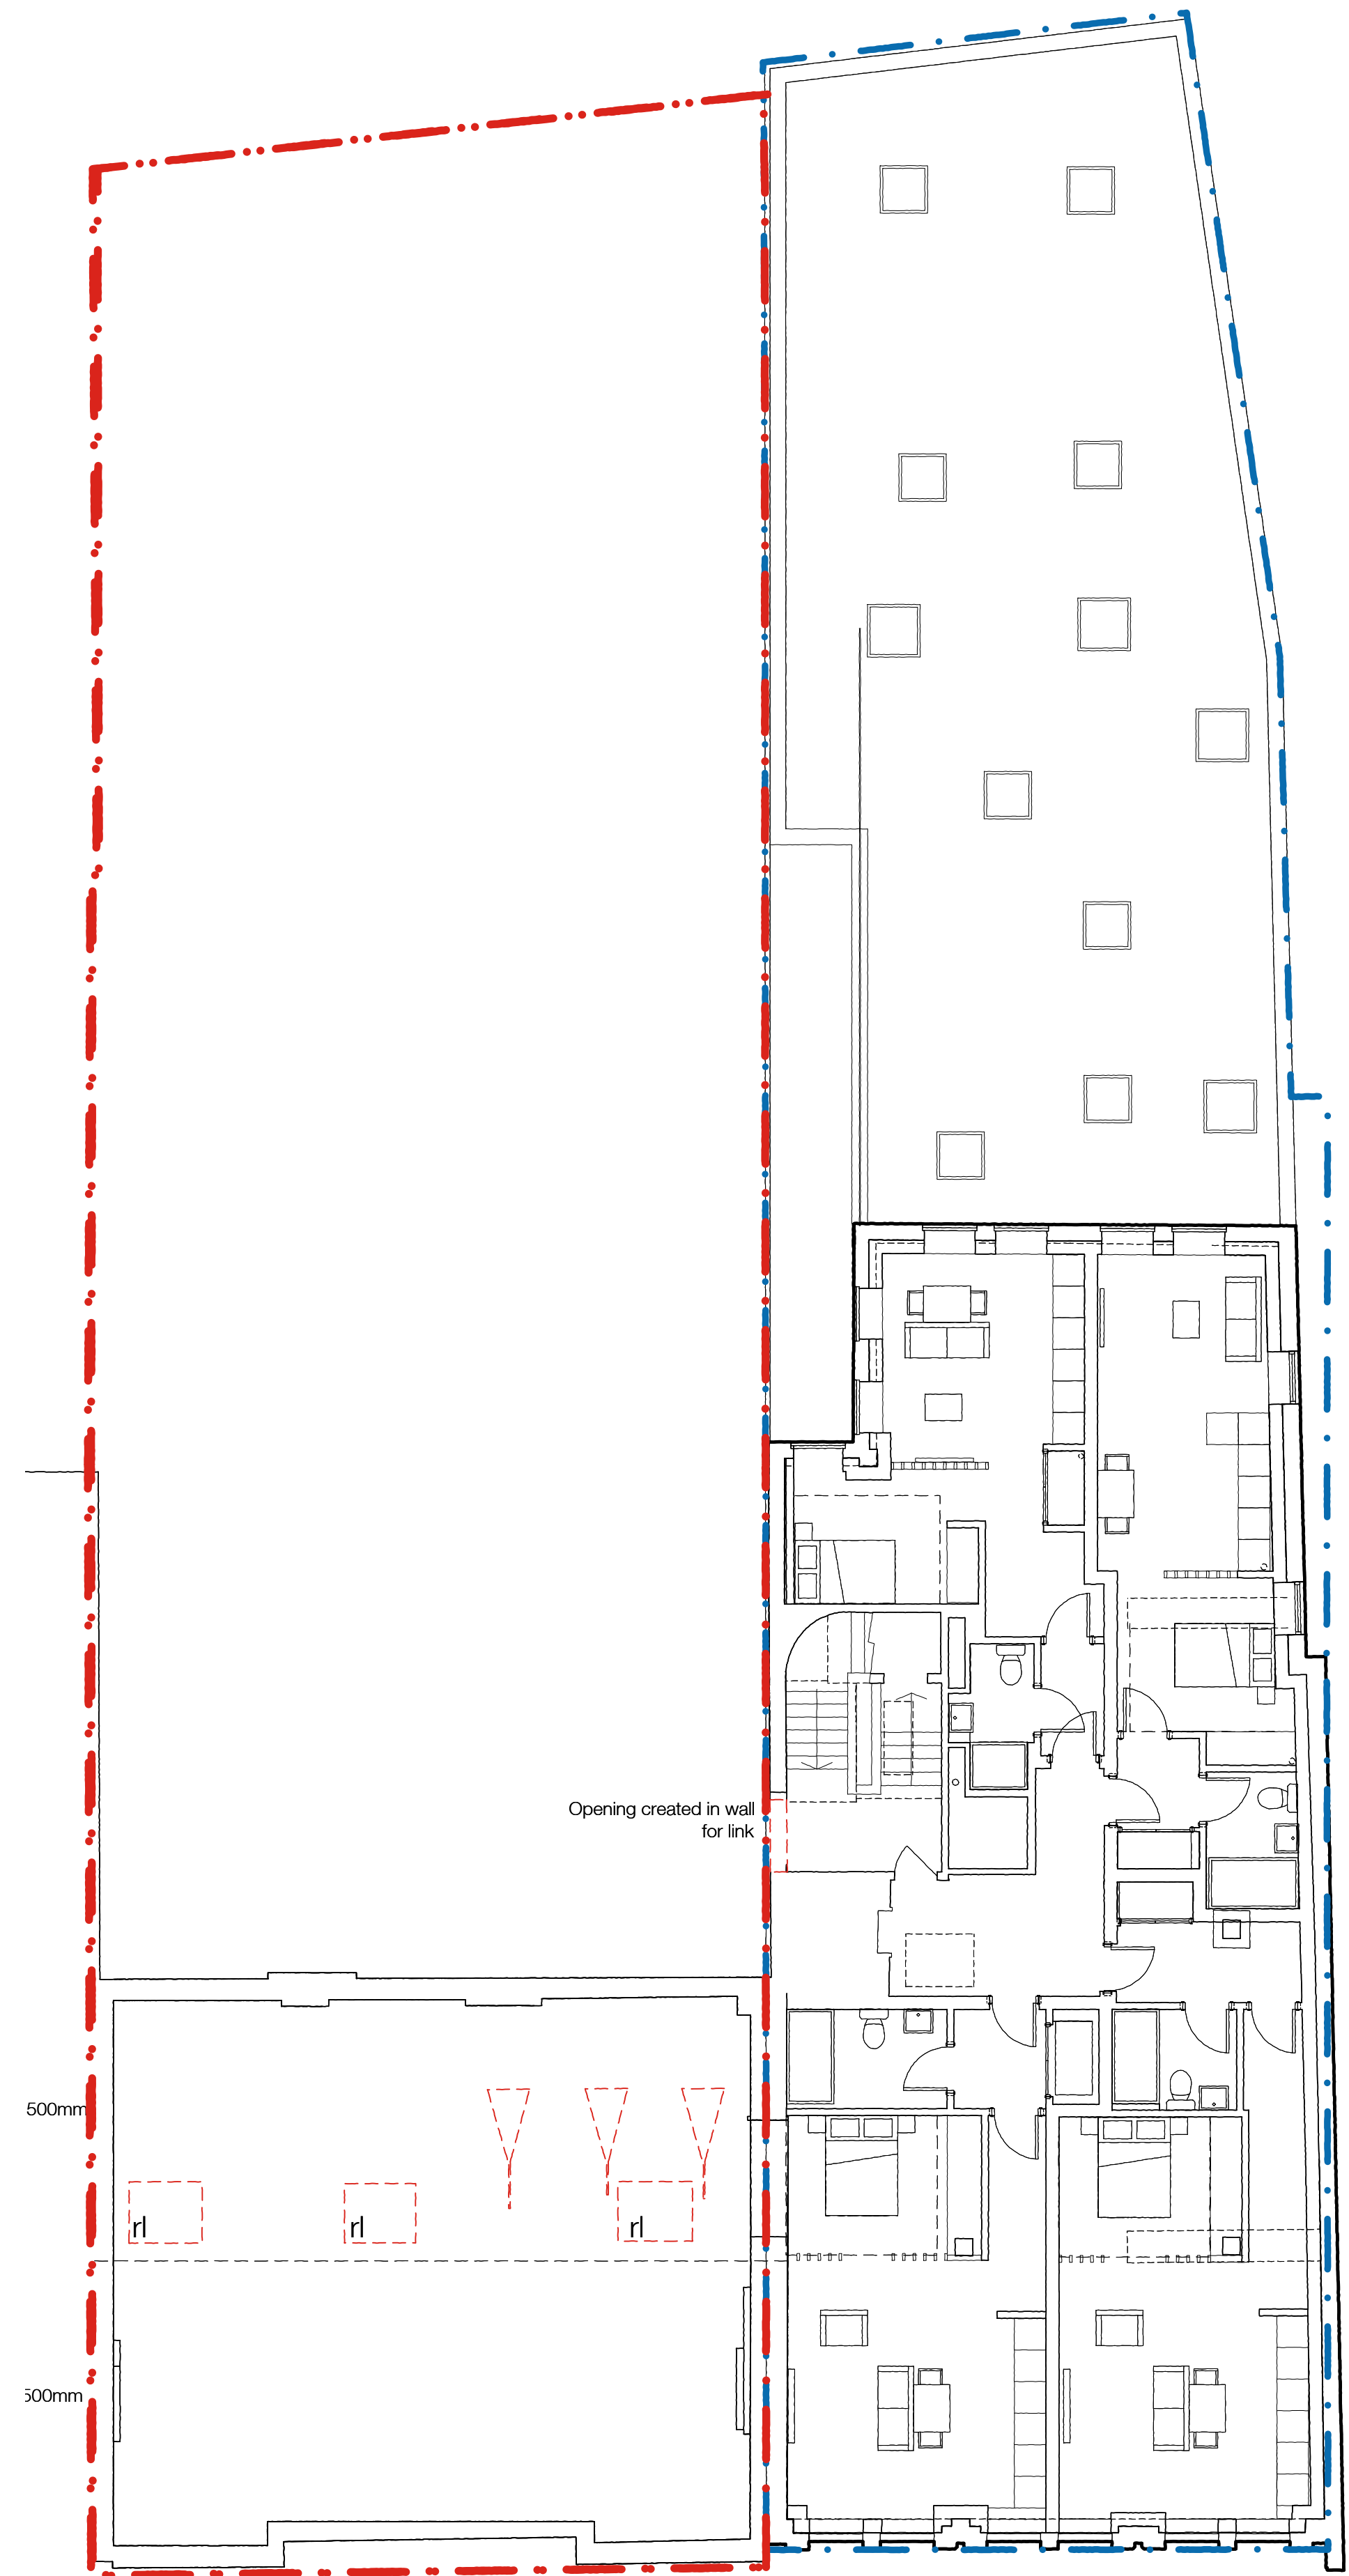

ROOF SPACE PLAN - AS EXISTING