

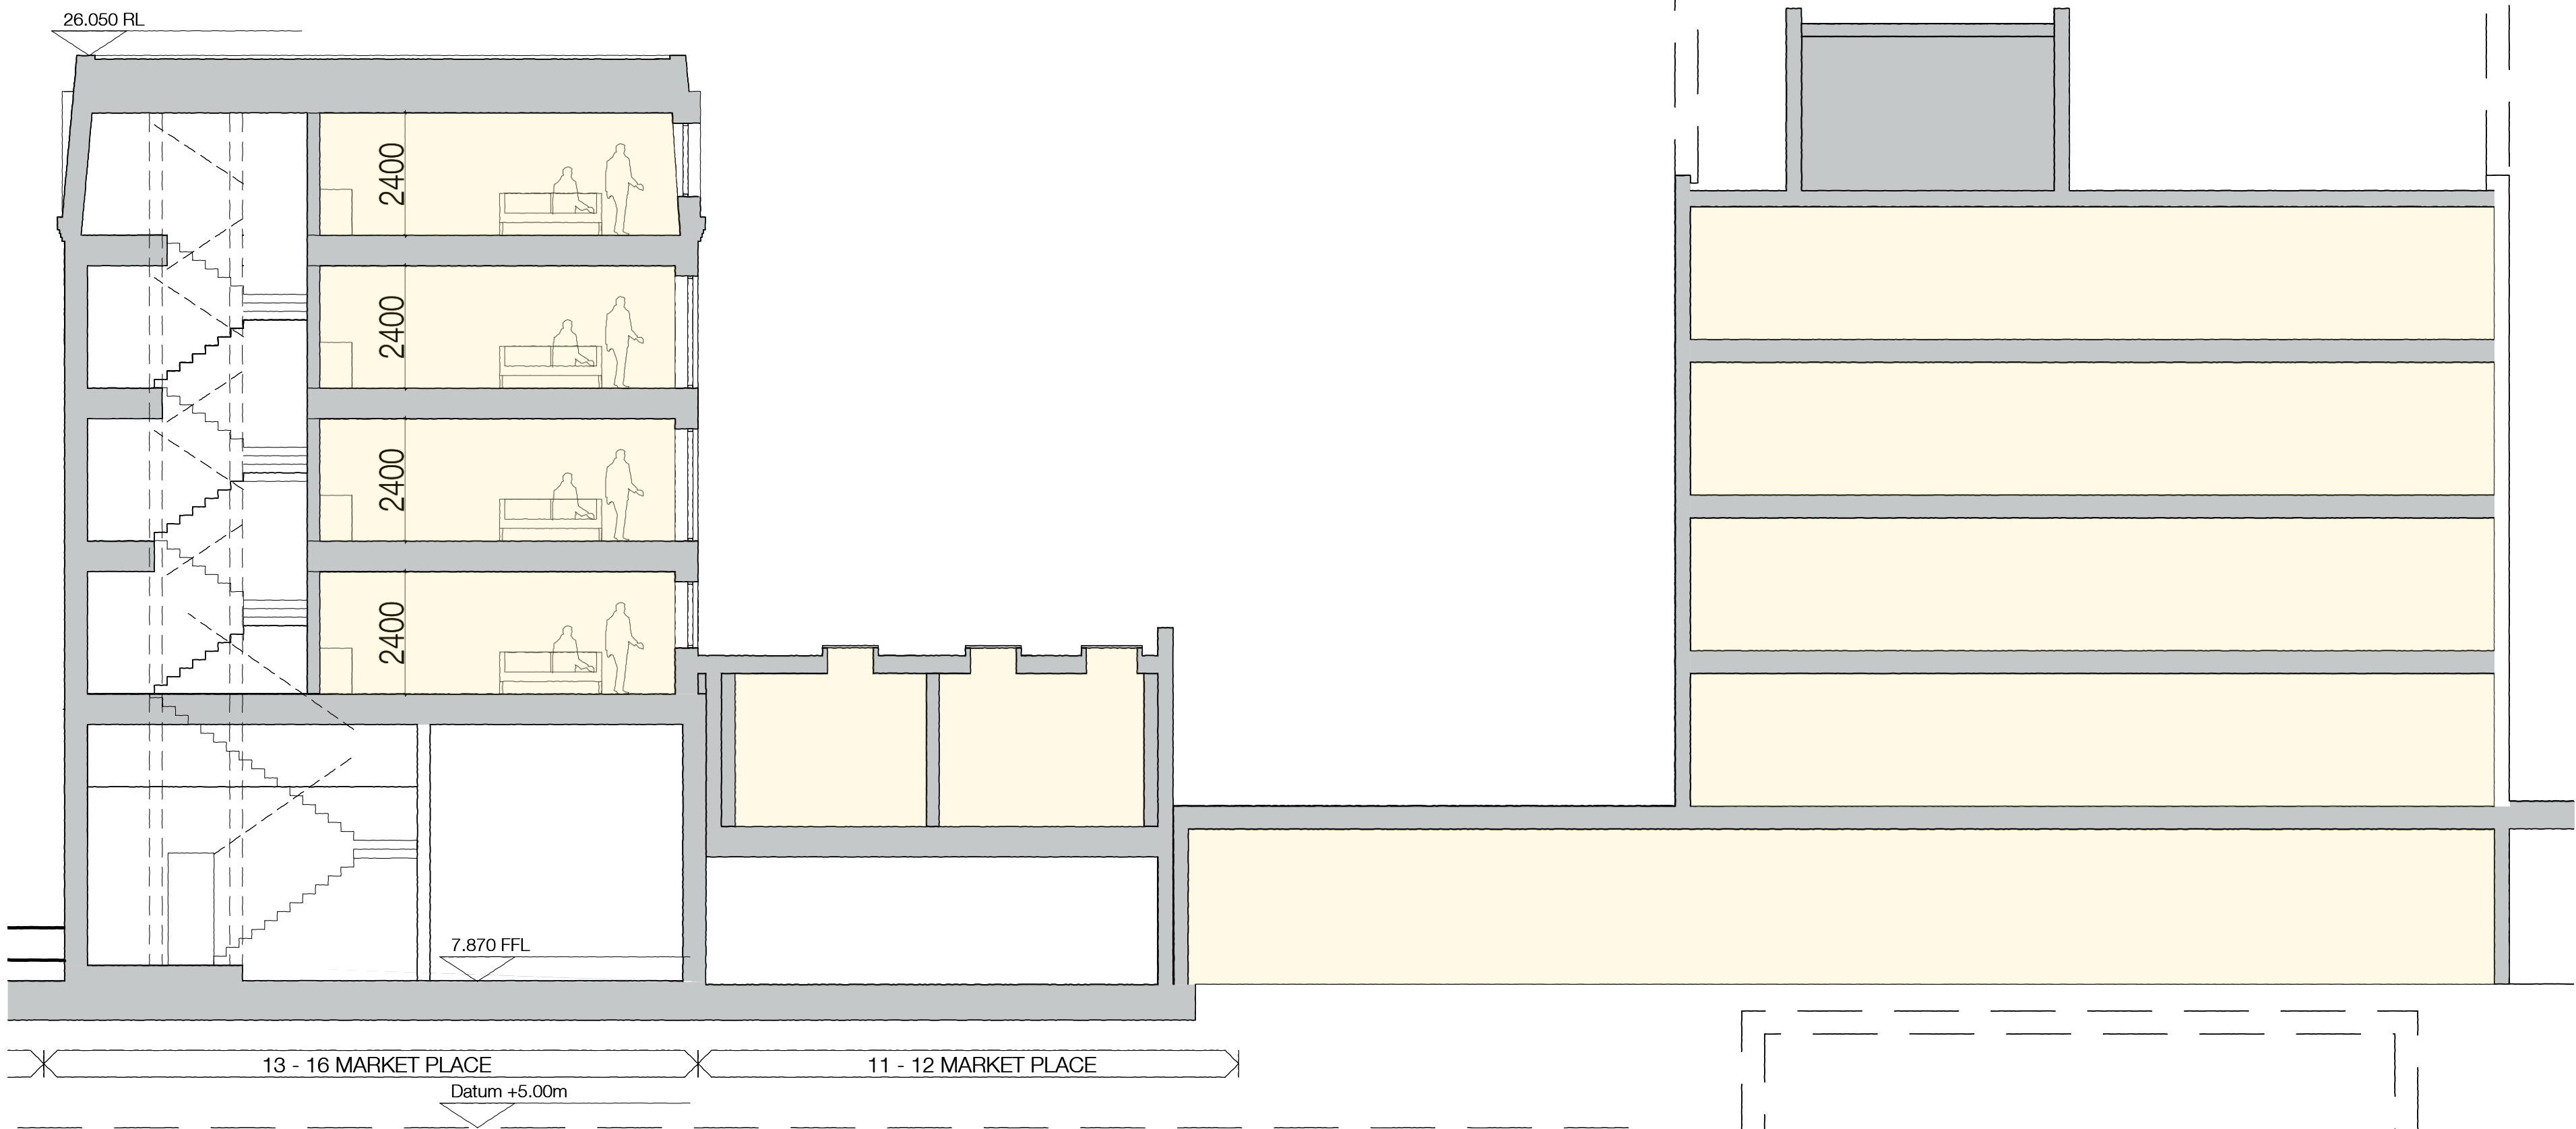


PROPOSED SECTION B-B

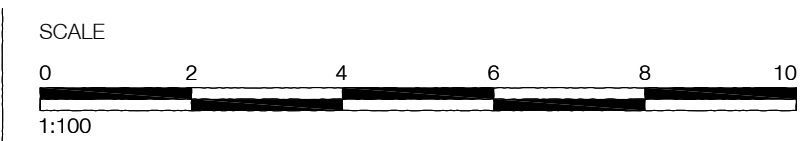

PROPOSED SECTION C-C

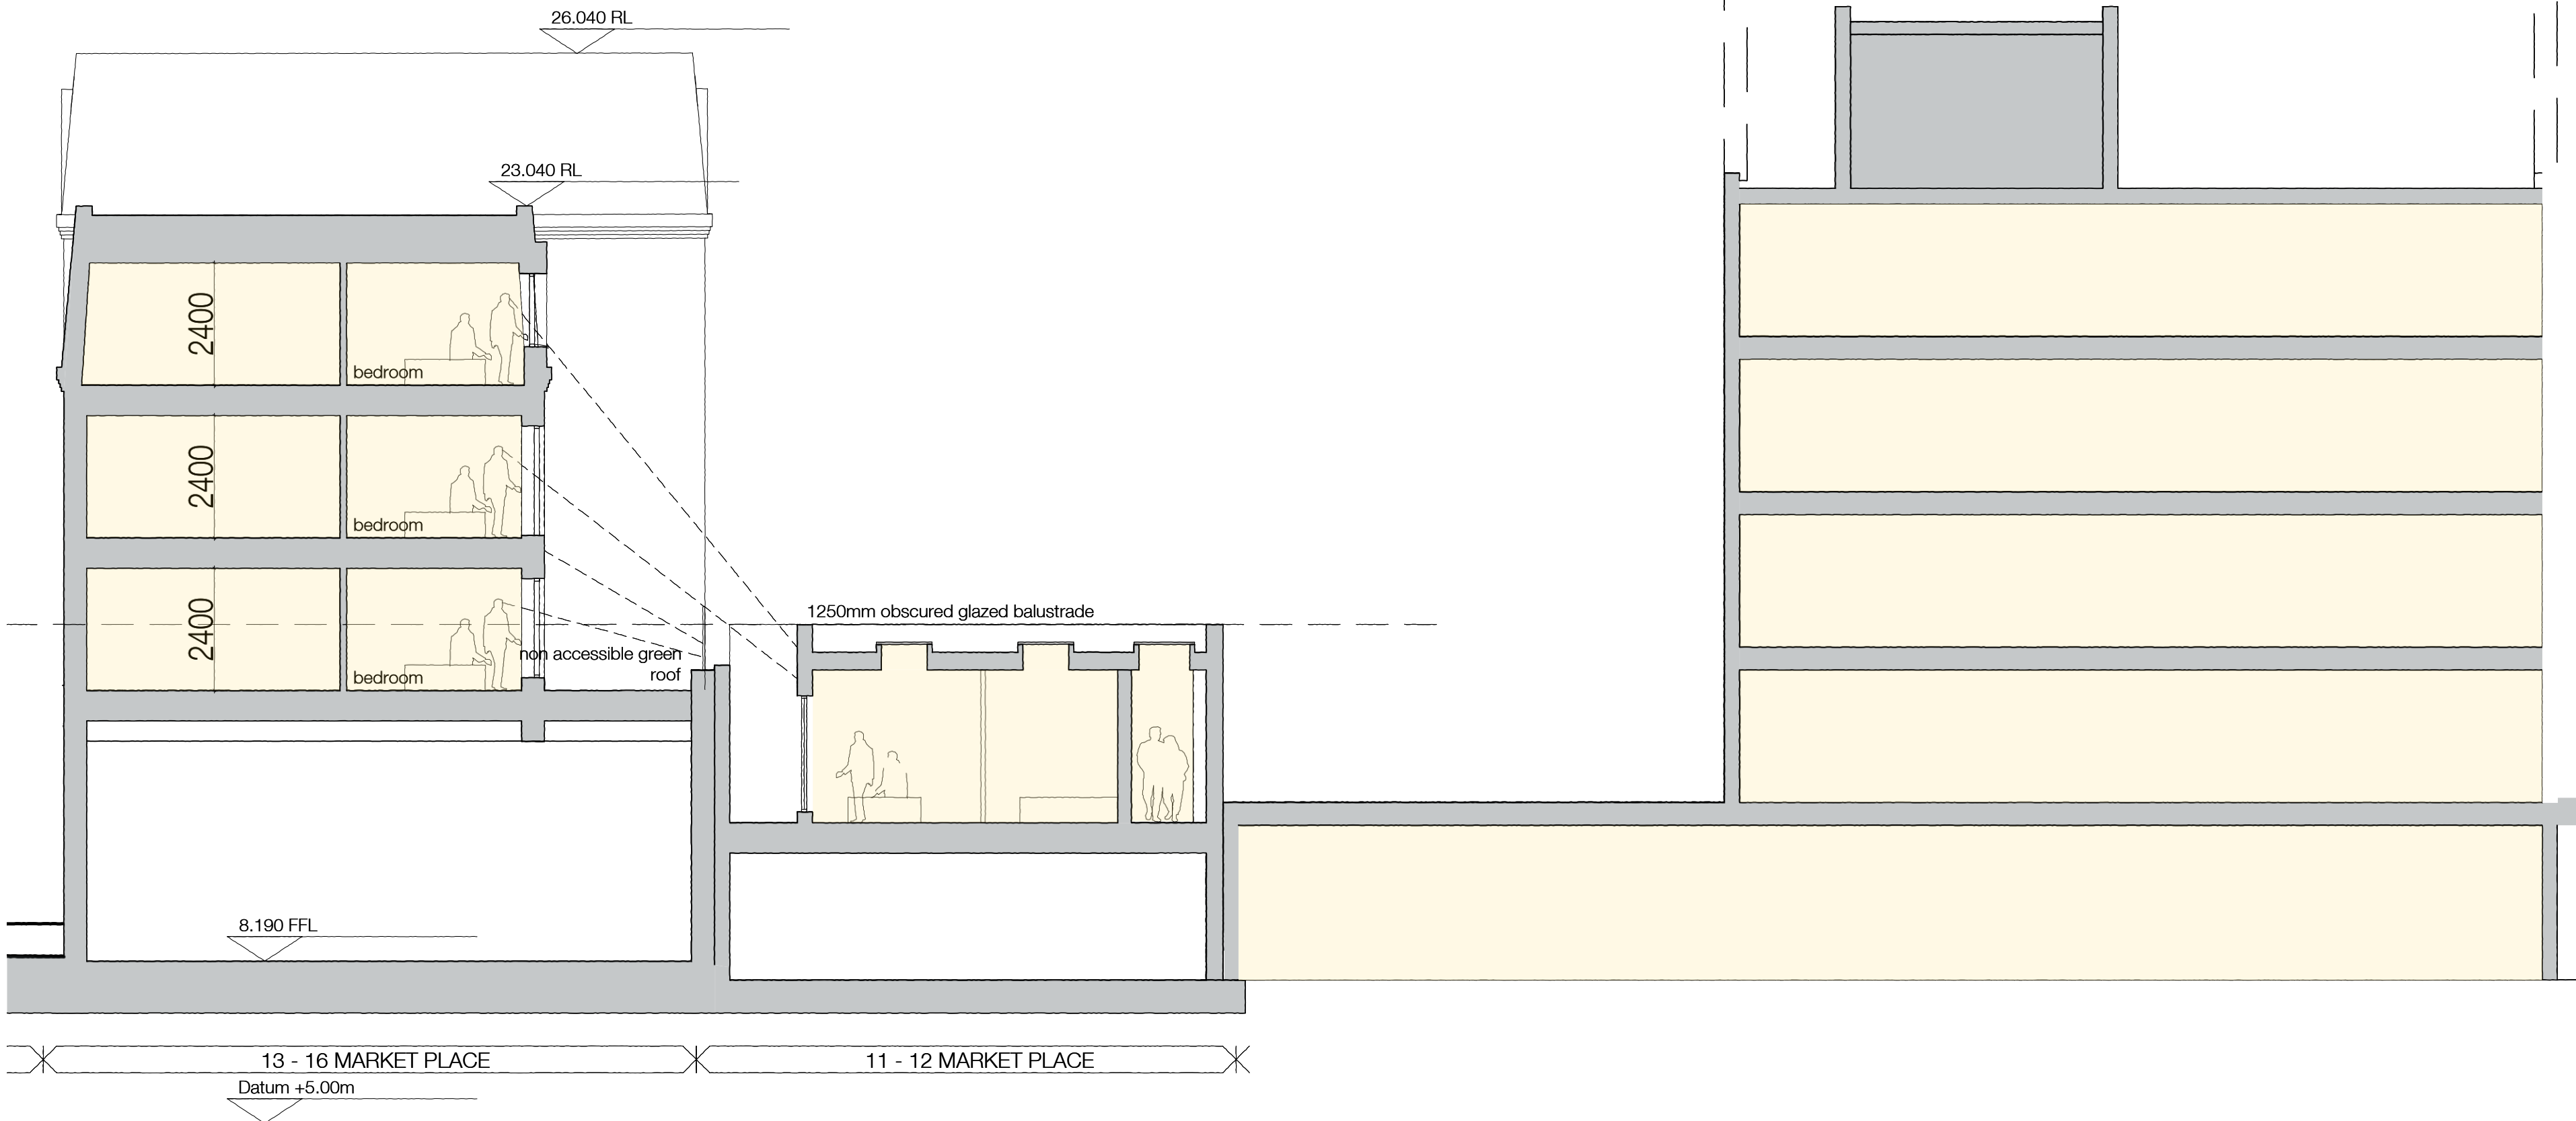

KEY PLAN

REVISIONS
A Height dimensions added

24/05/23

SITE 13 - 16 MARKET PLACE READING
DRAWING PROPOSED SECTIONS
NUMBER 21/16/81A DATE JAN' 23
SCALE 1:100 PAPER A1

DANKS BADNELL
CHARTERED ARCHITECTS
Kings Stables 3-4 Osborne Mews Windsor Berkshire SL4 1BE
www.danksbadnell.co.uk • enquiry@danksbadnell.co.uk • 01753 859880