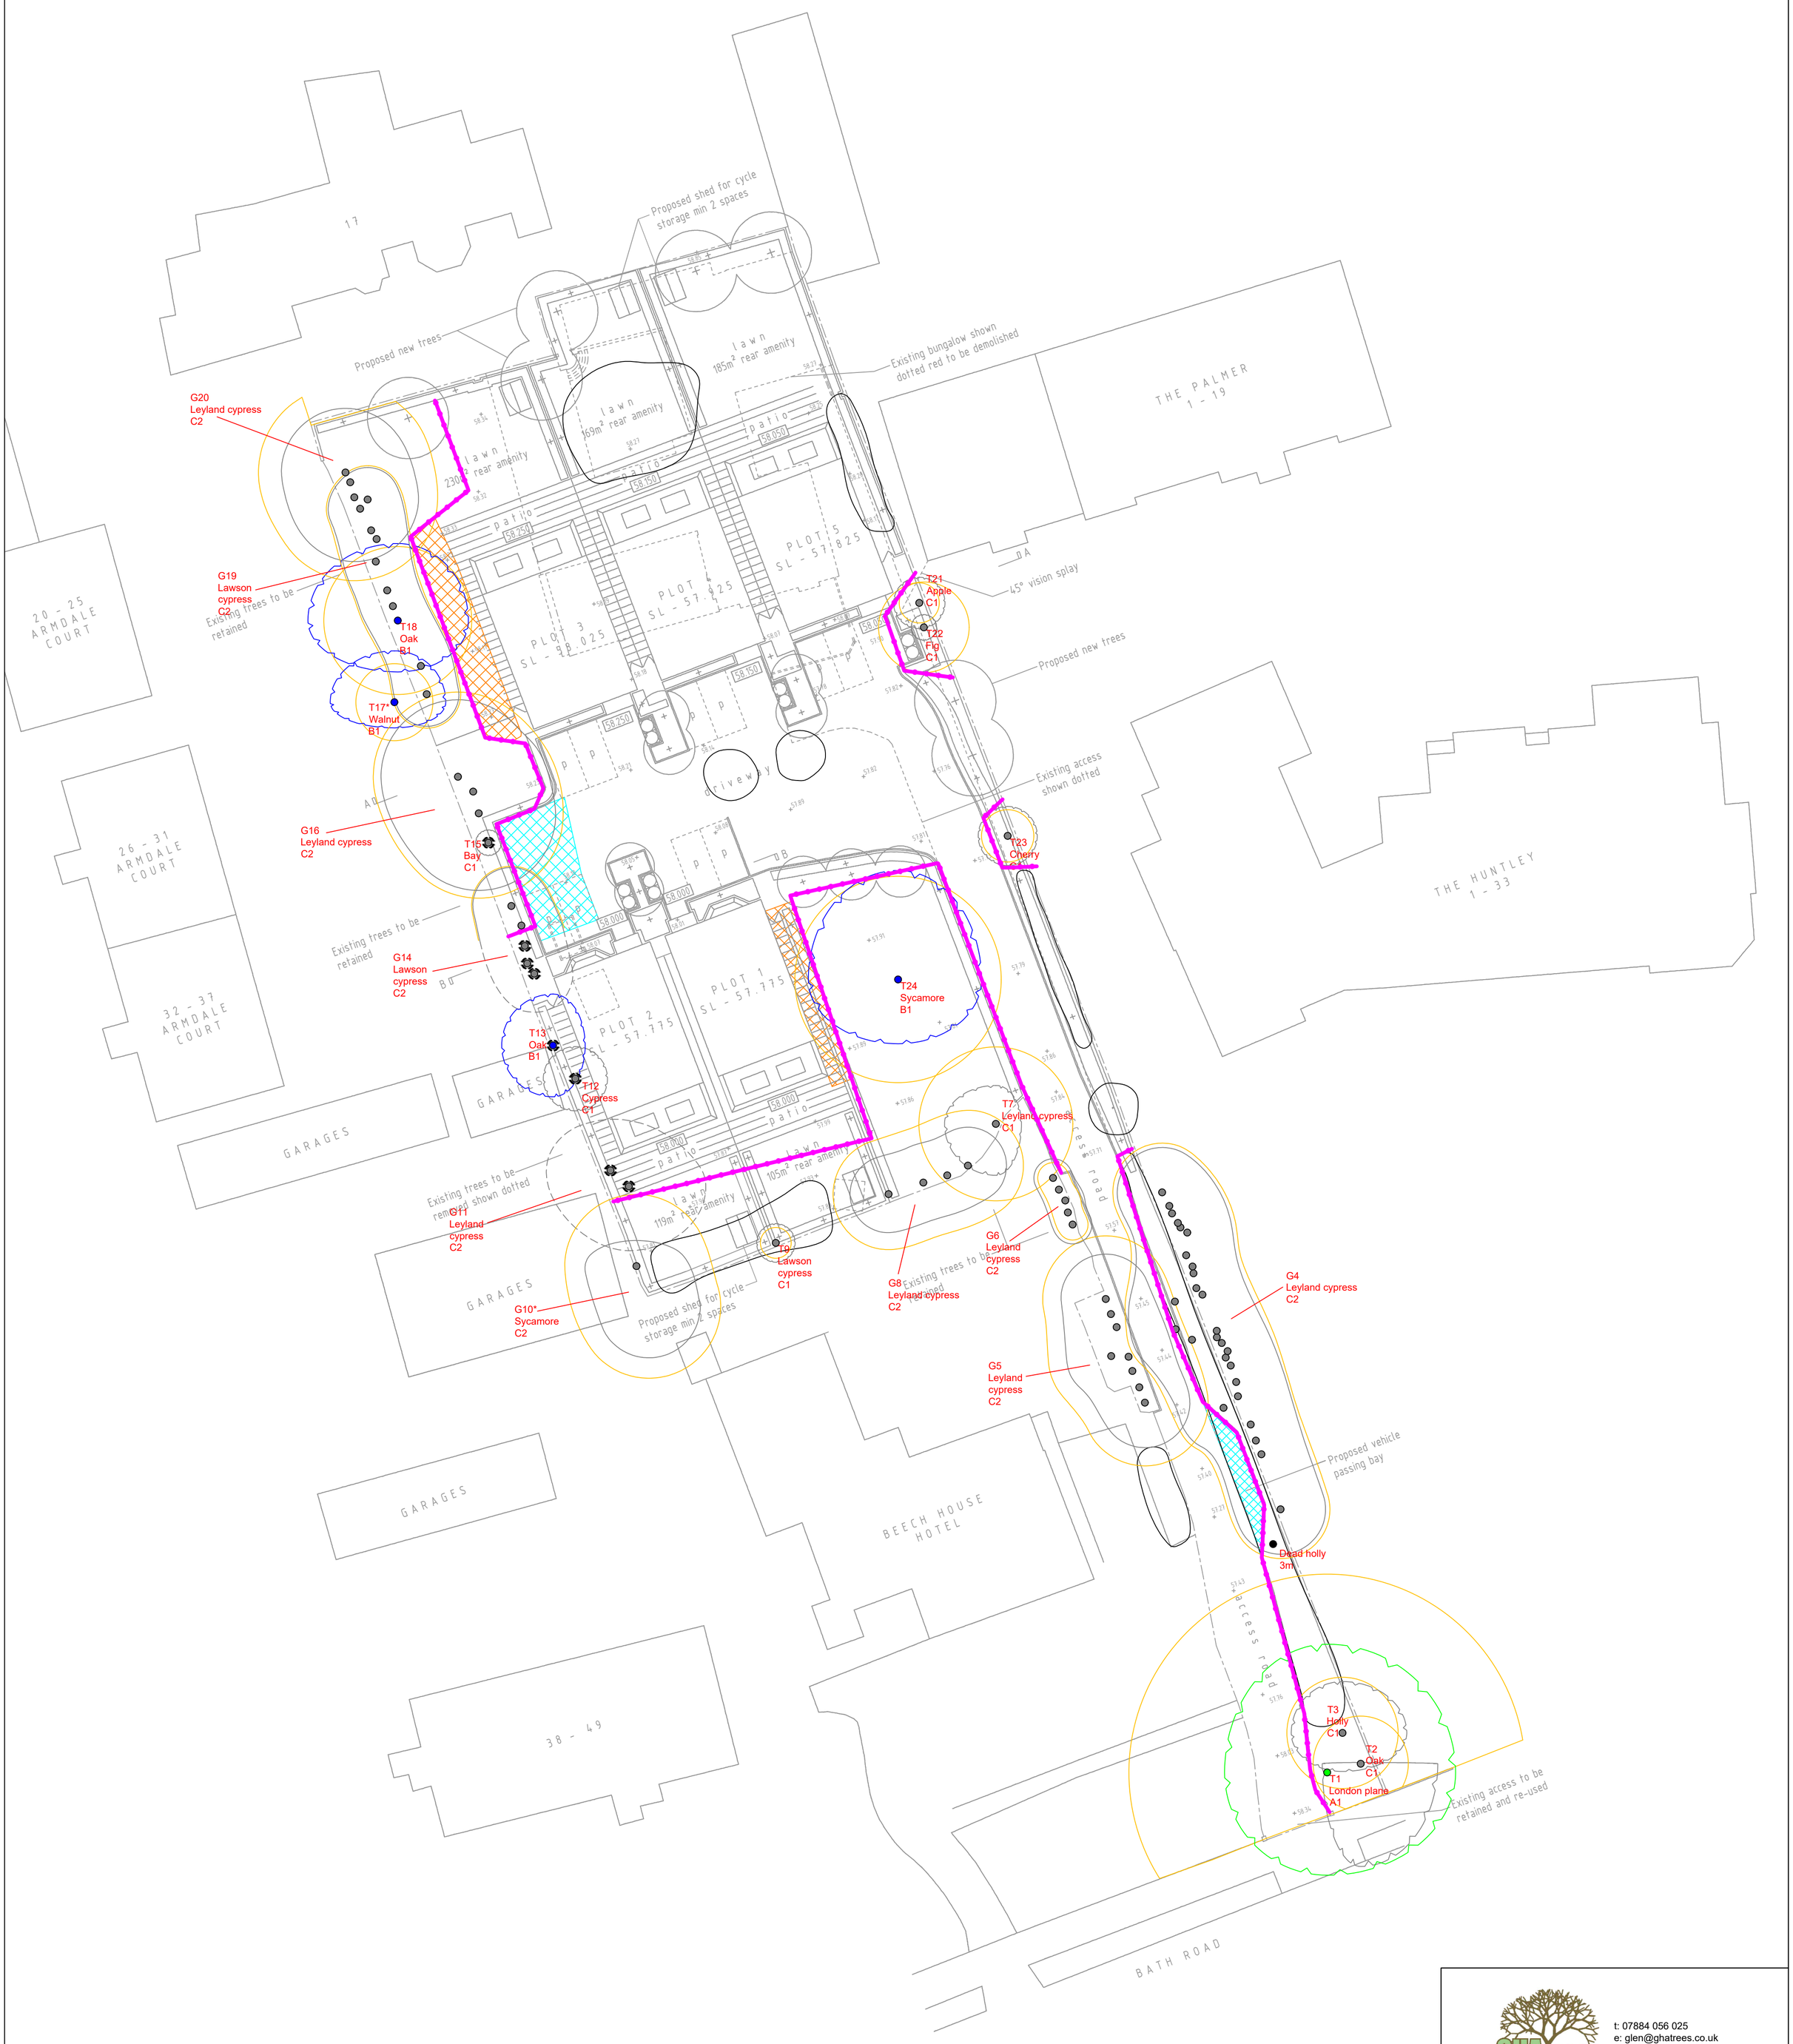

GHAtrees arboricultural consultancy

t: 07884 056 025
e: glen@ghatrees.co.uk
www.ghatrees.co.uk

Site: 58 Bath Road, Reading, RG30 2AY	1:250 at A1
Drawing Title: Tree Protection Plan	Rev D, March 2026

Key:

- Category A
- Category B
- Category C
- Category U
- Shrubs
- Category
- Root Protection Area
- Crown Spread
- Tree Number
- Species
- Category
- Groups Proposed for Removal (colour matches category)
- Tree Proposed for Removal
- Tree Protection Fencing
- Temporary Ground Protection
- No Dig Construction

NOTE: Tree/group numbers marked with an * have approximate locations.