


Externally mounted light strip ( two - one for each side)  
Length 200cm, 24 volt, 12W per metre •  
60 x 2835 SMD LED chips per metre • 1440 lumens per metre  
Warm White 2800K; Proposed bracket length 20cm, Illuminance levels: 600 cd/m

Individually mounted letters manufactured from high-quality black acrylic. Backing / Case: Aluminium casing  
Material thickness: 5mm  
Height: 20cm  
Wall fixings: SnapFix hidden stand off on the reverse of the letters - 15mm off the wall surface.

LOGO HANGING SIGN  
• 3mm aluminium composite hanging sign graphic panel printed double sided.  
• Bracket size: 60cm x 4cm x 4cm - 4 x Bracket screws  
• Sign panel size: 45cm x 45cm

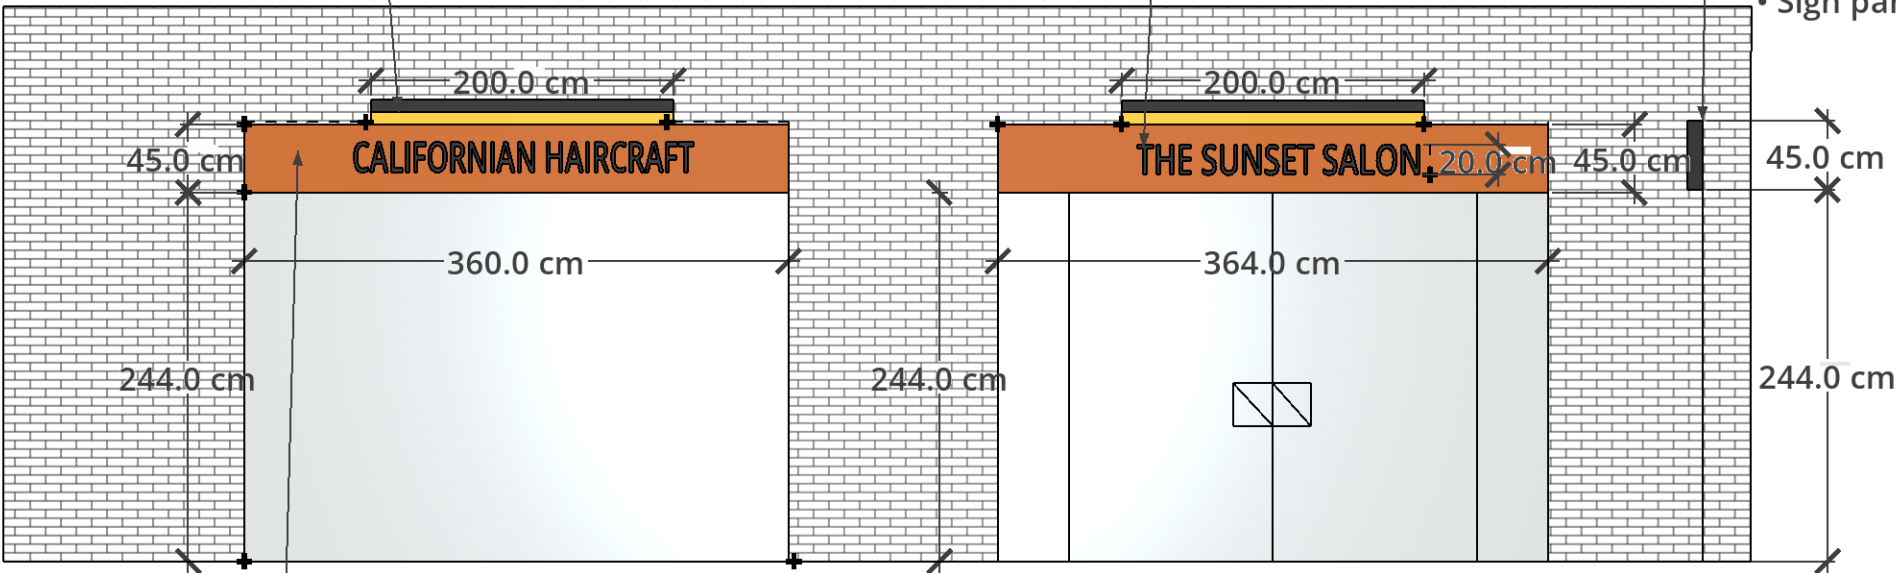

The fascia surface will be finished with a textured render and painted orange. The lettering will be applied directly to this rendered surface. The letters will be black. The fascia signage will comprise individual 3D acrylic letters forming the business name “The Sunset Salon”

PROPOSED SHOP FRONT ELEVATION

Address:  
Unit L36, The Oracle, Reading, RG1 2JB

Scale  
1:50 @ A3