


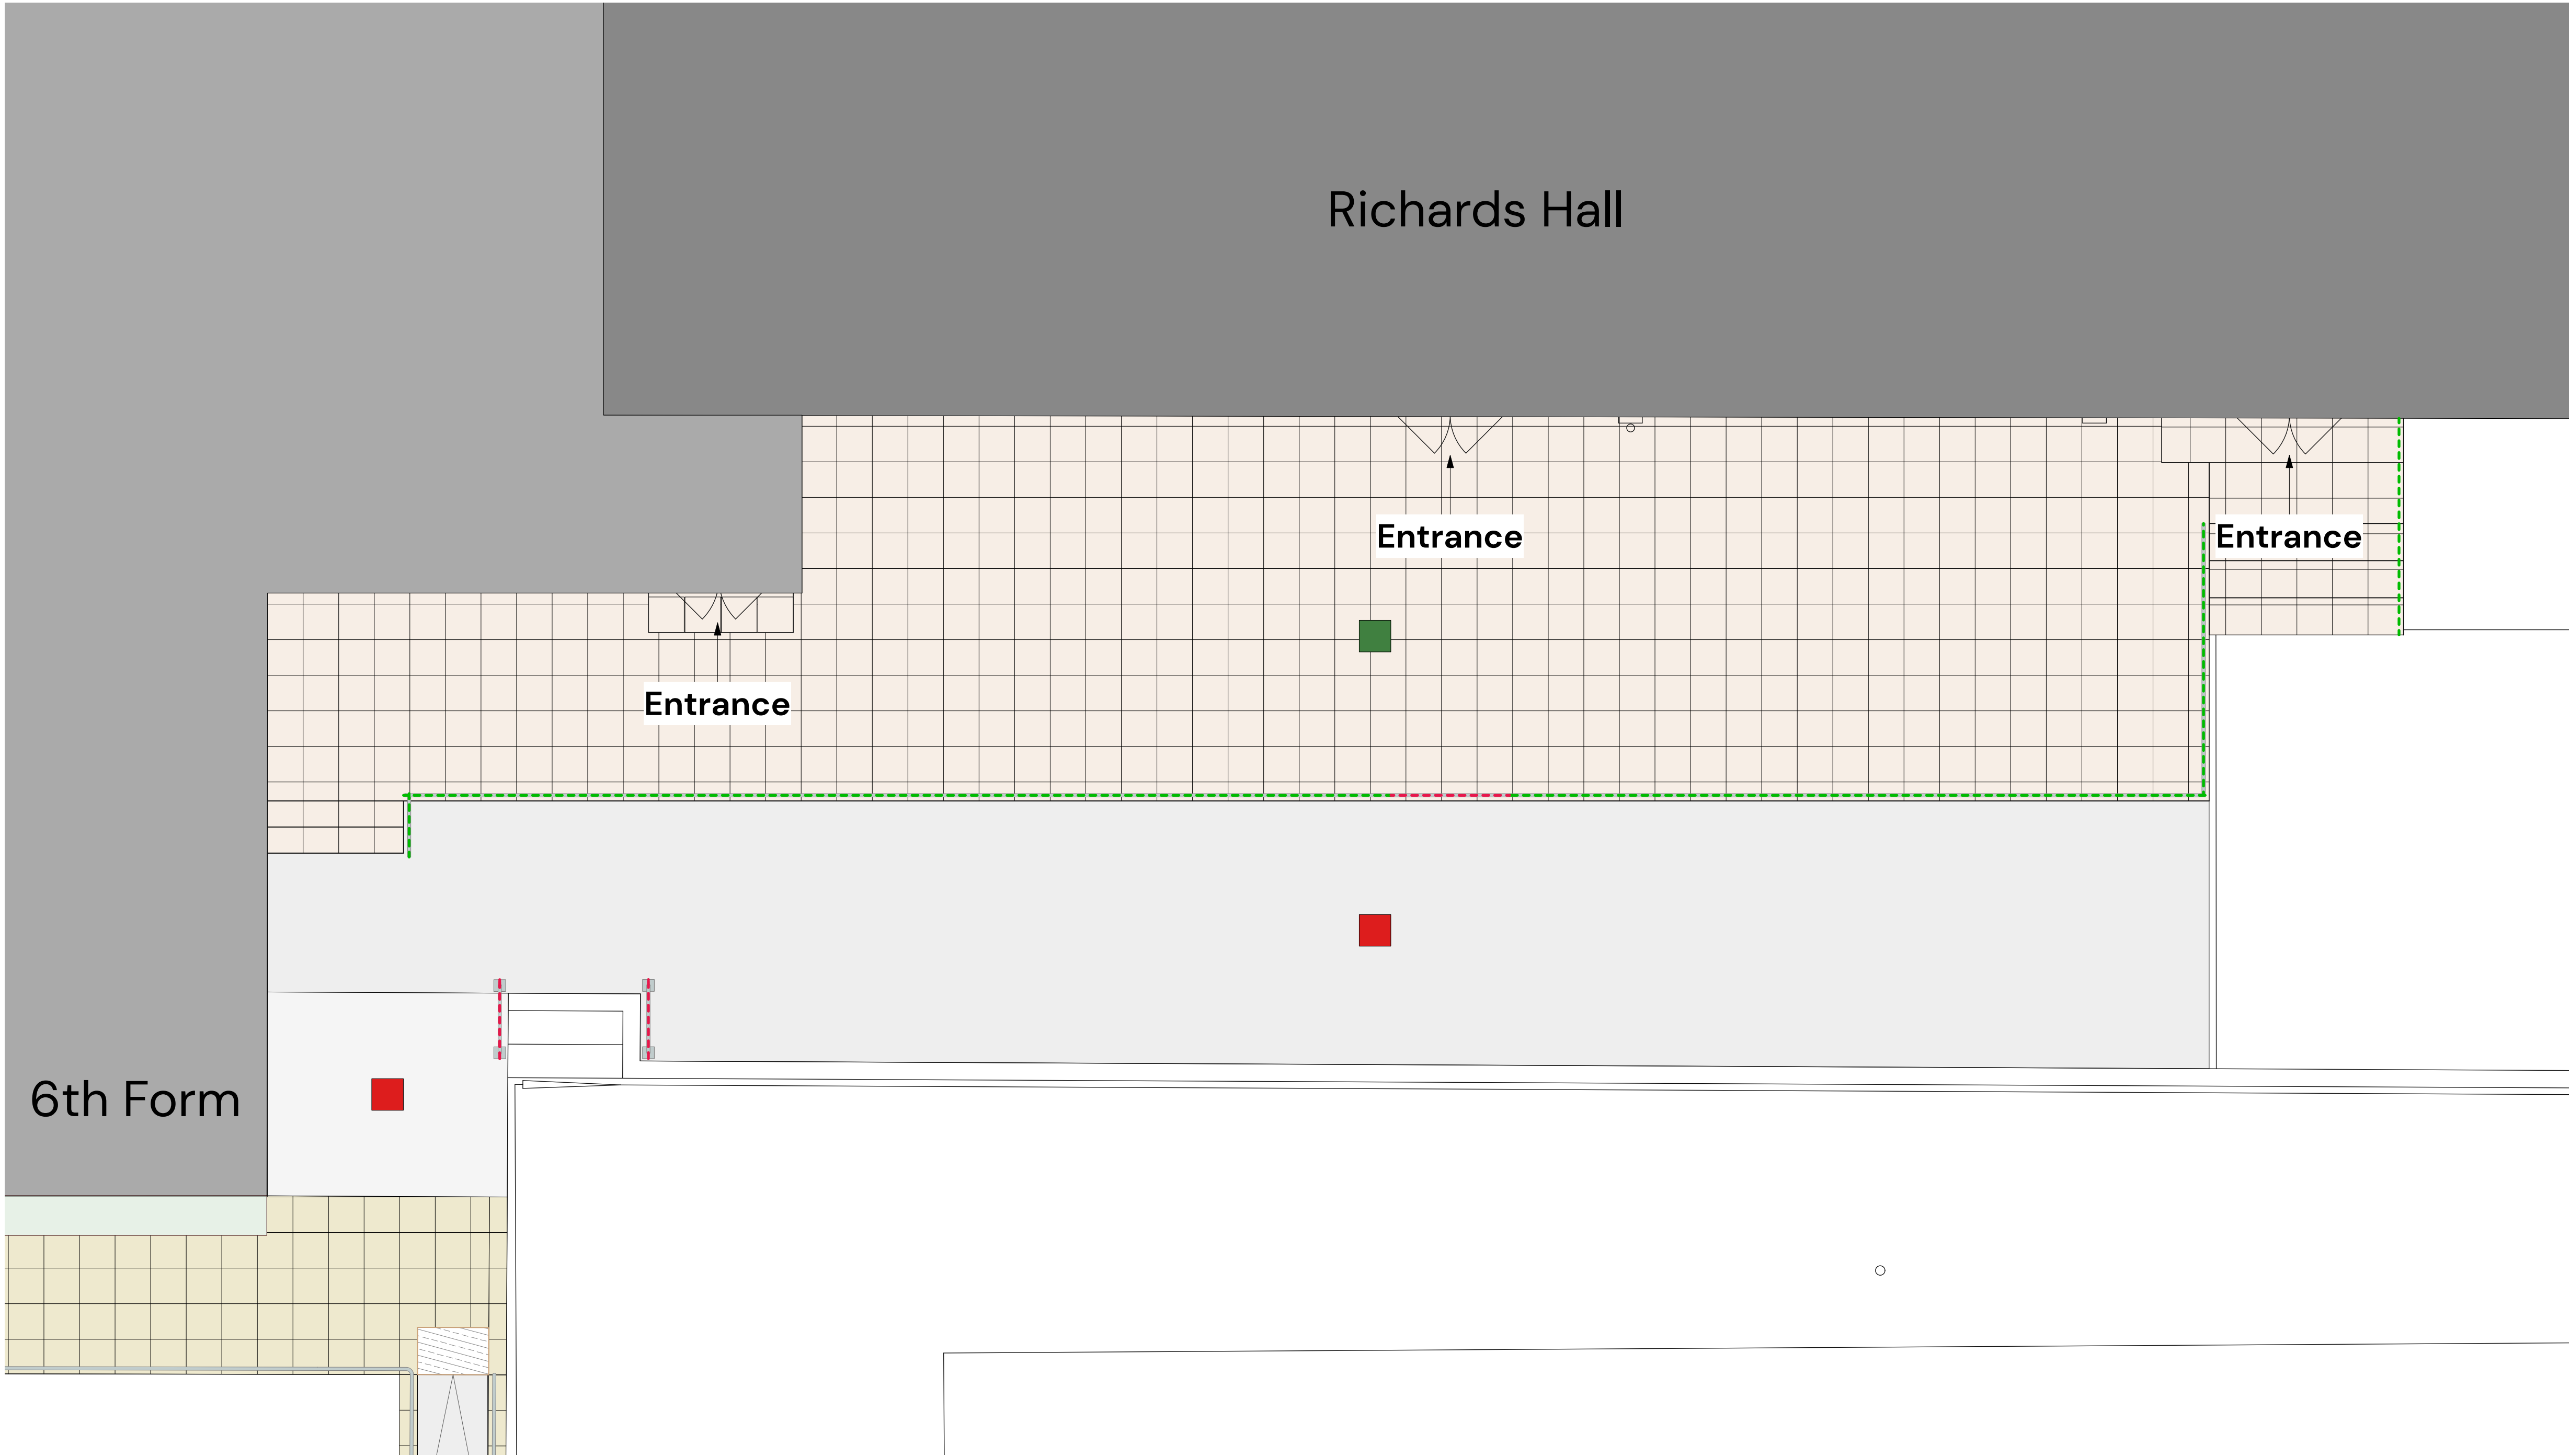

DEMOLITION AND ALTERATION NOTES

Existing paving slabs to raised area in front of Richards Hall to be retained and receive new laid over as clause C90/156.

Existing tarmac to be retained and suitably prepared to receive new tarmac wearing course over as clause C90/161.

Take down and clear from site existing hand rail as clause C90/163A.

Retain and protect existing hand rail as clause C90/163.

Allow to make good all affected surfaces as necessary following the demolition and alteration works.

Demolition and Alterations External Plan



Scale 1:500 @ A1

Kendall Kingscott
3 GP Centre, Neuman Road,
Blythwood, Harington, BL6 3FF
+44 (0)1425 472 833
www.kendallkingscott.co.uk

Richard's Hall Refurbishment
The Abbey School

Date	28.11.2025	Drawn	EB	Project/Status	PLANNING
Scale	1:500	Checked	AL	Project/Status	PLANNING
Project	250468-TAS-KK-XXXX-A-1202	Project	250468-TAS-KK-XXXX-A-1202	Project	250468-TAS-KK-XXXX-A-1202

P03 22/05/2024 EB EB Removal of steps untraced, added removal of handrail to facilitate new ramp position, revised to planning status.

P02 10/03/2024 EB EB Revised to Tender Issue.

P01 28/10/2023 EB AL First Issue

Rev: Date By: App: Note

Demolition and Alterations External Plan

250468-TAS-KK-XXXX-A-1202

P03