





PLAN | DESIGN | BUILD
JCENG SOLUTIONS
tel:0118 348 6230 mob:07411070270
email:info@jcengsolutions.com
web:www.jcengsolutions.com

NOTES:

THE CONTRACTORS ARE TO CHECK ALL DIMENSIONS, DRAIN RUNS AND GENERAL CONDITIONS ON THE SITE BEFORE WORKS COMMENCE, AND INFORM JCENG SOLUTIONS IMMEDIATELY UPON DISCOVERY OF ANY ERRORS. OMISSIONS OR DISCREPANCIES. ALL WORKS ARE TO BE CARRIED OUT IN ACCORDANCE WITH CURRENT BUILDING REGULATIONS, BRITISH STANDARDS, CODE OF PRACTICE AND LOCAL AUTHORITY REQUIREMENTS. DO NOT SCALE FROM THIS DRAWING WITHOUT FIRST OBTAINING WRITTEN AUTHORISATION FROM JCENG SOLUTIONS.

THIS DRAWING IS THE PROPERTY OF JCENG SOLUTIONS AND IS ISSUED ON THE CONDITION THAT IT IS NOT REPRODUCED, DISCLOSED OR COPIED TO ANY UNAUTHORISED PERSON IN WHOLE OR PART WITHOUT PRIOR WRITTEN CONSENT

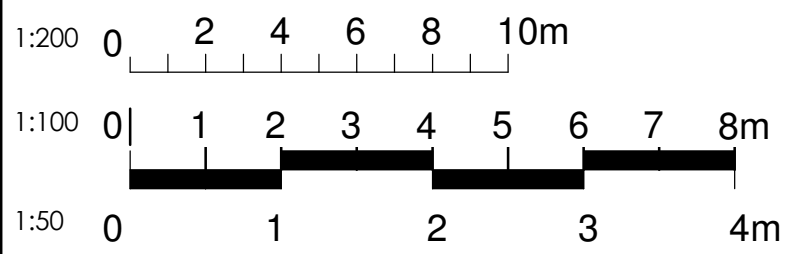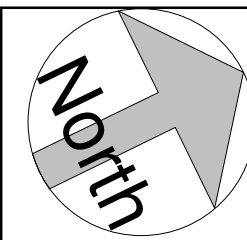

— Site boundary
— Beam / Linets
- - - Demolition
RL Roof Light

IC - Inspection Chamber
MH - Man hole
— Soil vent pipe (svp)
— Rainwater pipe (rwp)

New cavity wall
 Existing structure to be unaffected
 Stud partition wall

REV	DATE	DESCRIPTION
-----	------	-------------

CLIENT ADDRESS

24 Fontwell Drive , Reading
RG30 4QR

TITLE

Existing and Proposed Ground Floor

CLIENT


Mr.Waseem

DRAWN BY JC
CHECKED BY RB


SCALE (@ A1)
1 : 50

DRAWING NUMBER
PP-RG-340-02

REV

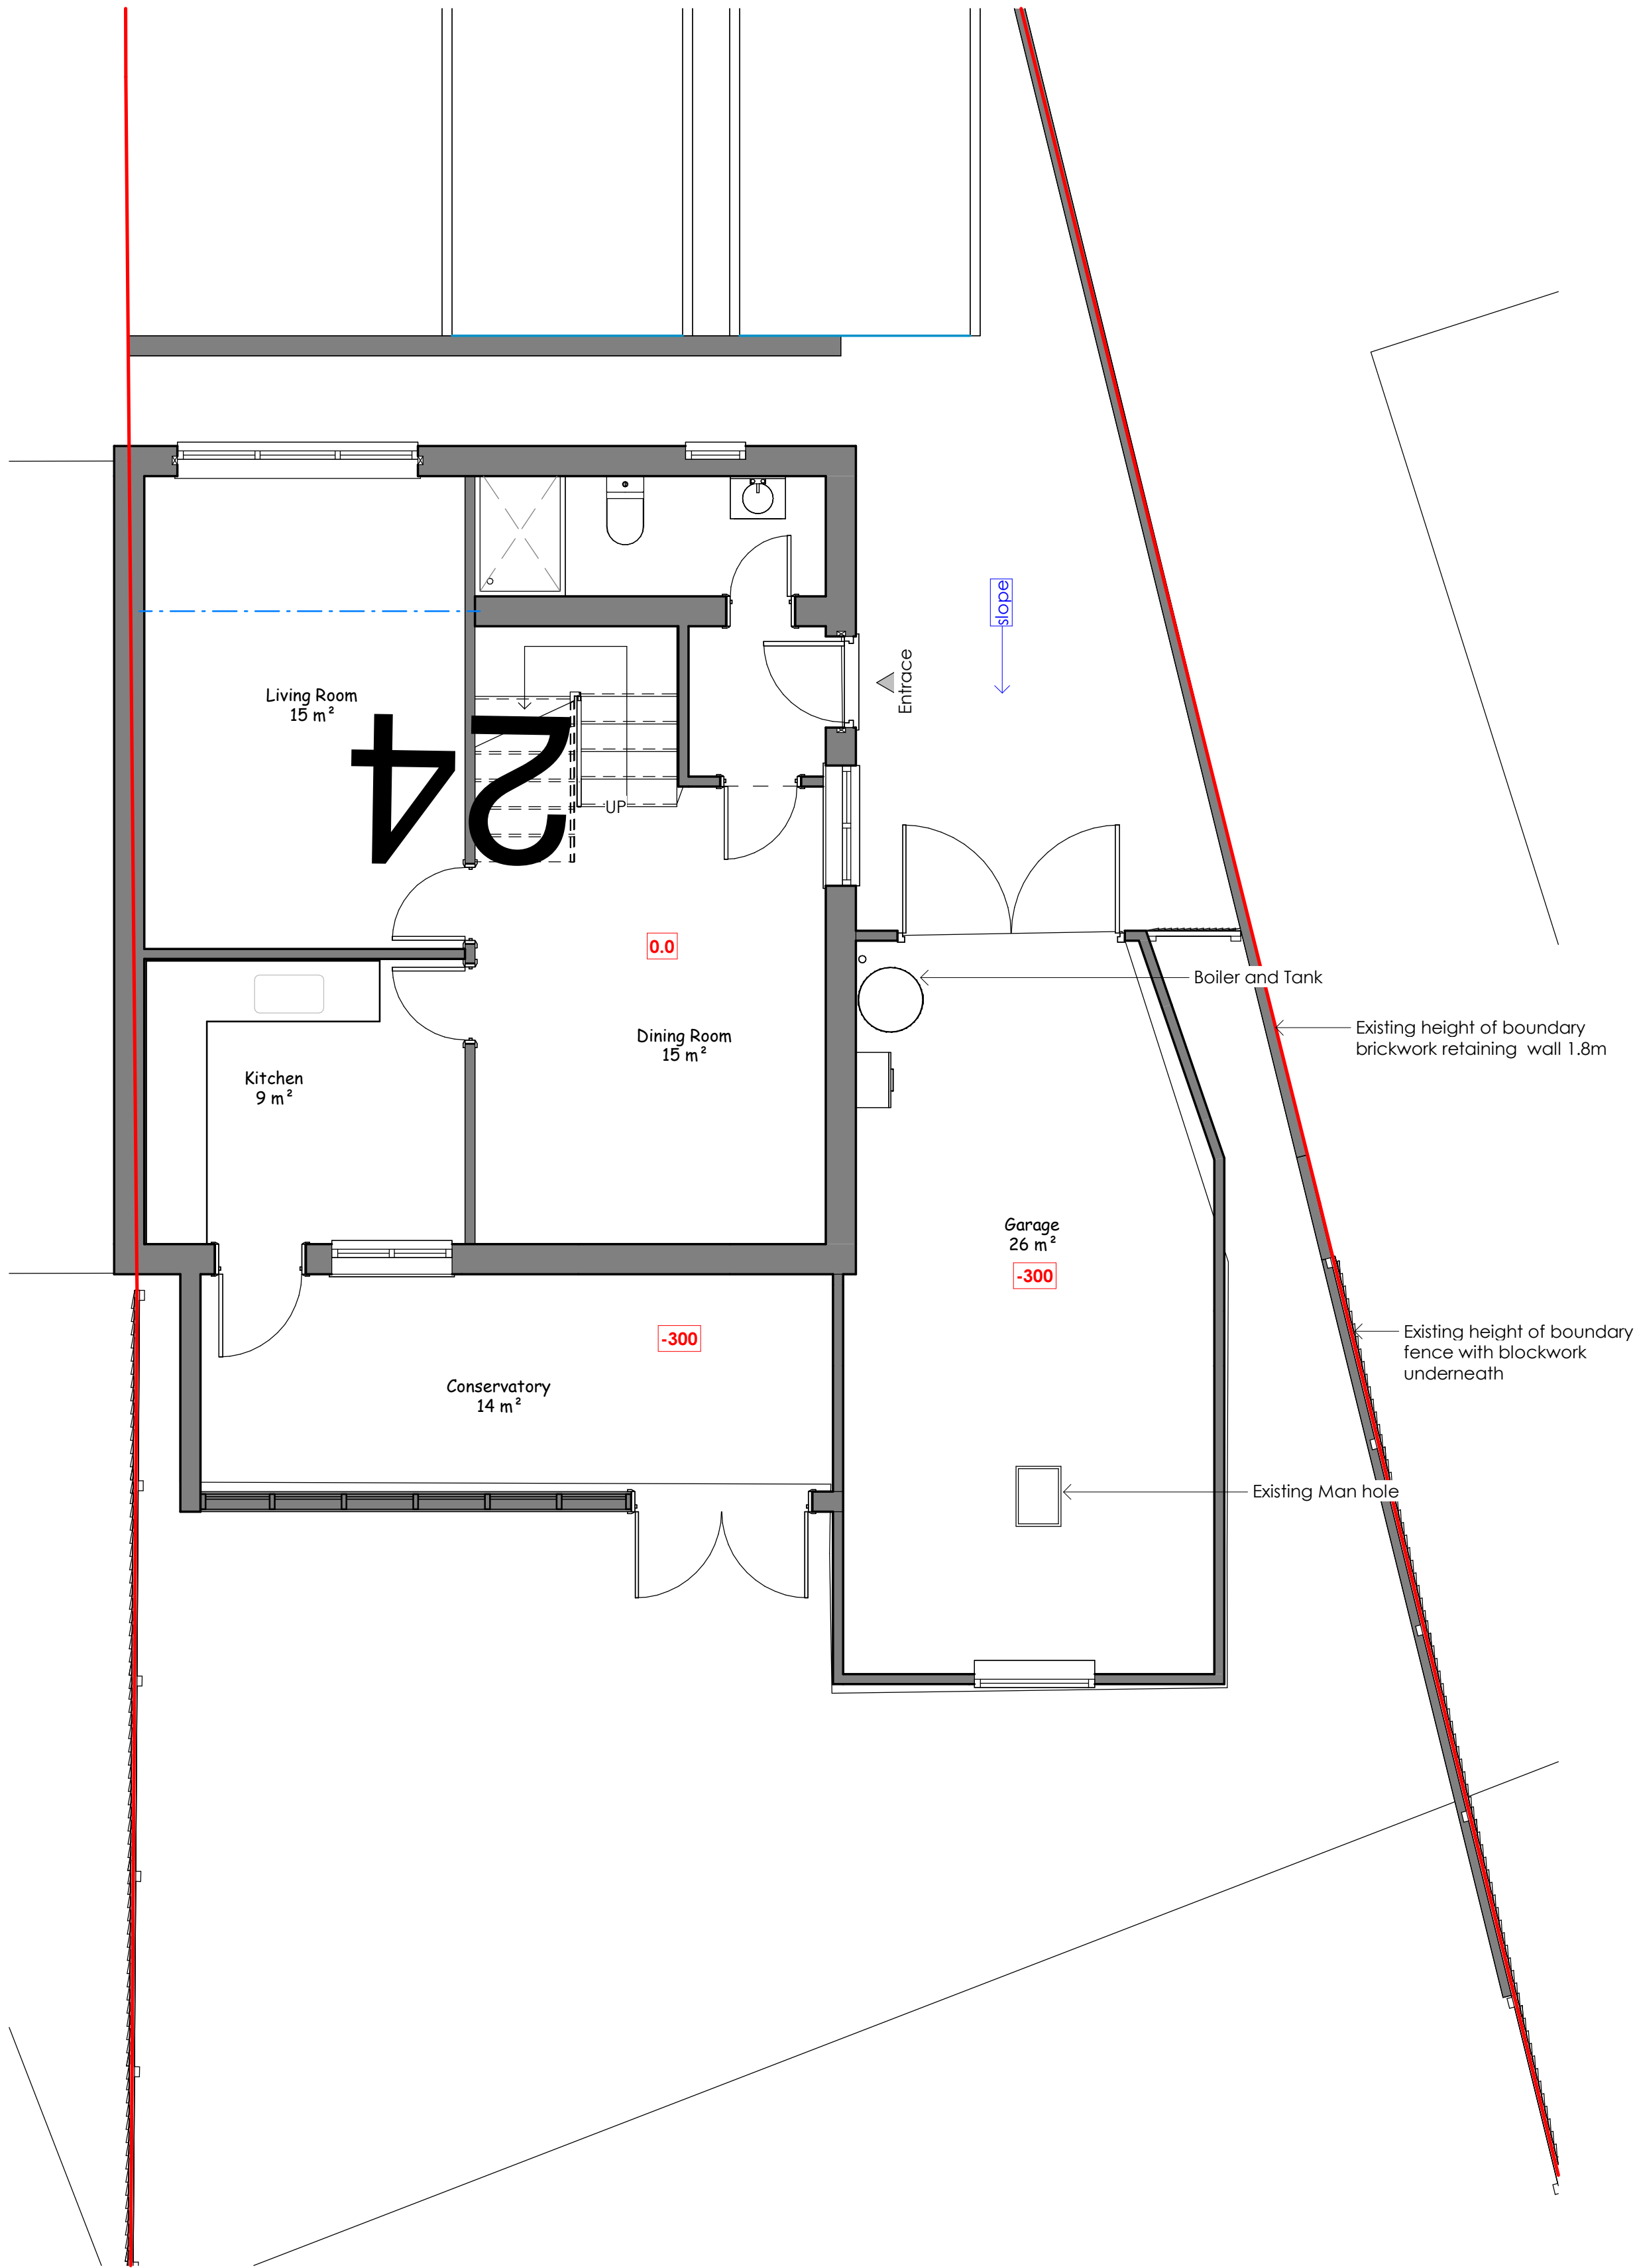

Existing Ground Floor
1 : 50

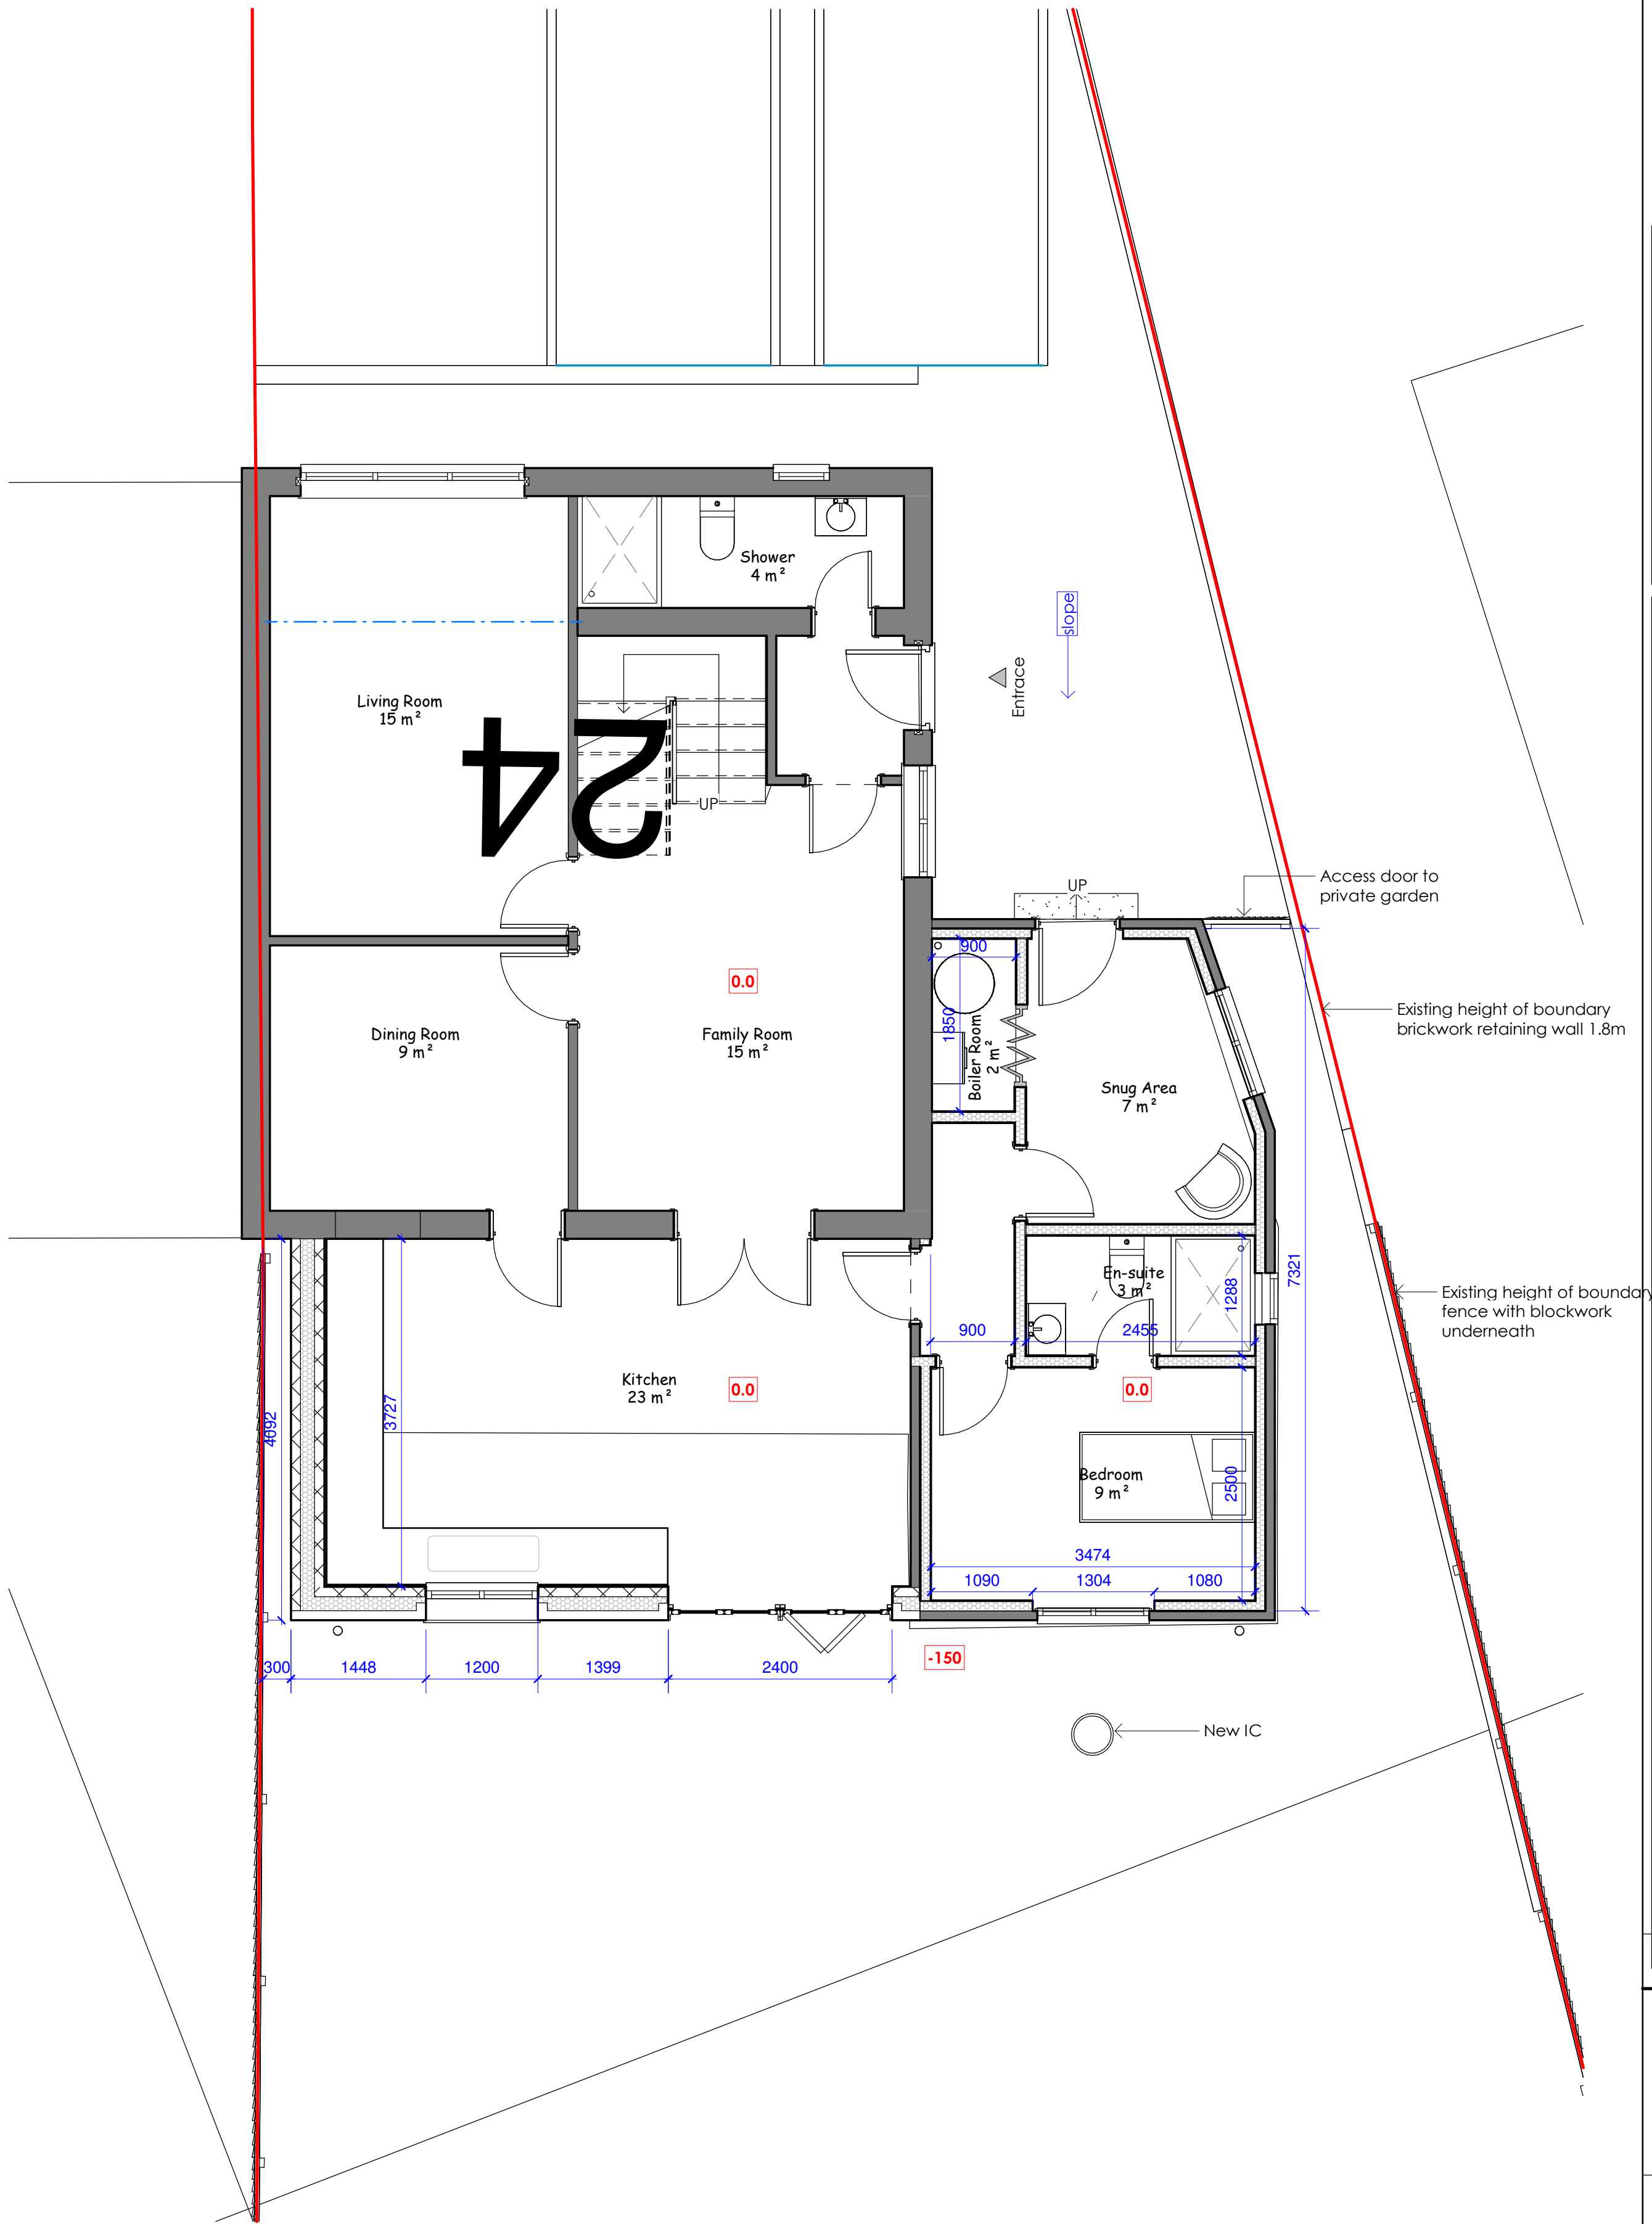

Proposed Ground Floor
1 : 50