




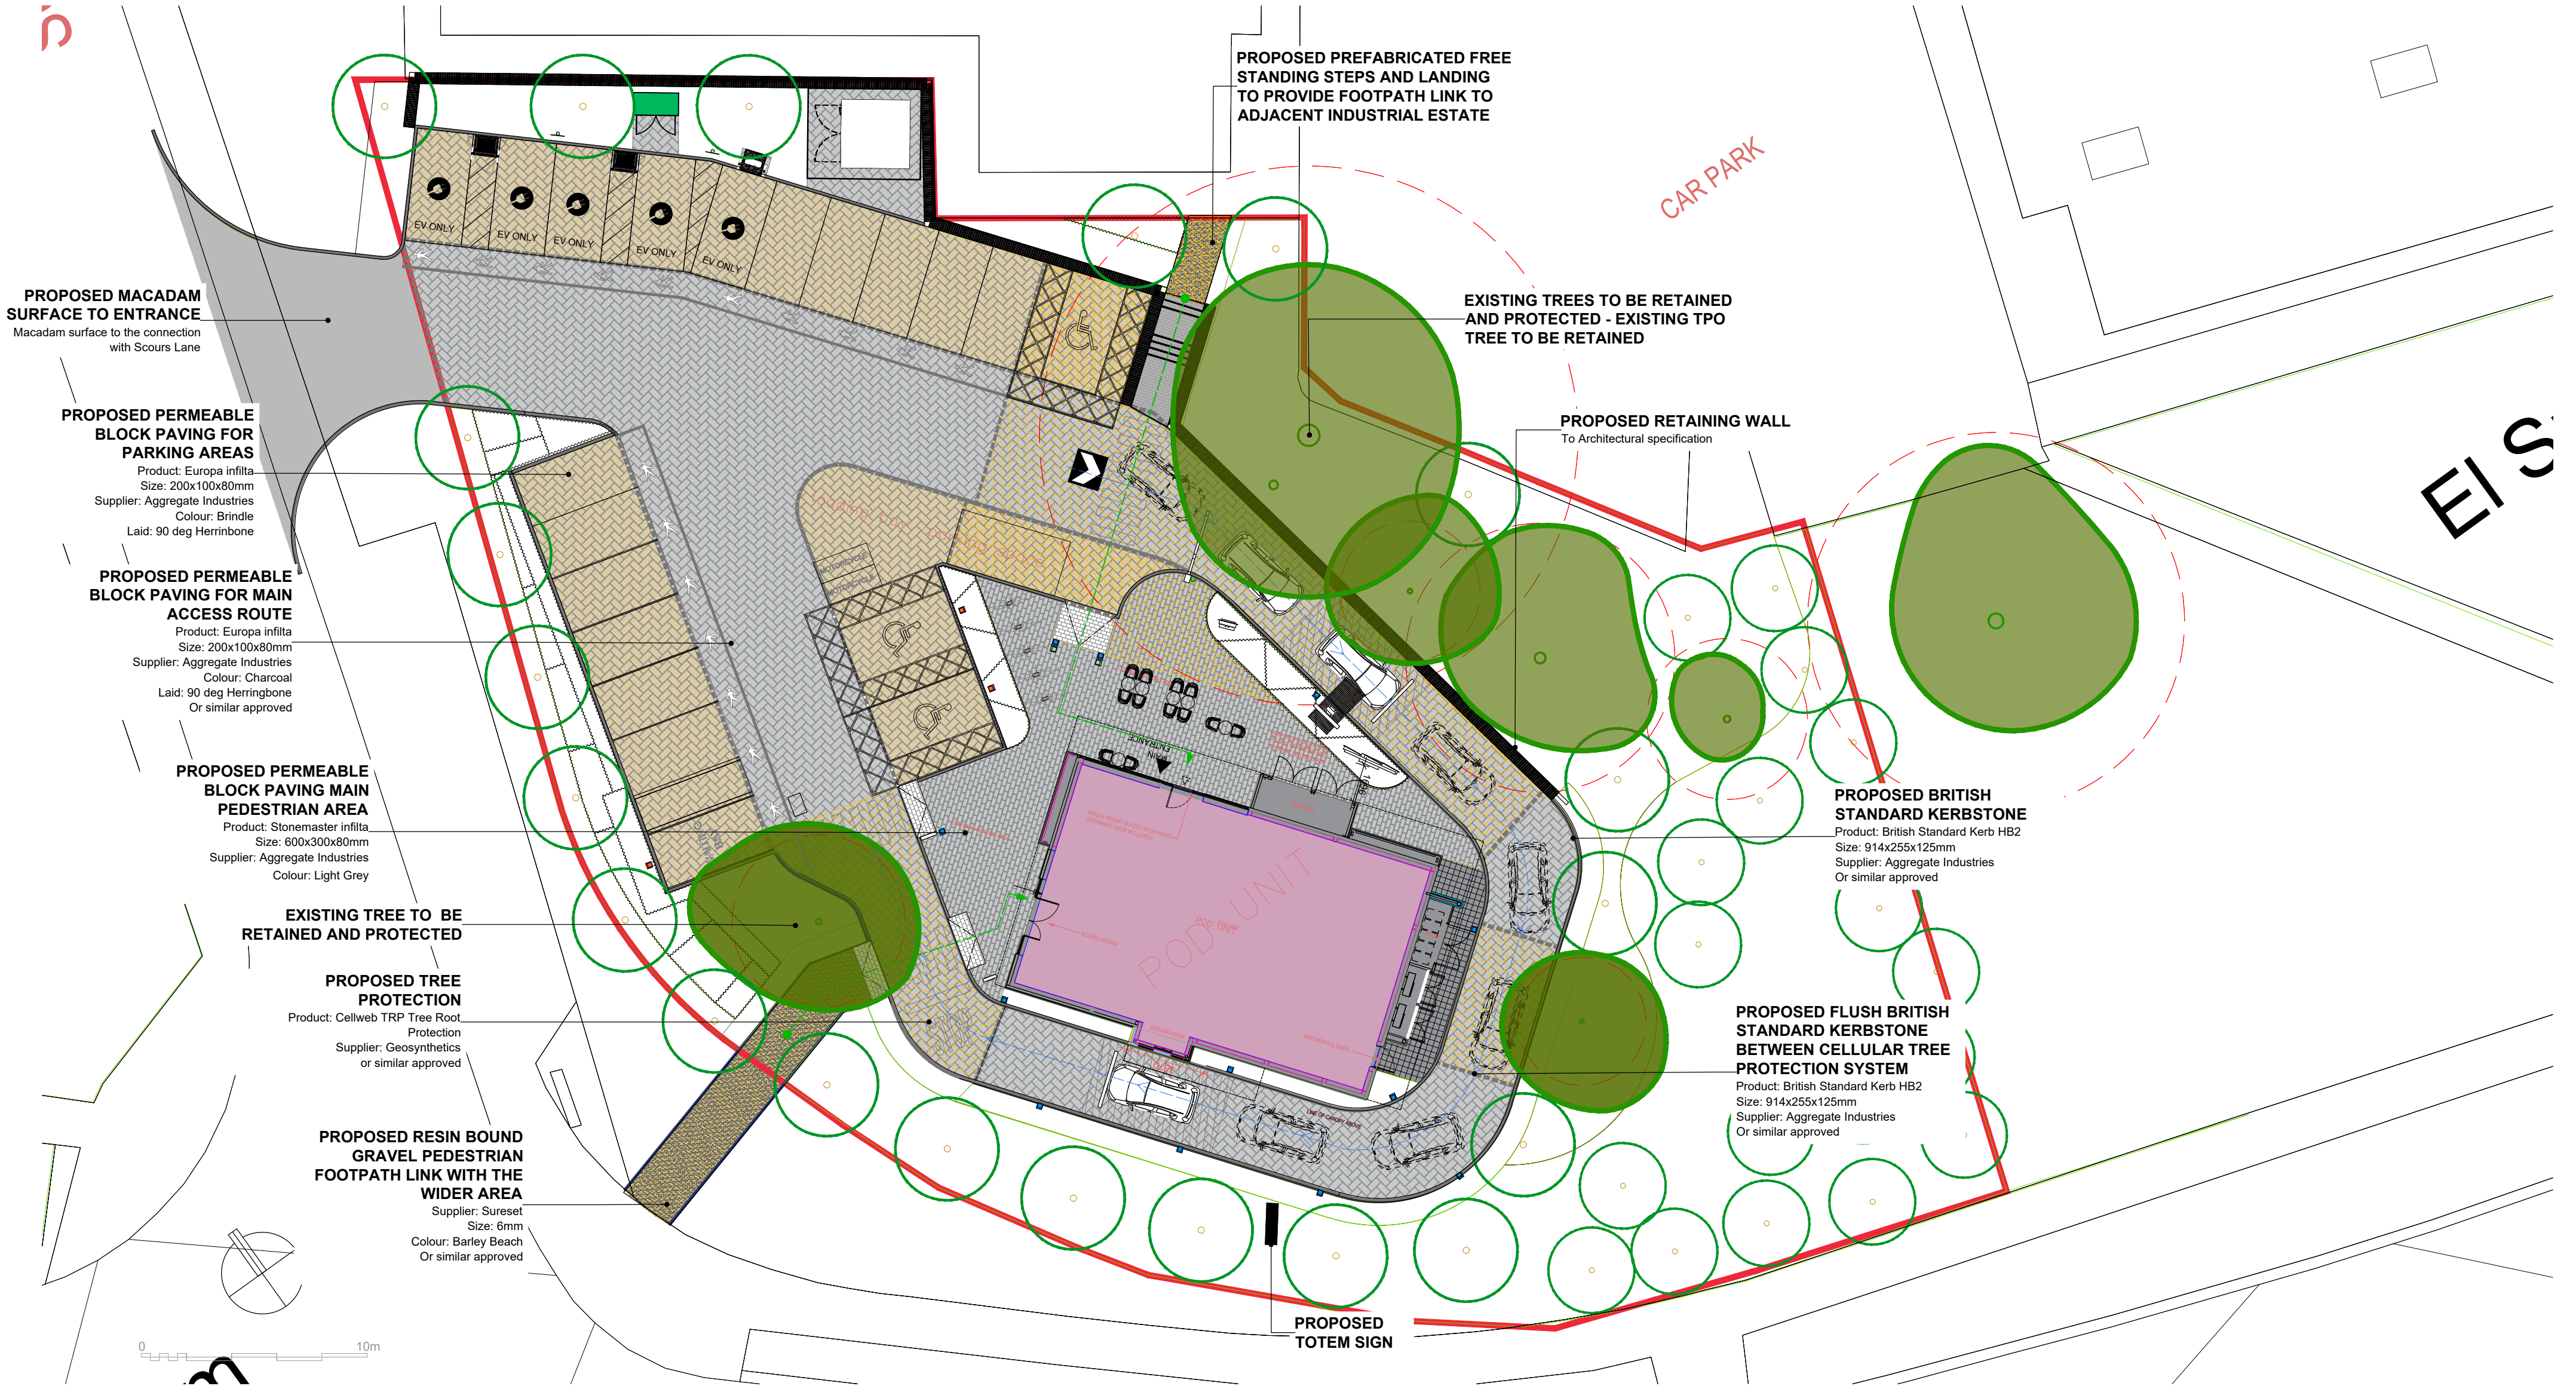


KEY - HARD LANDSCAPE

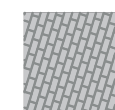


PROPOSED PERMEABLE PEDESTRIAN BLOCK PAVING
Product: Stonemaster Infilta
Size: 600x300x80mm
Supplier: Aggregate Industries
Colour: Light Grey
or similar approved

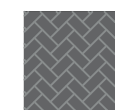


PROPOSED PERMEABLE BLOCK PAVING FOR MAIN ACCESS ROAD & DRIVE THRU
Product: Europa Infilta
Size: 200x100x80mm
Supplier: Aggregate Industries
Colour: Charcoal
Laid: 90 deg Herringbone
Or similar approved

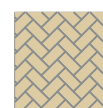

PROPOSED PERMEABLE BLOCK PAVING FOR PARKING AREAS AND DELIVERY BAY
Product: Europa Infilta
Size: 200x100x80mm
Supplier: Aggregate Industries
Colour: Brindle
Laid: 90 deg Herringbone
Or similar approved

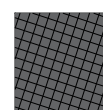


PROPOSED FLAG PAVING TO BUILDING SERVICE AREA
Product: Homemaker Concrete Flags
Size: 450x450x40mm
Supplier: Aggregate Industries
Colour: Natural
Or similar approved

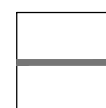

PROPOSED BRITISH STANDARD KERBSTONE
Product: British Standard Kerb HB2
Size: 914x255x125mm
Supplier: Aggregate Industries
Or similar approved




PROPOSED BRITISH STANDARD FLUSH KERBSTONE
Product: British Standard Kerb HB2
Size: 914x255x125mm
Supplier: Aggregate Industries
Or similar approved

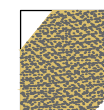


PROPOSED RESIN BOUND GRAVEL PEDESTRIAN FOOTPATH LINKS
Supplier: Sureset
Size: 6mm
Colour: Barley Beach
Or similar approved



PROPOSED METAL EDGE
Product: Aluexel
Supplier: Kinley Systems
Size: 100mm
or similar approved

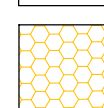

PROPOSED TREE PROTECTION
Product: Cellweb TRP Tree Root Protection
Supplier: Geosynthetics
or similar approved

 

PROPOSED MACADAM SURFACE TO ENTRANCE
Macadam surface to the connection with Scours Lane

PROJECT • Drive Thru' Pod

CLIENT •

DRAWING • Hard Landscape Details

STATUS • Planning


SCALE • 1:200 (A2)

DRAWN • 15.05.2026

DRAWING • QD784-401

REVISED •

G

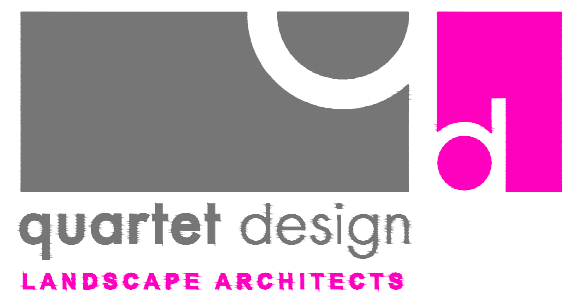

15 CHURCH STREET • MARKET HARBOROUGH • LE16 7AA
01280 860500

quartet@qdl.co.uk • www.qdl.co.uk

© QUARTET DESIGN 2023