


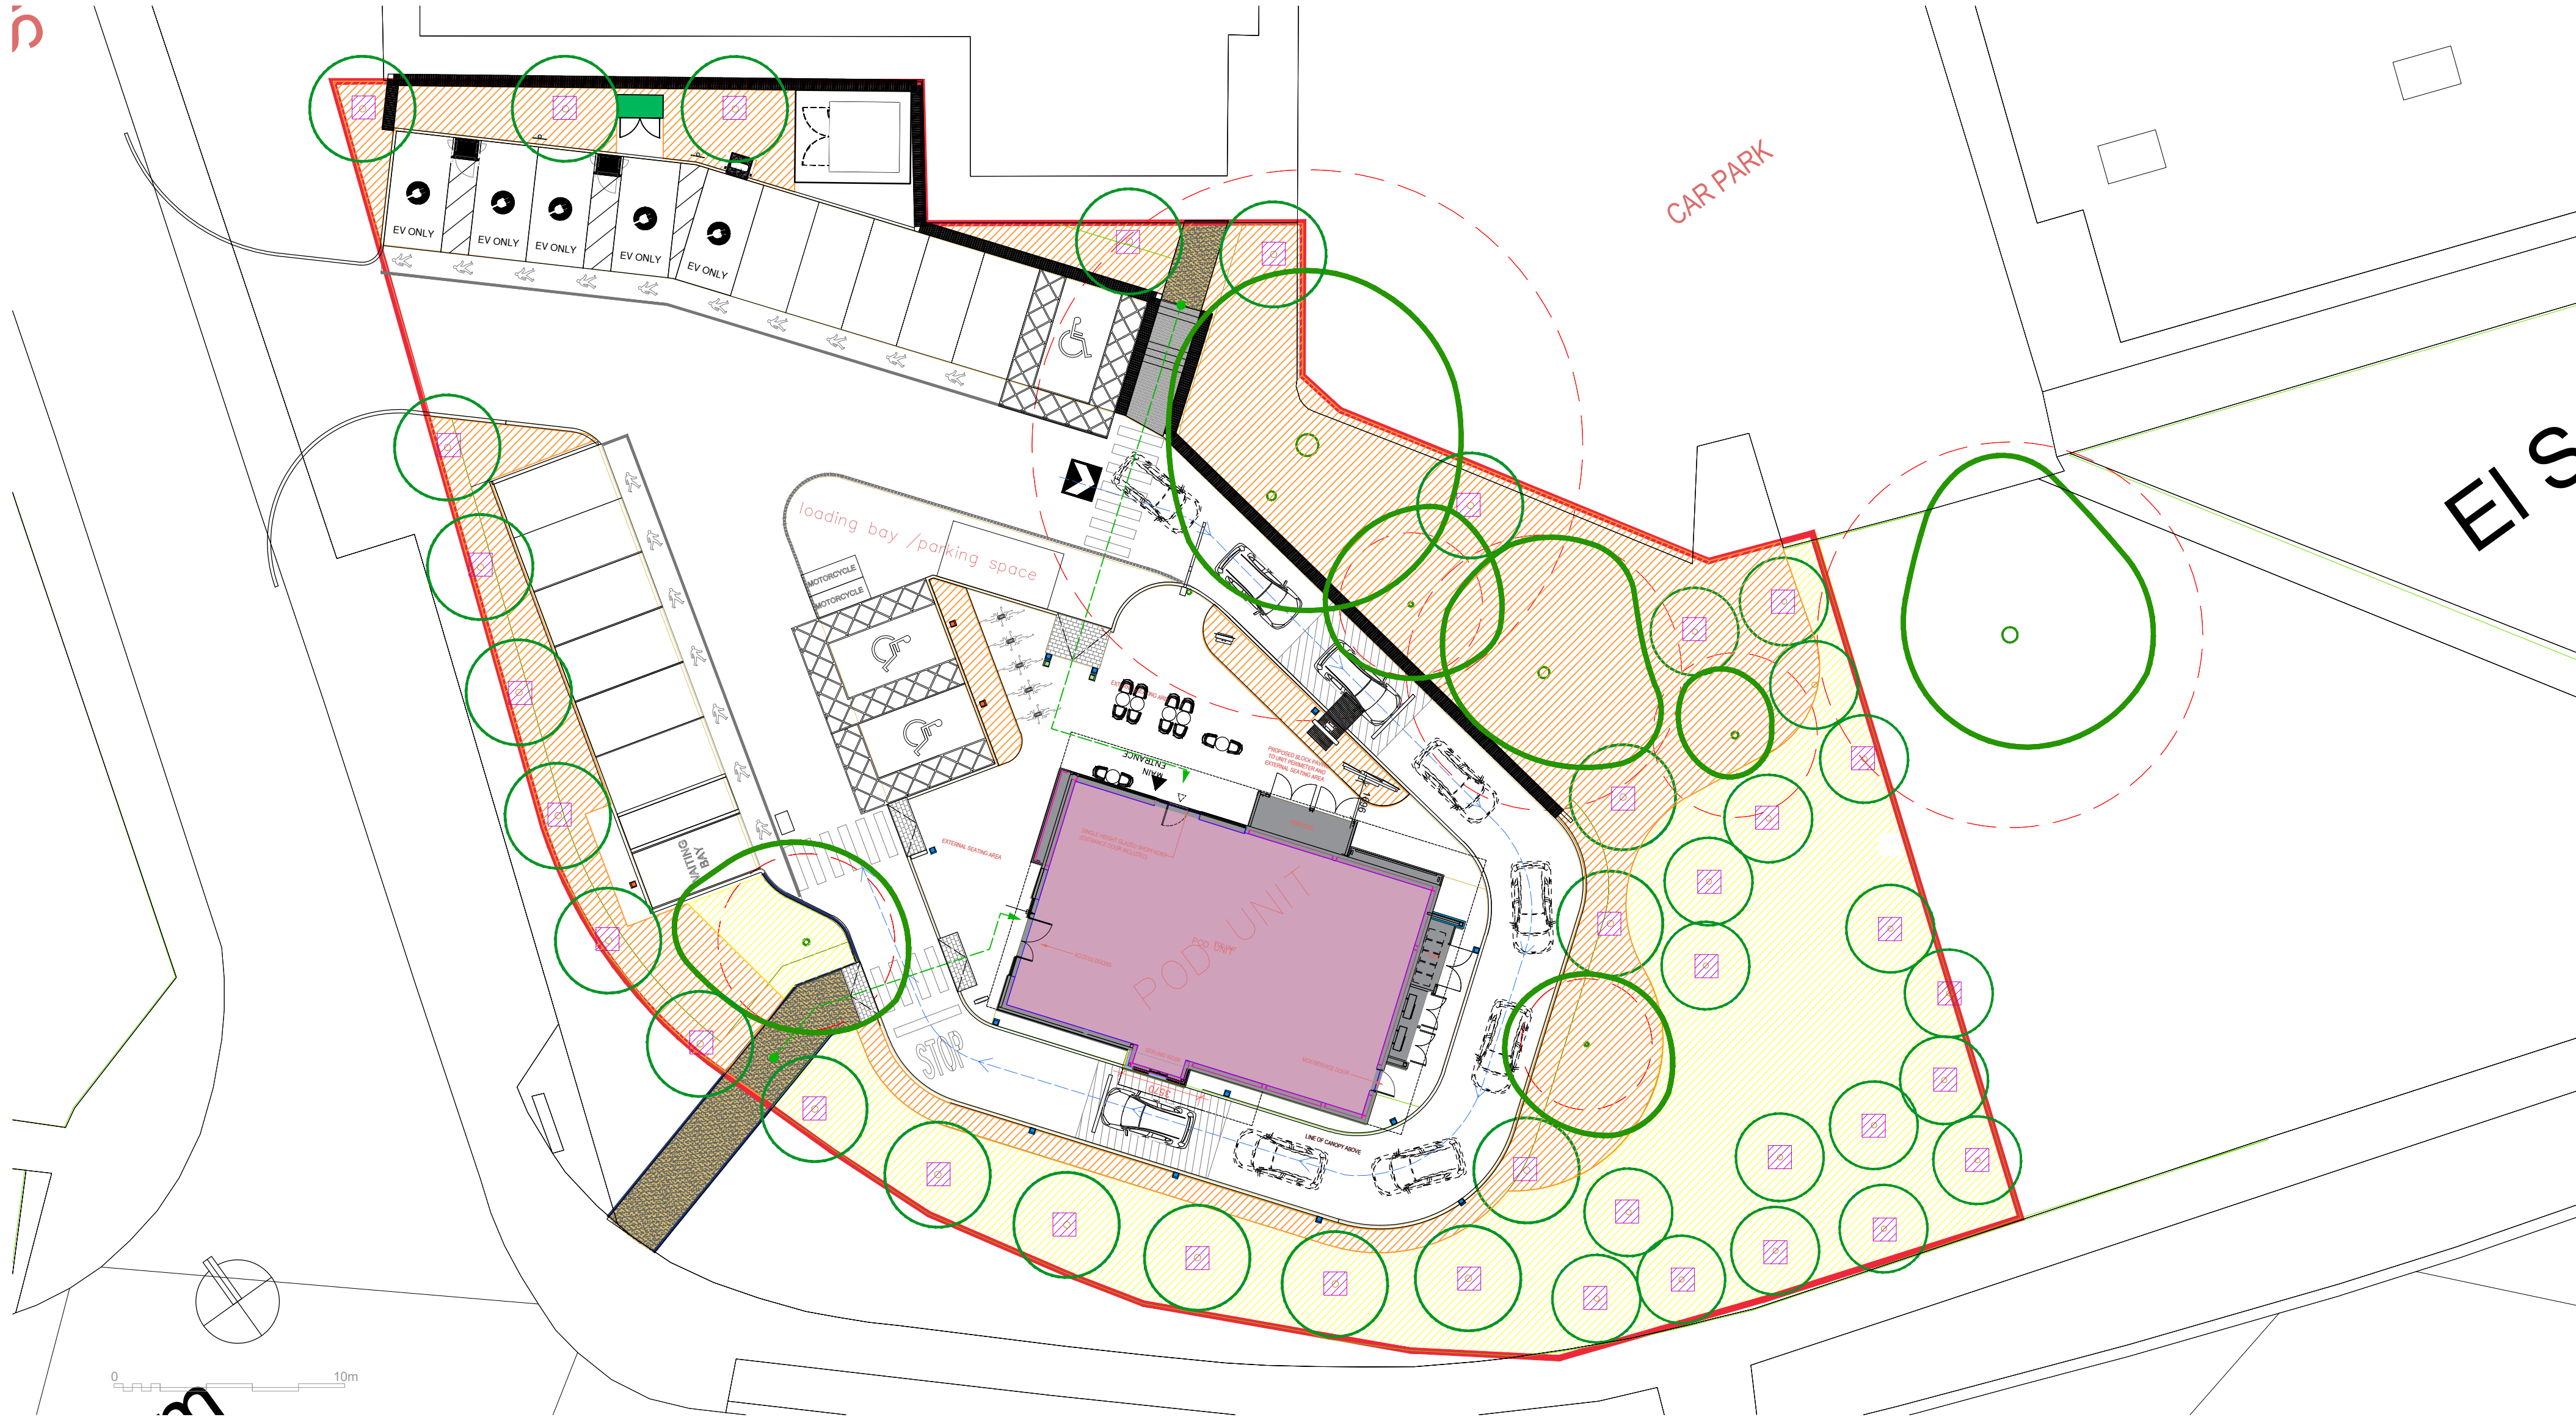

KEY - TOPSOIL

- PROPOSED 150mm TOPSOIL**
150mm areas of topsoil for wildflower and areas of amenity grass
- PROPOSED 450mm TOPSOIL**
450mm areas of topsoil for areas of native hedgerow and general planting
- PROPOSED 900mm TOPSOIL**
900mm areas of topsoil for trees within the Site

REVISIONS •

NOTES •

1. Do not scale off this drawing. If in doubt, ask.
2. To be read in conjunction with the Topsoil Specification
3. Topsoil drawing to be read in conjunction with BS3882:2015 Topsoil

PROJECT • Drive Thru' Pod

CLIENT •

DRAWING • Topsoil Details

STATUS • Planning

SCALE • 1:200 (A2)

DRAWN • 15.05.2026

DRAWING • QD784-402

REVISED •

D



quartet design
LANDSCAPE ARCHITECTS

15 CHURCH STREET • MARKET HARBOROUGH • LE16 7AA
01280 860500

quartet@qdl.co.uk • www.qdl.co.uk

© QUARTET DESIGN 2025