


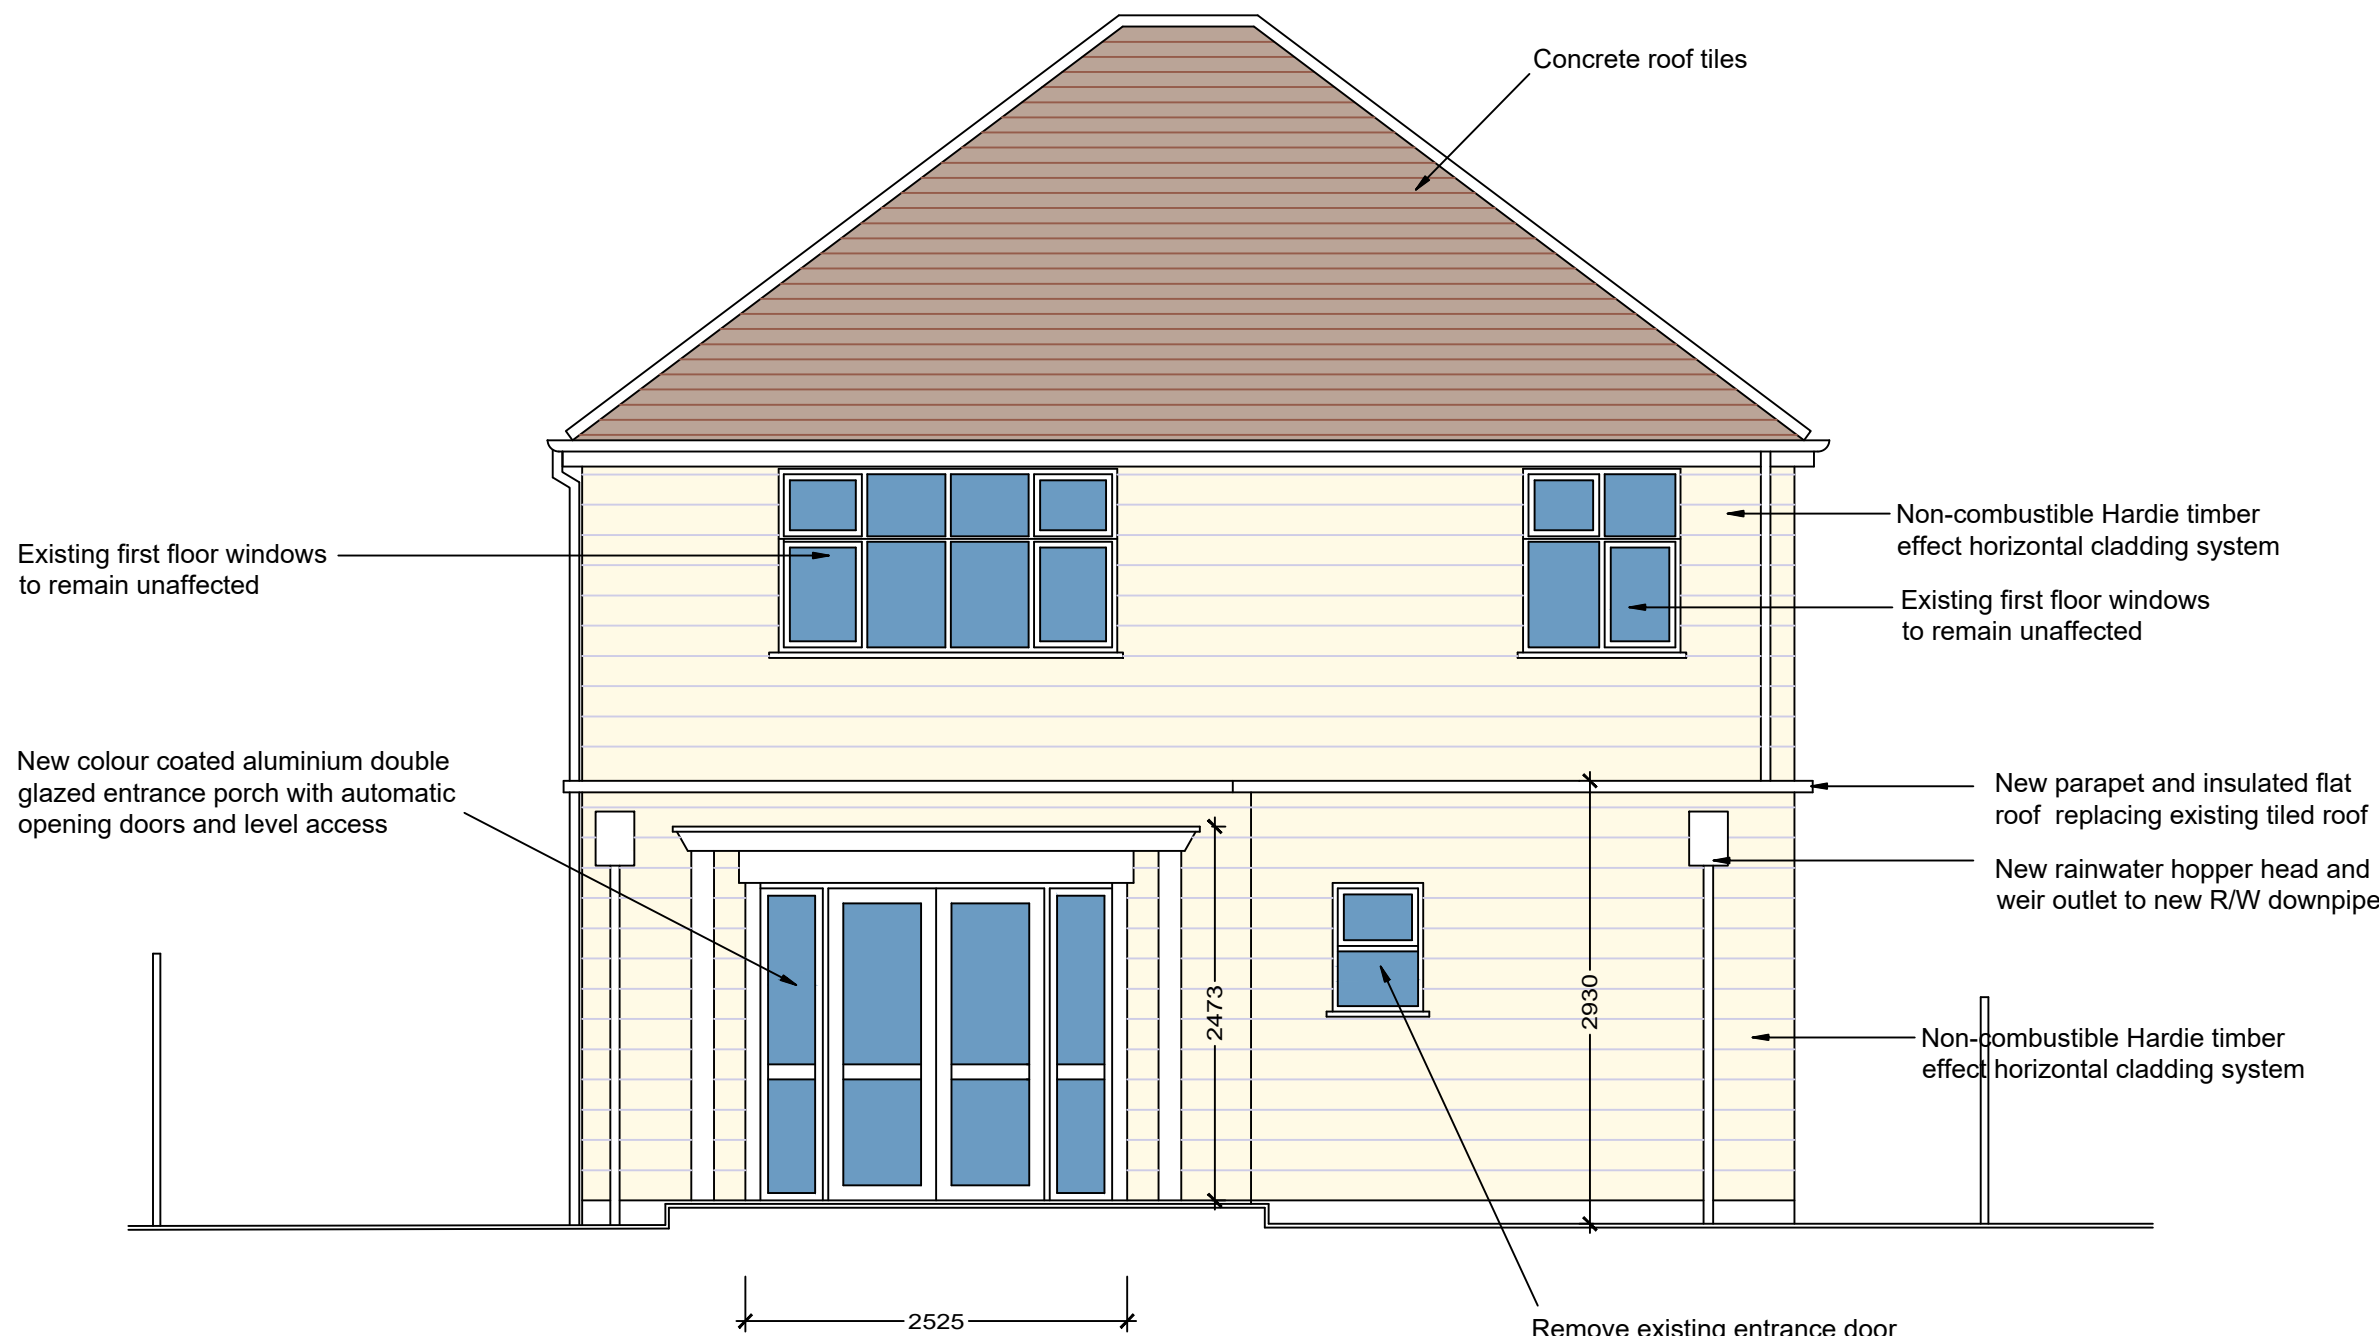


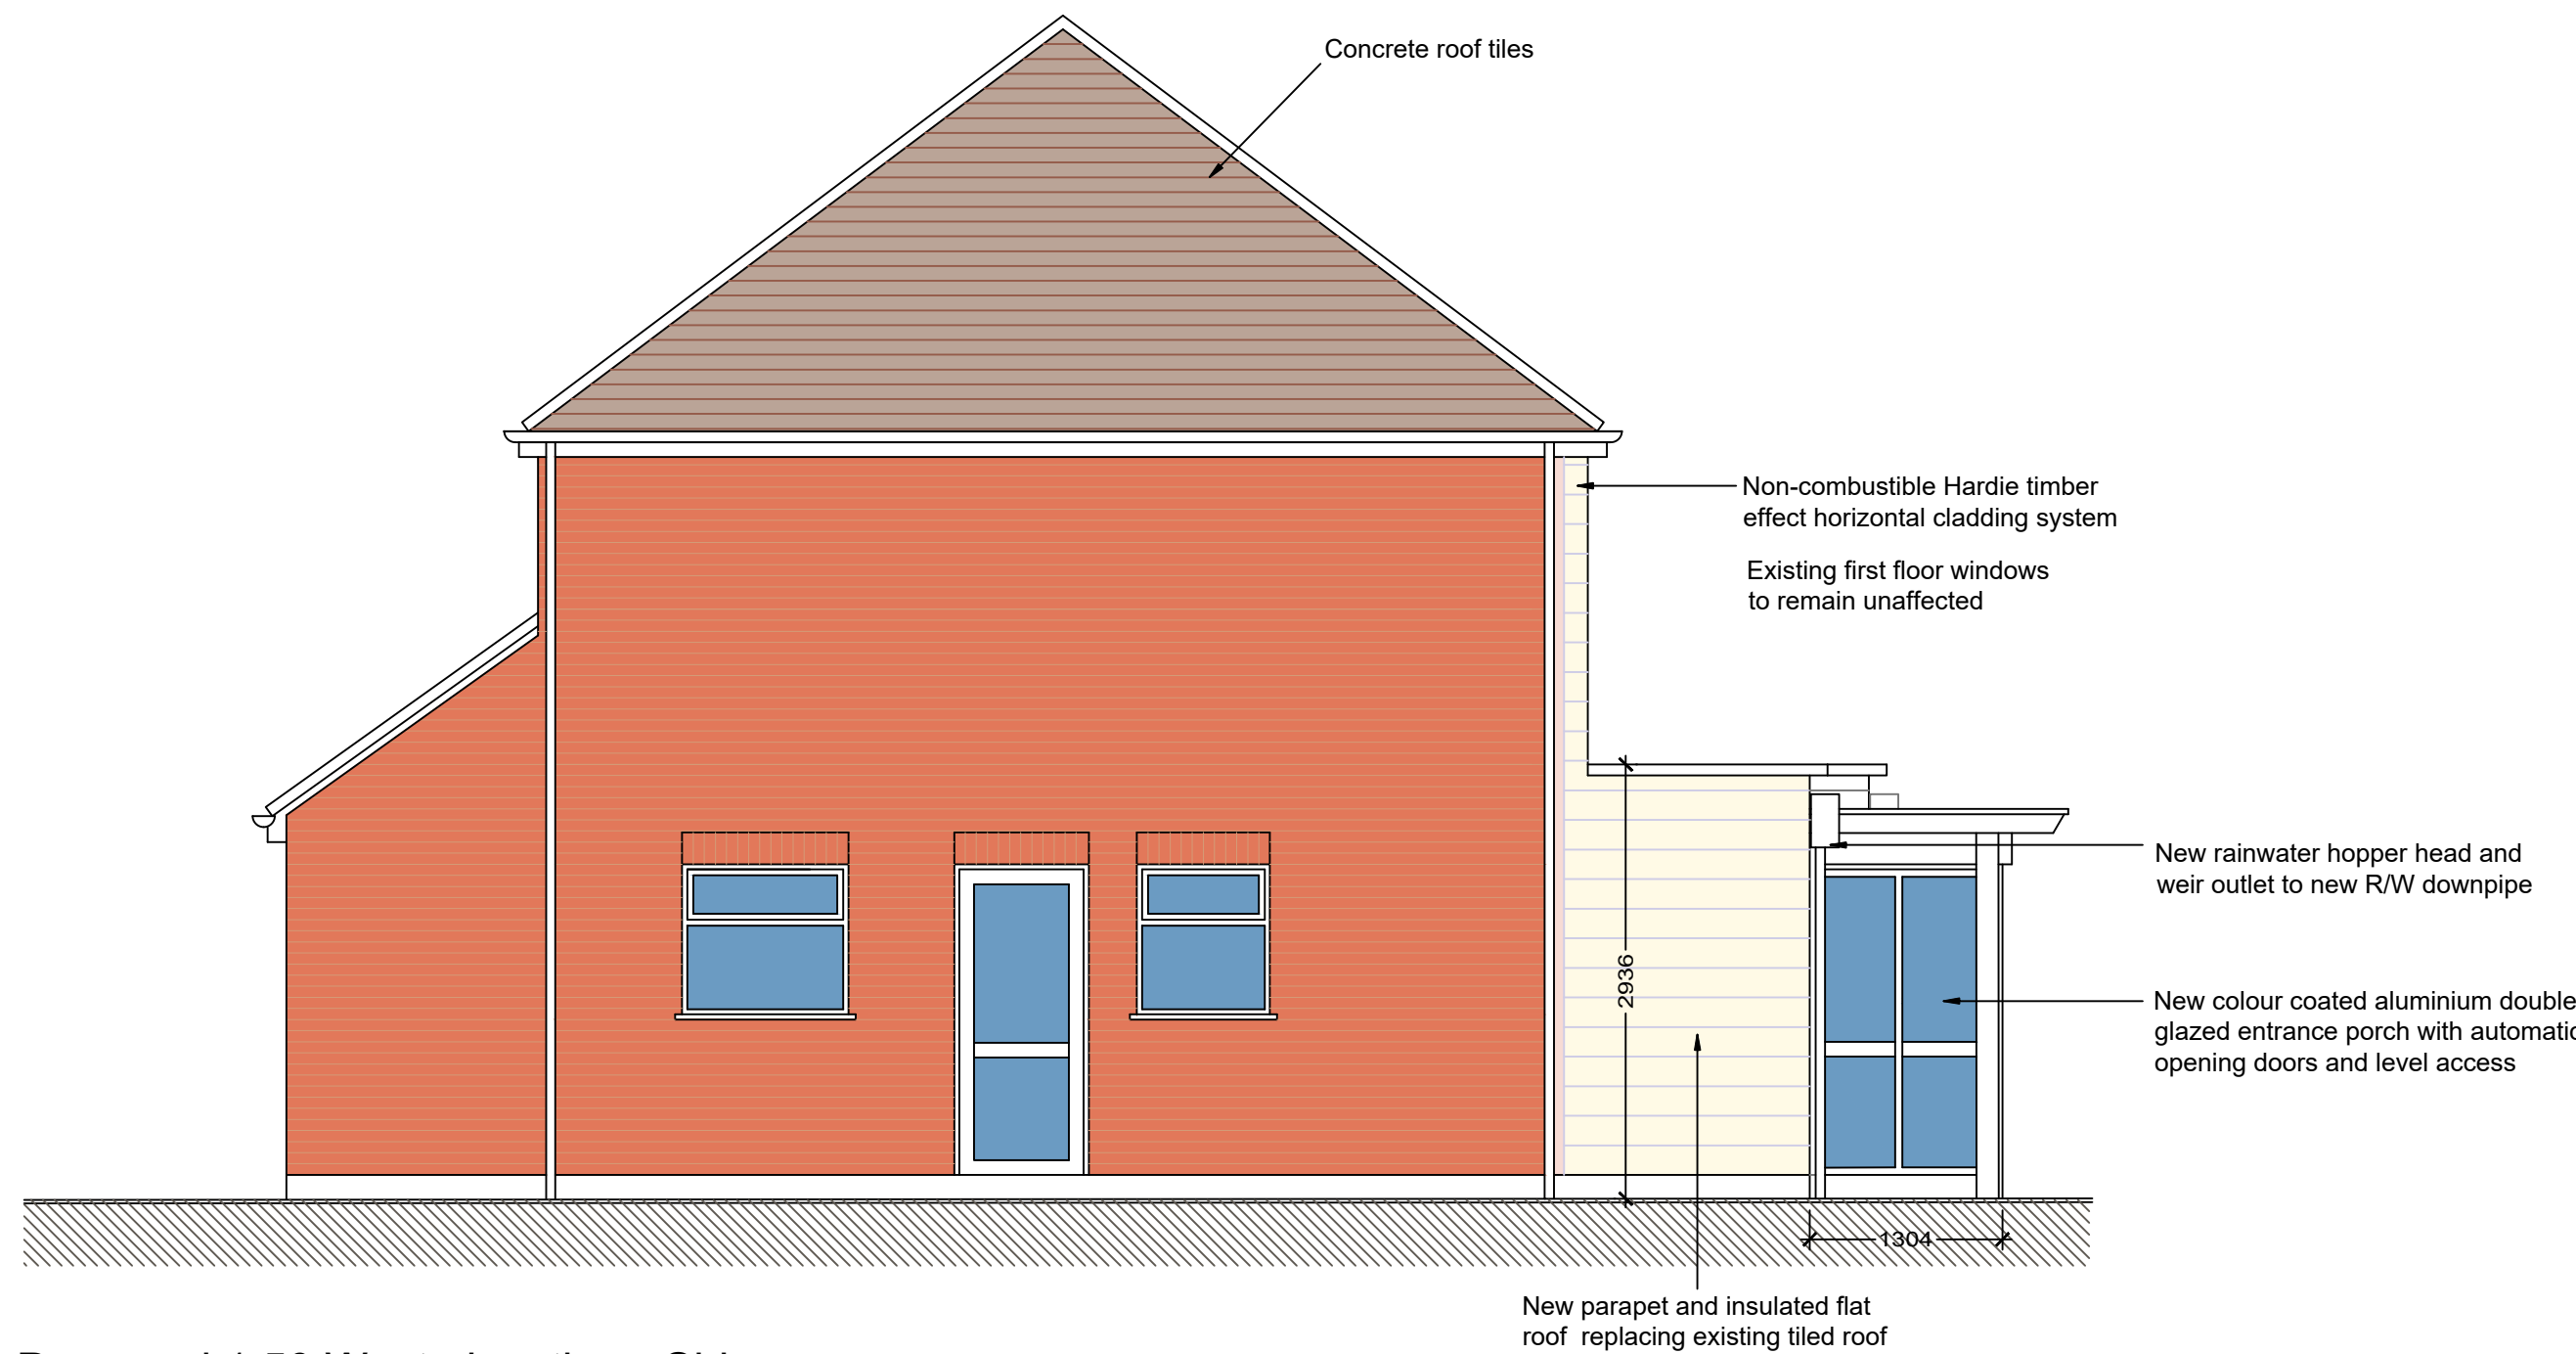

Proposed 1:50 South elevation - Front to Christchurch Road

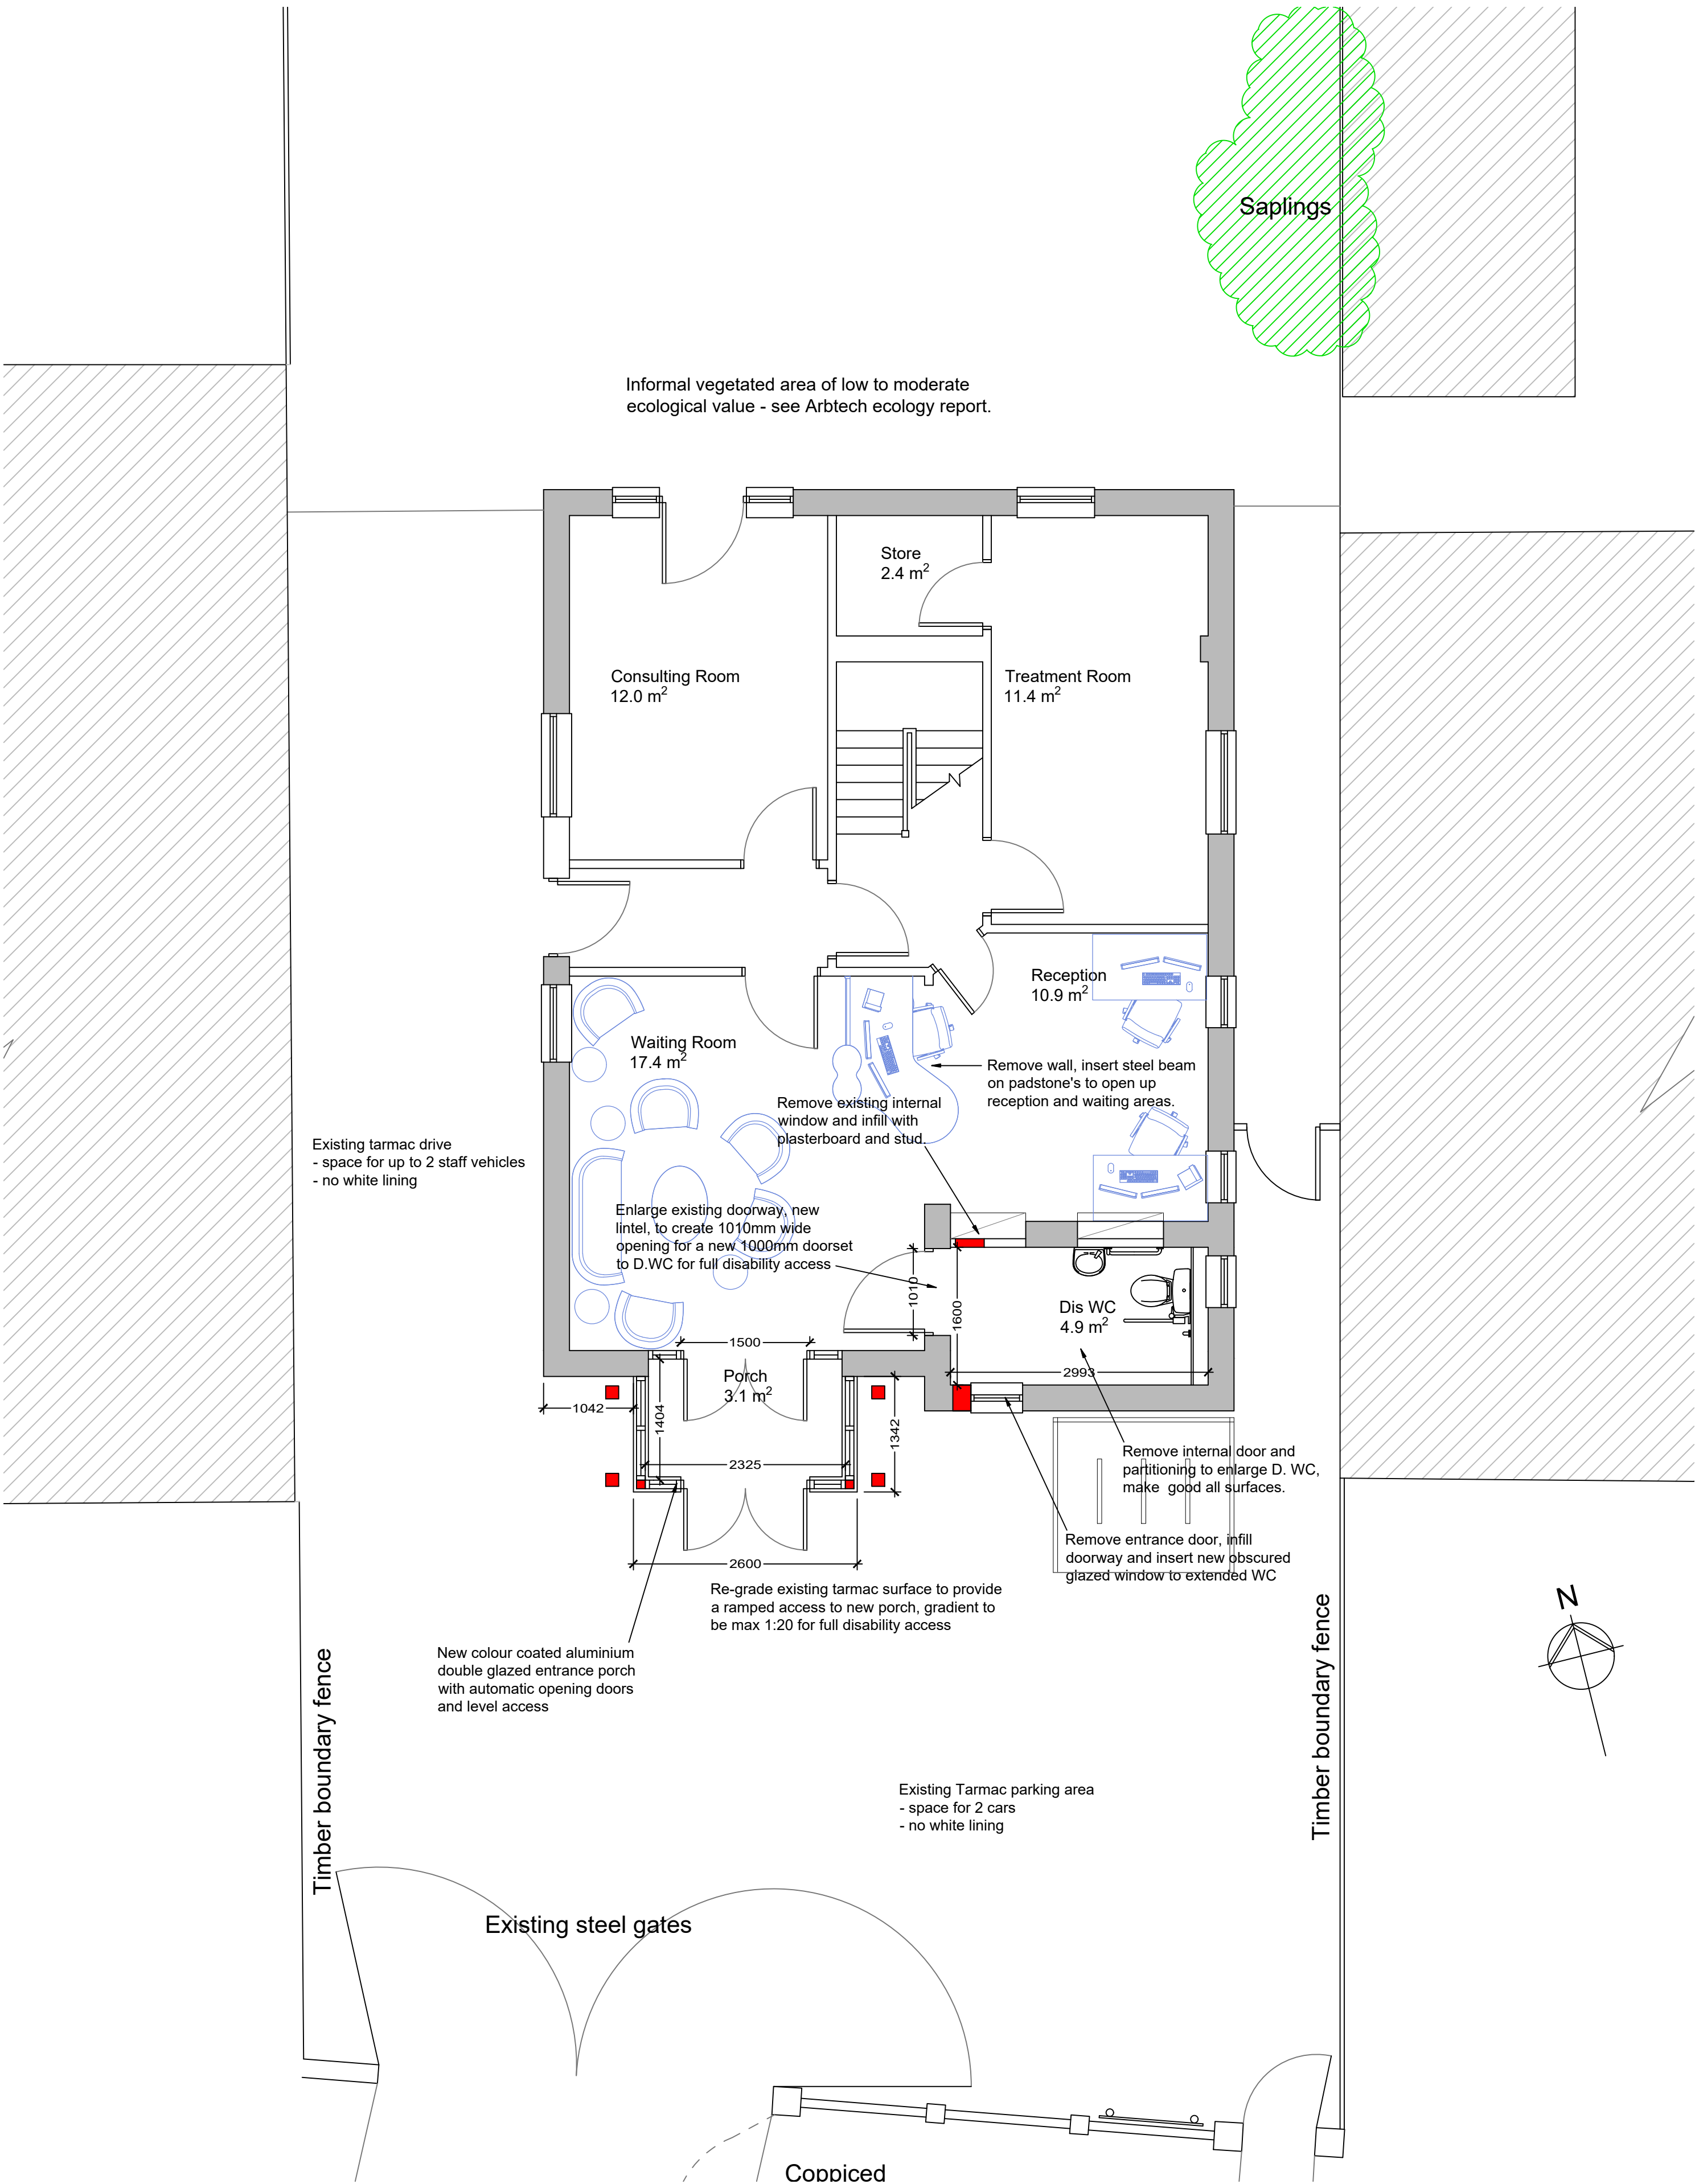

Proposed 1:50 West elevation - Side

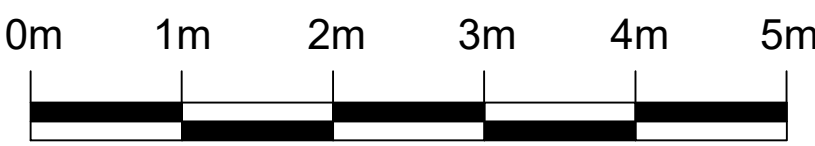

Planning application drawing

This drawing is the copyright of the architects, all rights reserved

The Quorum Partnership
25a High Street
Christchurch
Dorset BH23 1AB
Tel: 01202 484642
www.qparchitecture.com



Proposed floor plans and elevations, 1:50@A1 plot, FS 544-22b, December 2025

A - Arbtech report referenced on drawings - April 2026
B - Existing parking arrangements reinstated, dedicated disabled parking bay removed following Highways Officer's report - 16/06/2026