


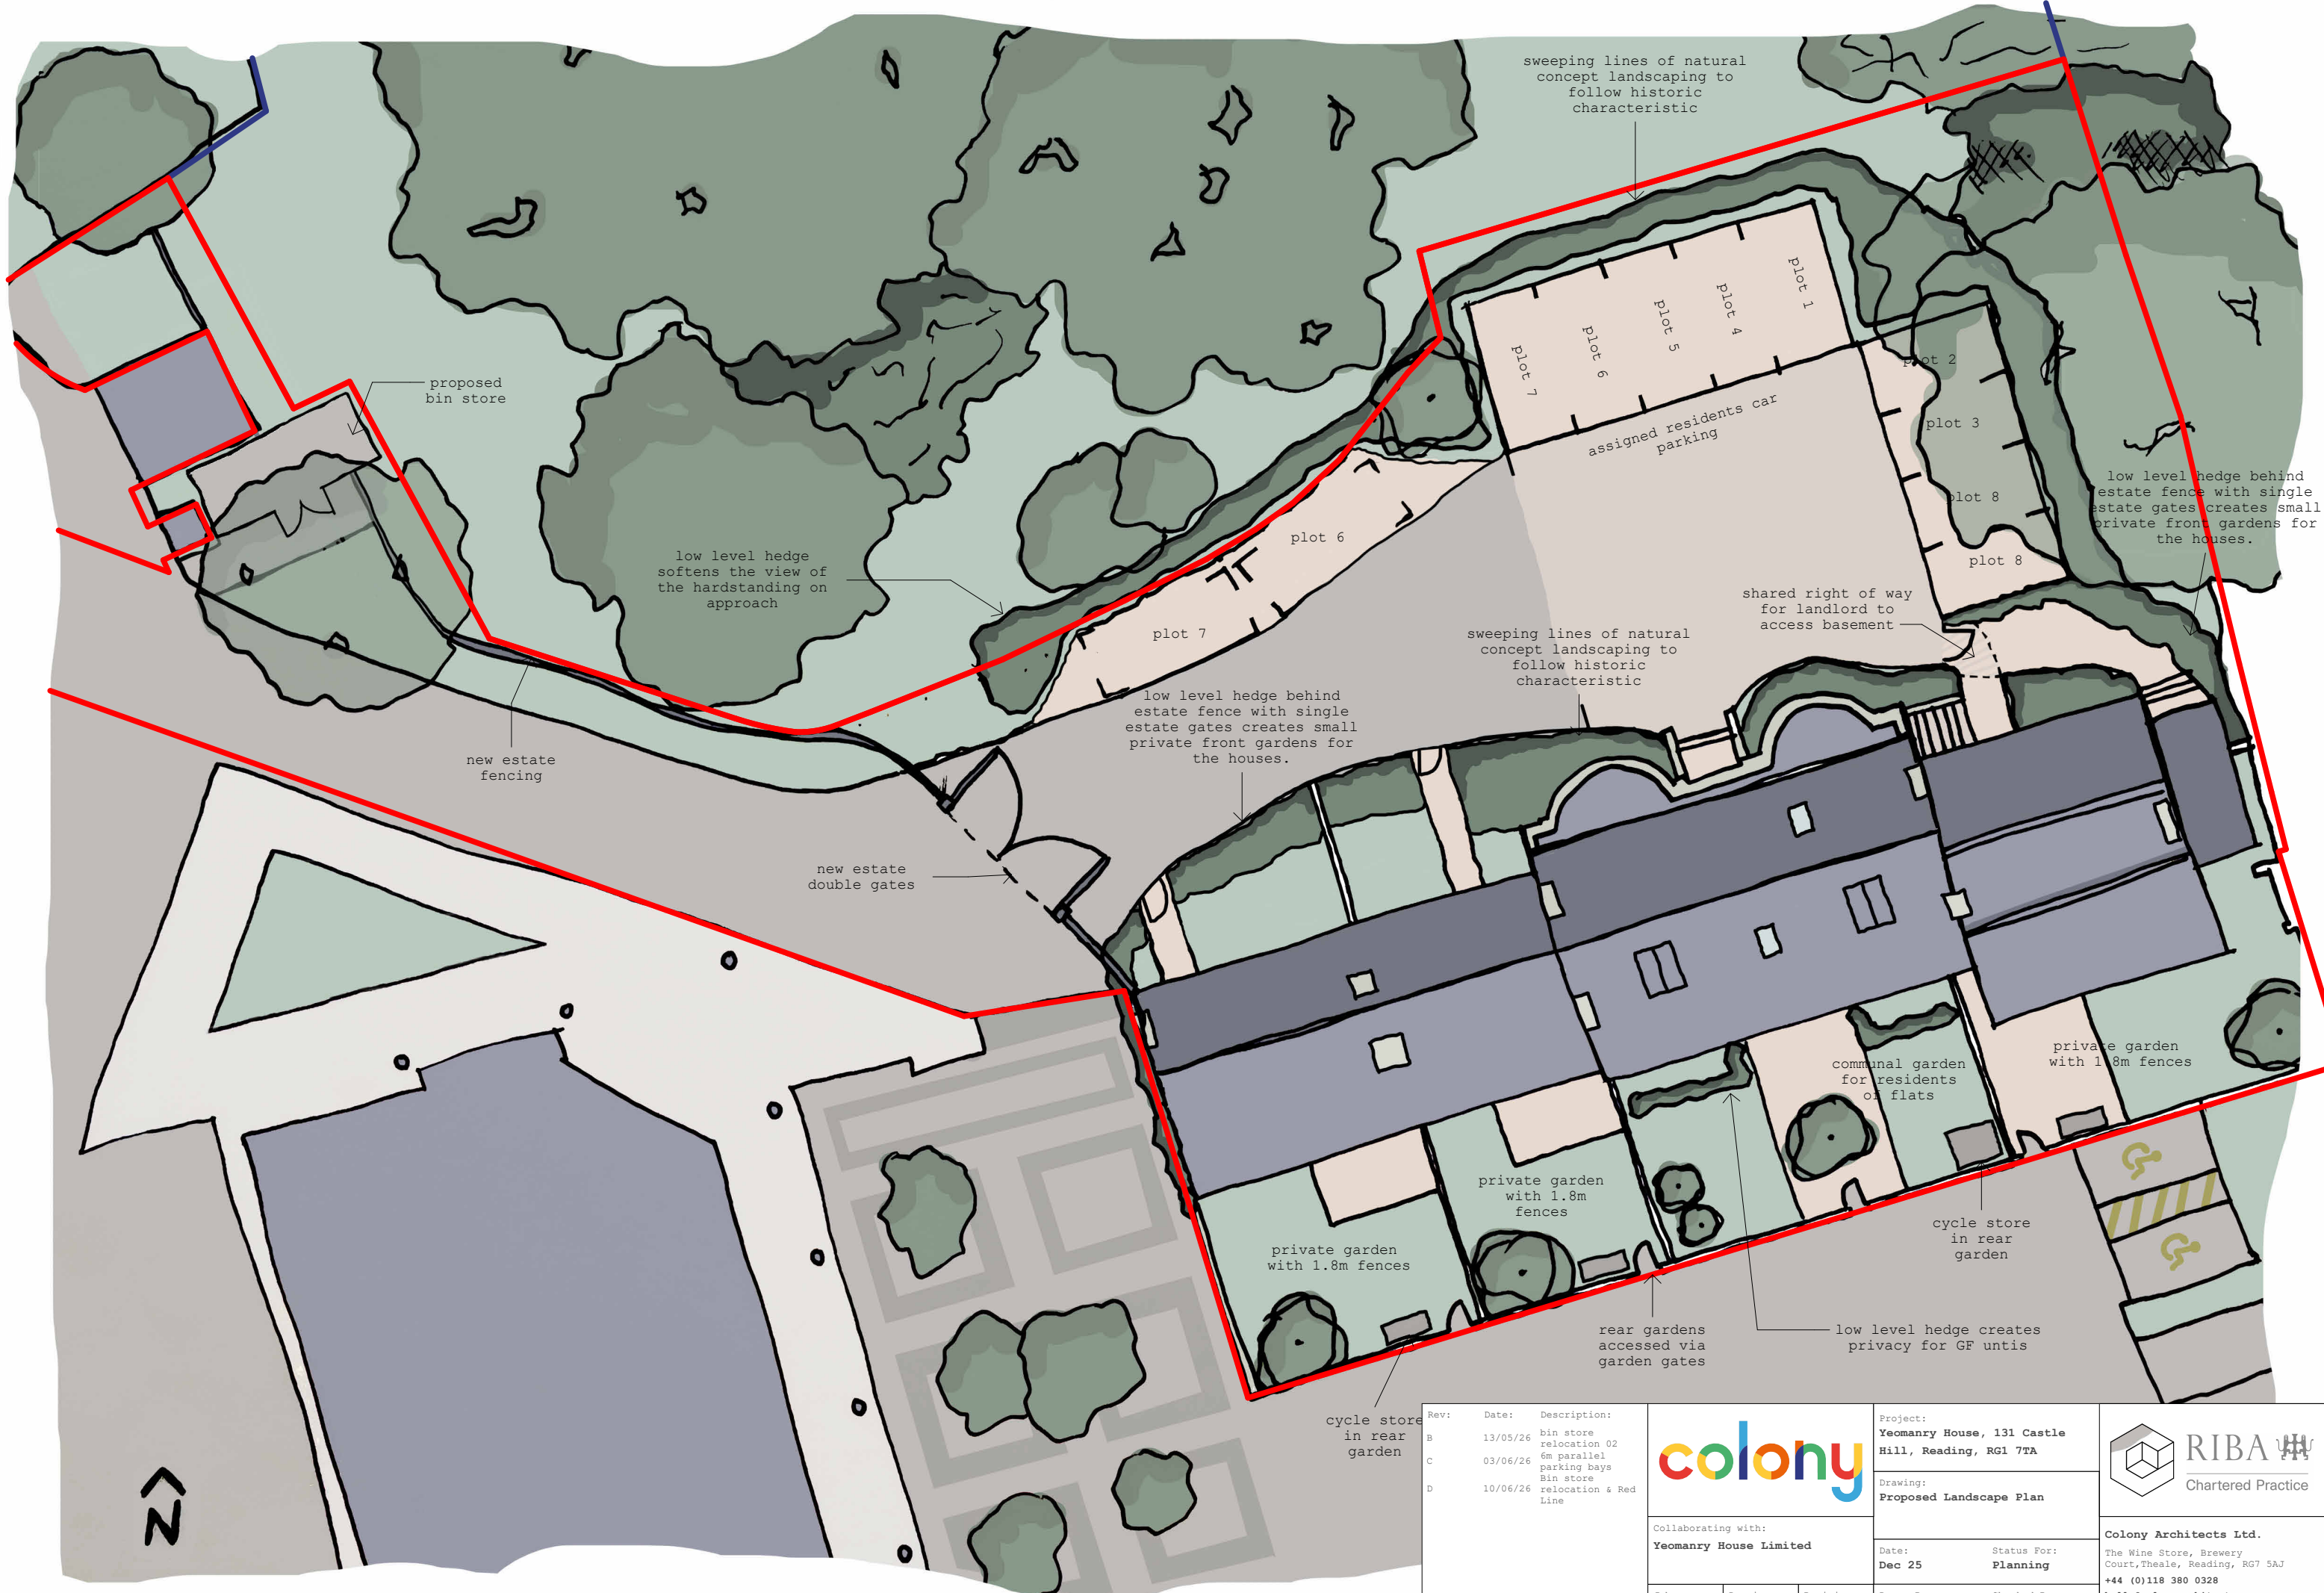

Rev:	Date:	Description:				Project: Yeomanry House, 131 Castle Hill, Reading, RG1 7TA		 Chartered Practice
B	13/05/26	bin store relocation 02				Drawing: Proposed Landscape Plan		
C	03/06/26	6m parallel parking bays	Collaborating with: Yeomanry House Limited			Date:	Status For:	Colony Architects Ltd. The Wine Store, Brewery Court, Theale, Reading, RG7 5AJ +44 (0)118 380 0328 hello@colonyarchitects.com colonyarchitects.com
D	10/06/26	Bin store relocation & Red Line				Date:	Status For:	
Job:			Drawing:	Revision:	Drawn By:	Checked By:		
375			90-00	D	VA	EM		