


DEVELOPMENTS IN DESIGN LTD

WWW.DEVELOPMENTSINDESIGN.CO.UK
TEL.01344 641286

GARDEN EXTENDS A
FURTHER 33 METRES

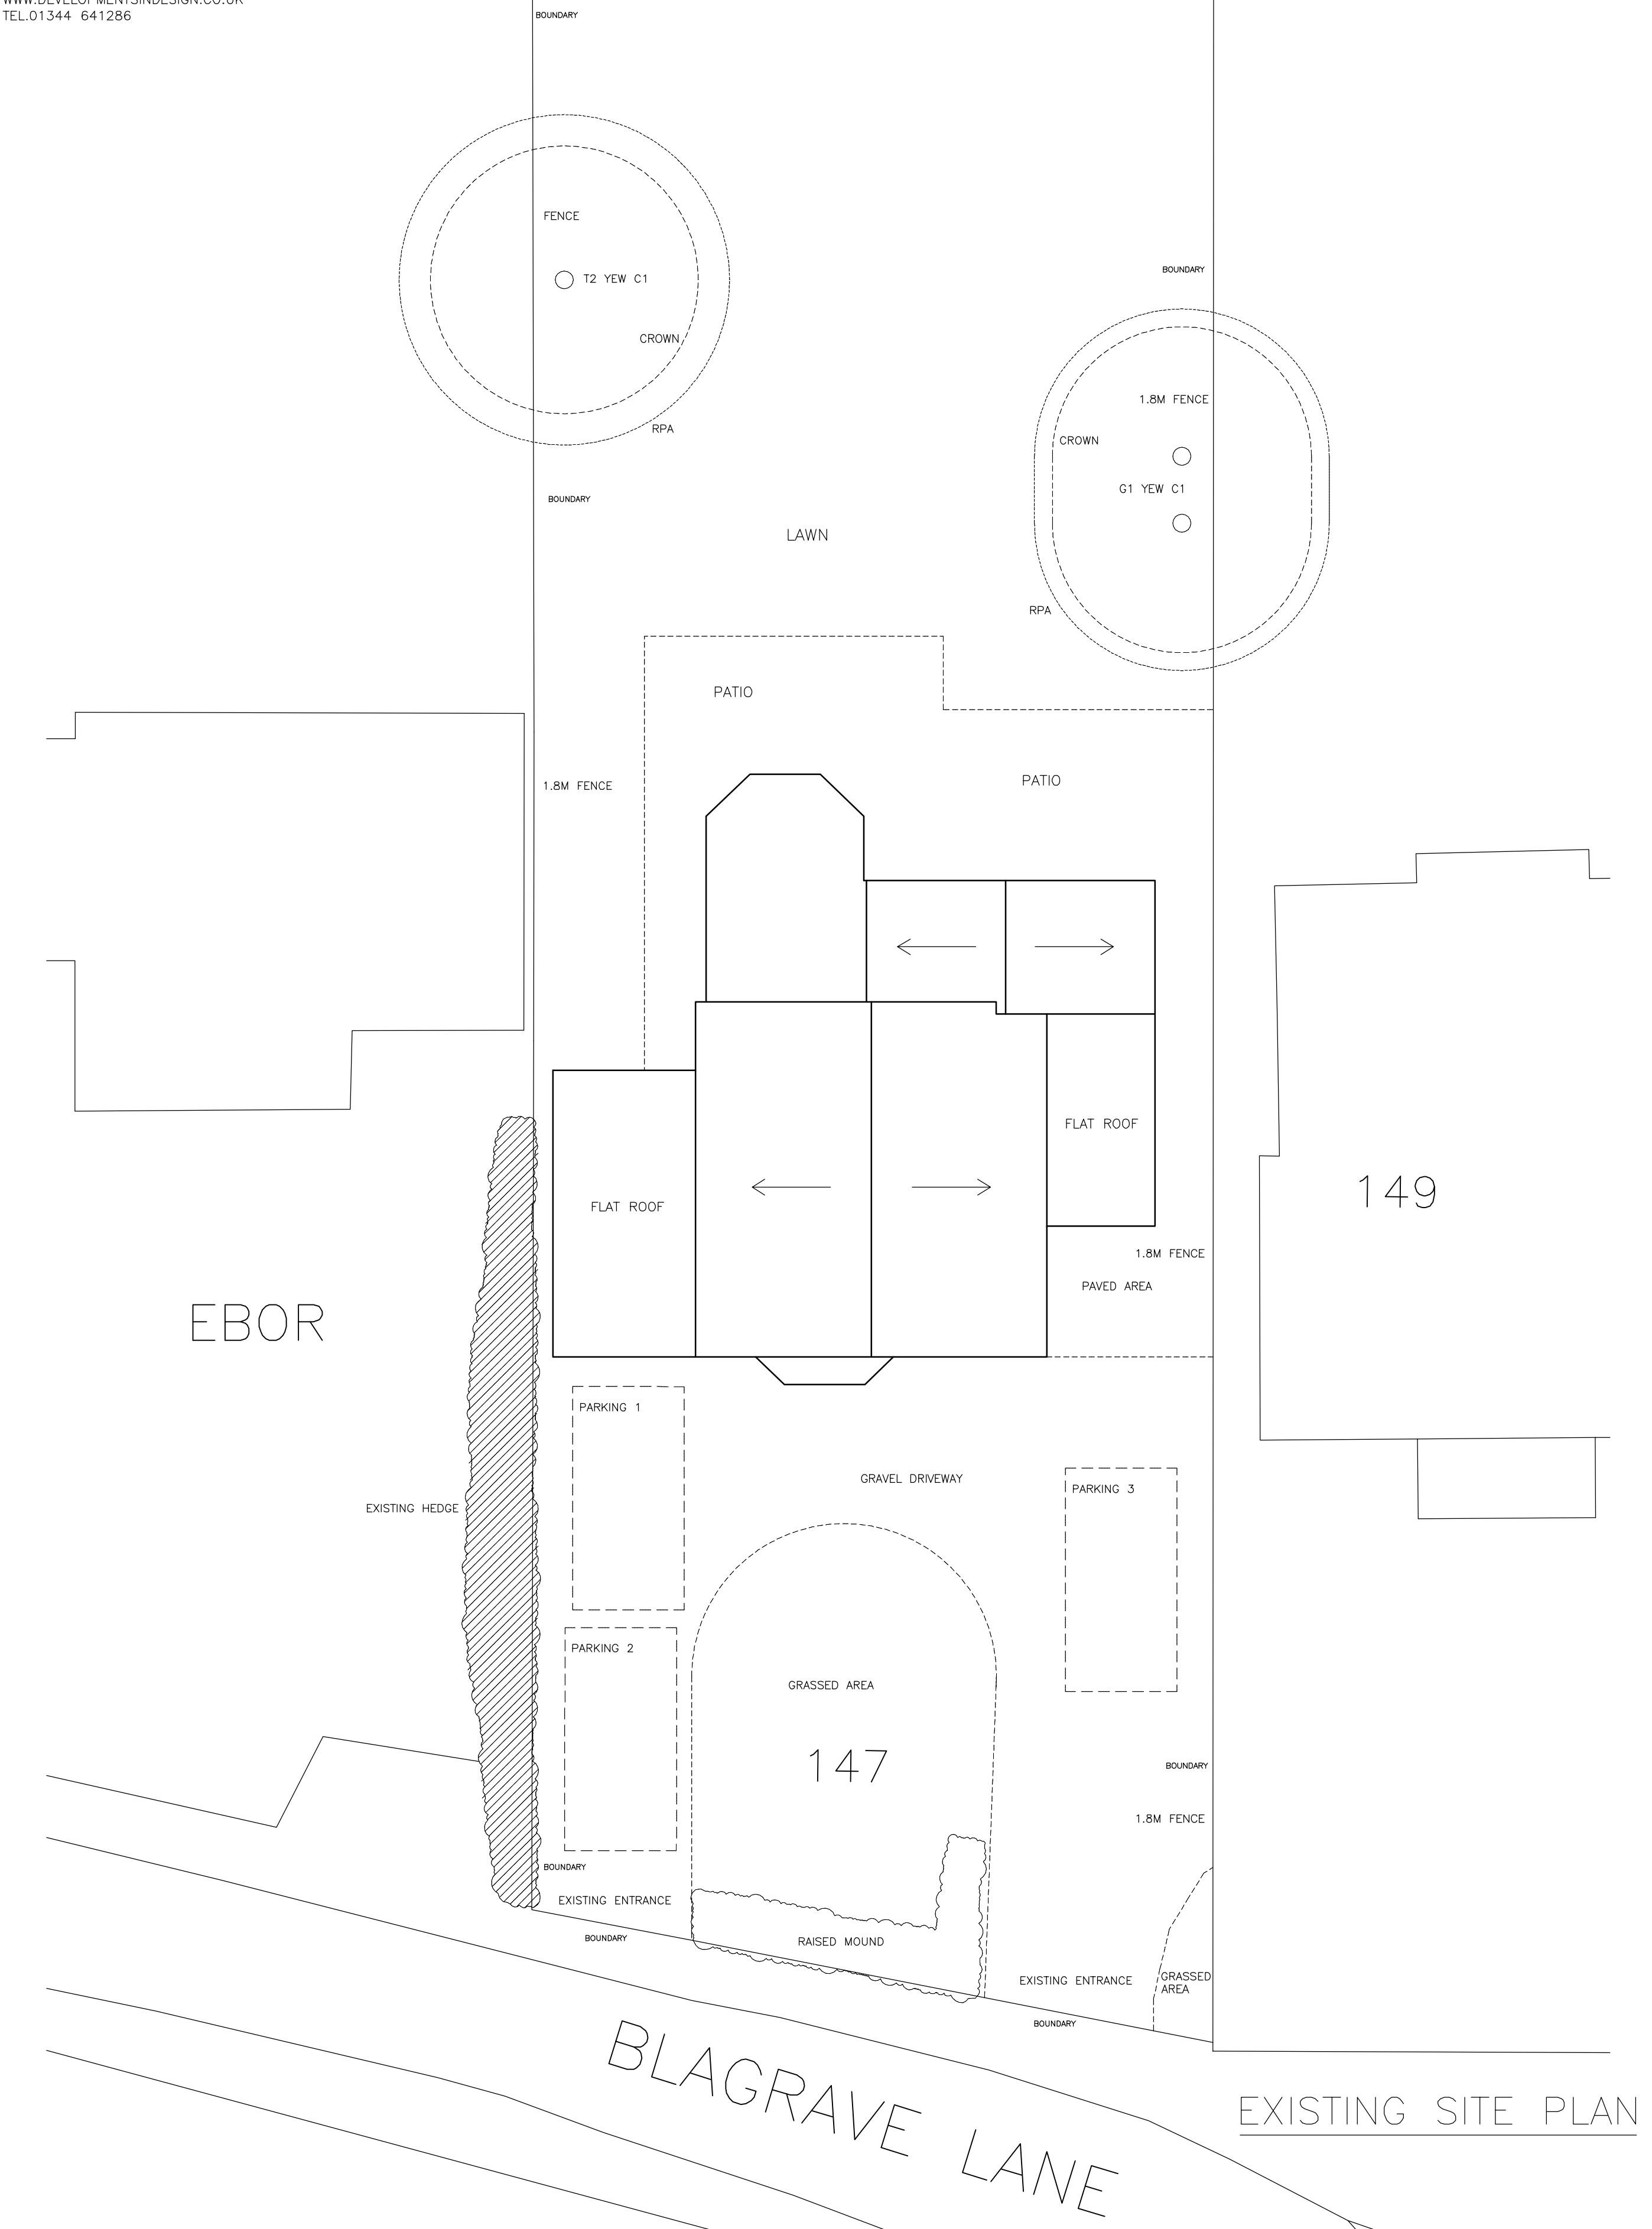

PROPOSED NEW BUILD HOUSE

0 1 2 3 4 5M

DRAWING NO. WR.011
DATE 3.12.25
SCALE 1:100

MR AND MRS PUREWAL

147 UPPER WOODCOTE ROAD CAVERSHAM BERKS RG4 7JR