


IMPORTANT CONSERVATION NOTE


This drawing to be read in conjunction with report by Heritage Consultancy
RHC 2024-55 Rev D.

Also to be read with reference to Specification Document SD DOC 1114 Rev A
covering methods and guidance regards conditions

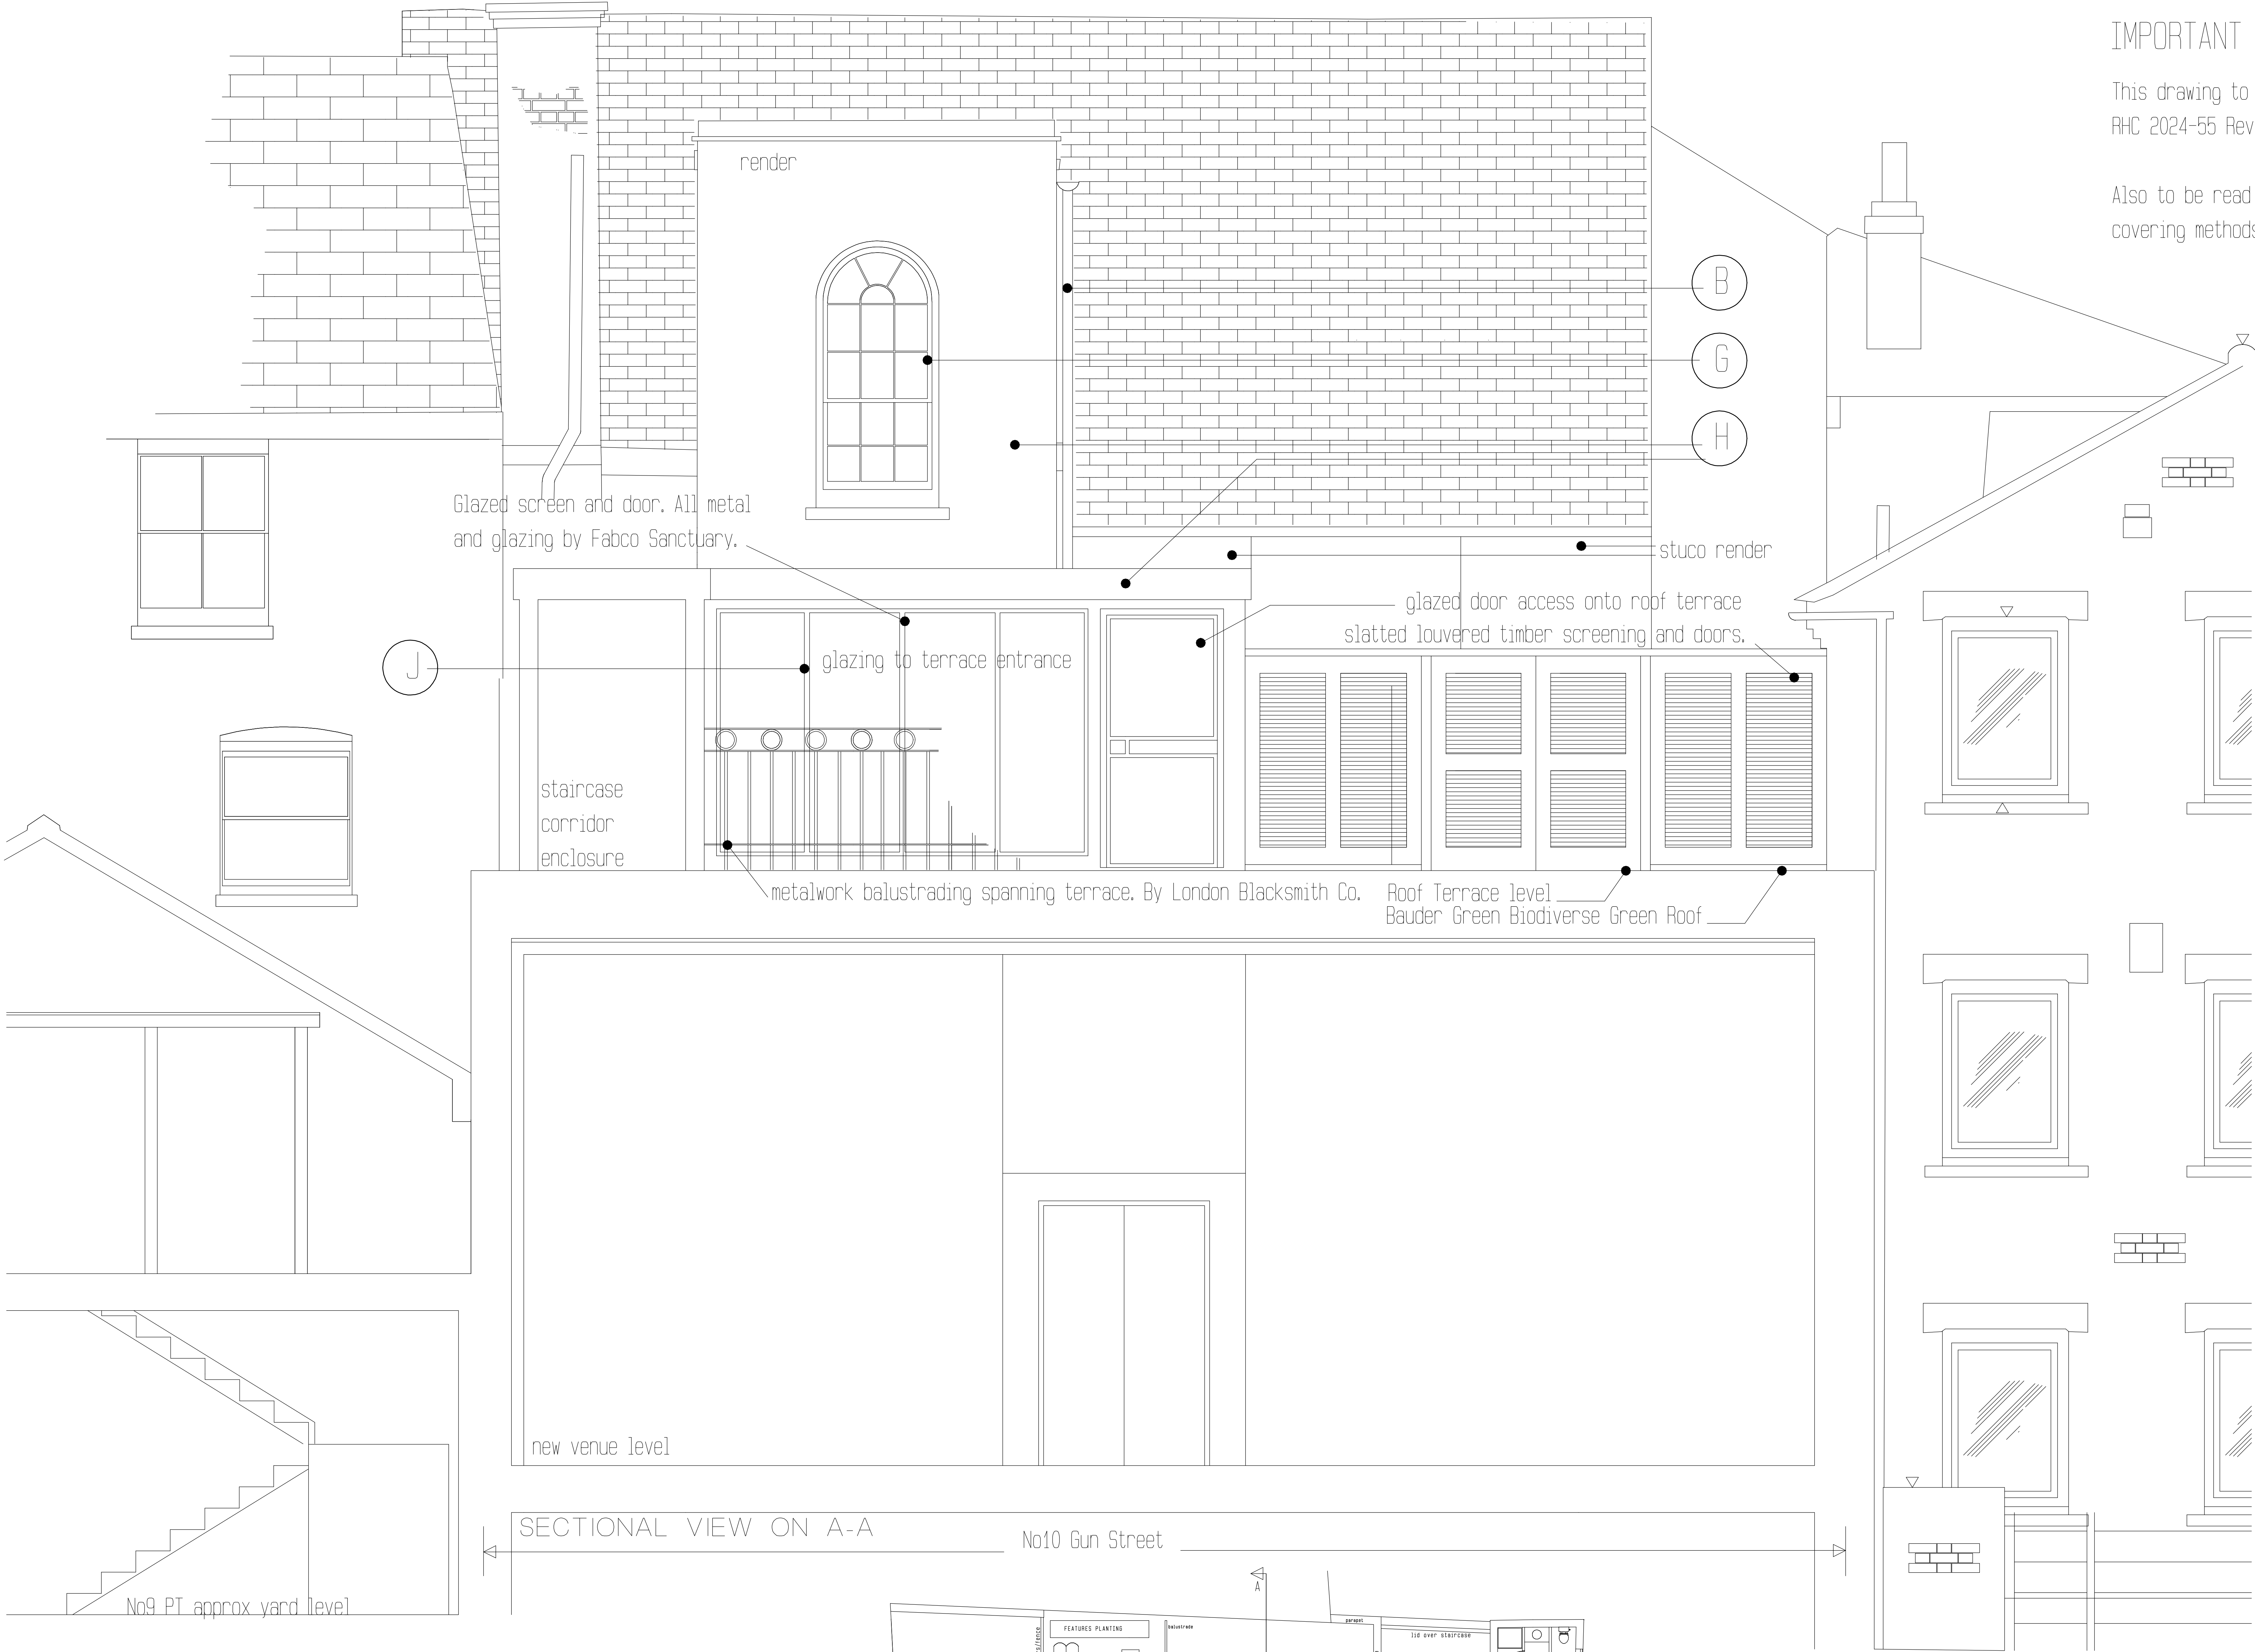

paint colours-water based to timber	
A	exterior paint to window frames Dulux 6111 85/050 white
B	rainwater goods Hammerite Black smooth finish
C	exterior paint Dulux 6068 09/156 purple
D	
E	railings in Hammerite smooth finish colourmatch Dulux 7057 22/546 green
F	
G	exterior paint to window frames Dulux 1066 38/528 grey
H	render - exterior paint Dulux 8074 57/070
J	metalwork glazing frames and door frames exterior finish RAL 7024 dark grey
K	
L	
M	
N	

D	waterbased paints to timberwork spec'd	11.02.26
C	some colours updated	23.08.25
B	information to colours to some elements	28.07.25
A	notes added regards discharge of planning conditions	15.06.25
Issue	Revision	Date
alan brown design		
TEL: 07595 642589 E-MAIL: alambrown@hotmail.com		
Project: No10 Gun Street Reading		
Title: Rear Sectional View through Terrace		
Client: Property Rev Rental Ltd		
Date 11.10.24	Scale 1:20 @ A0	Drawn By
Drawing No: 2110-1114	Rev: D	

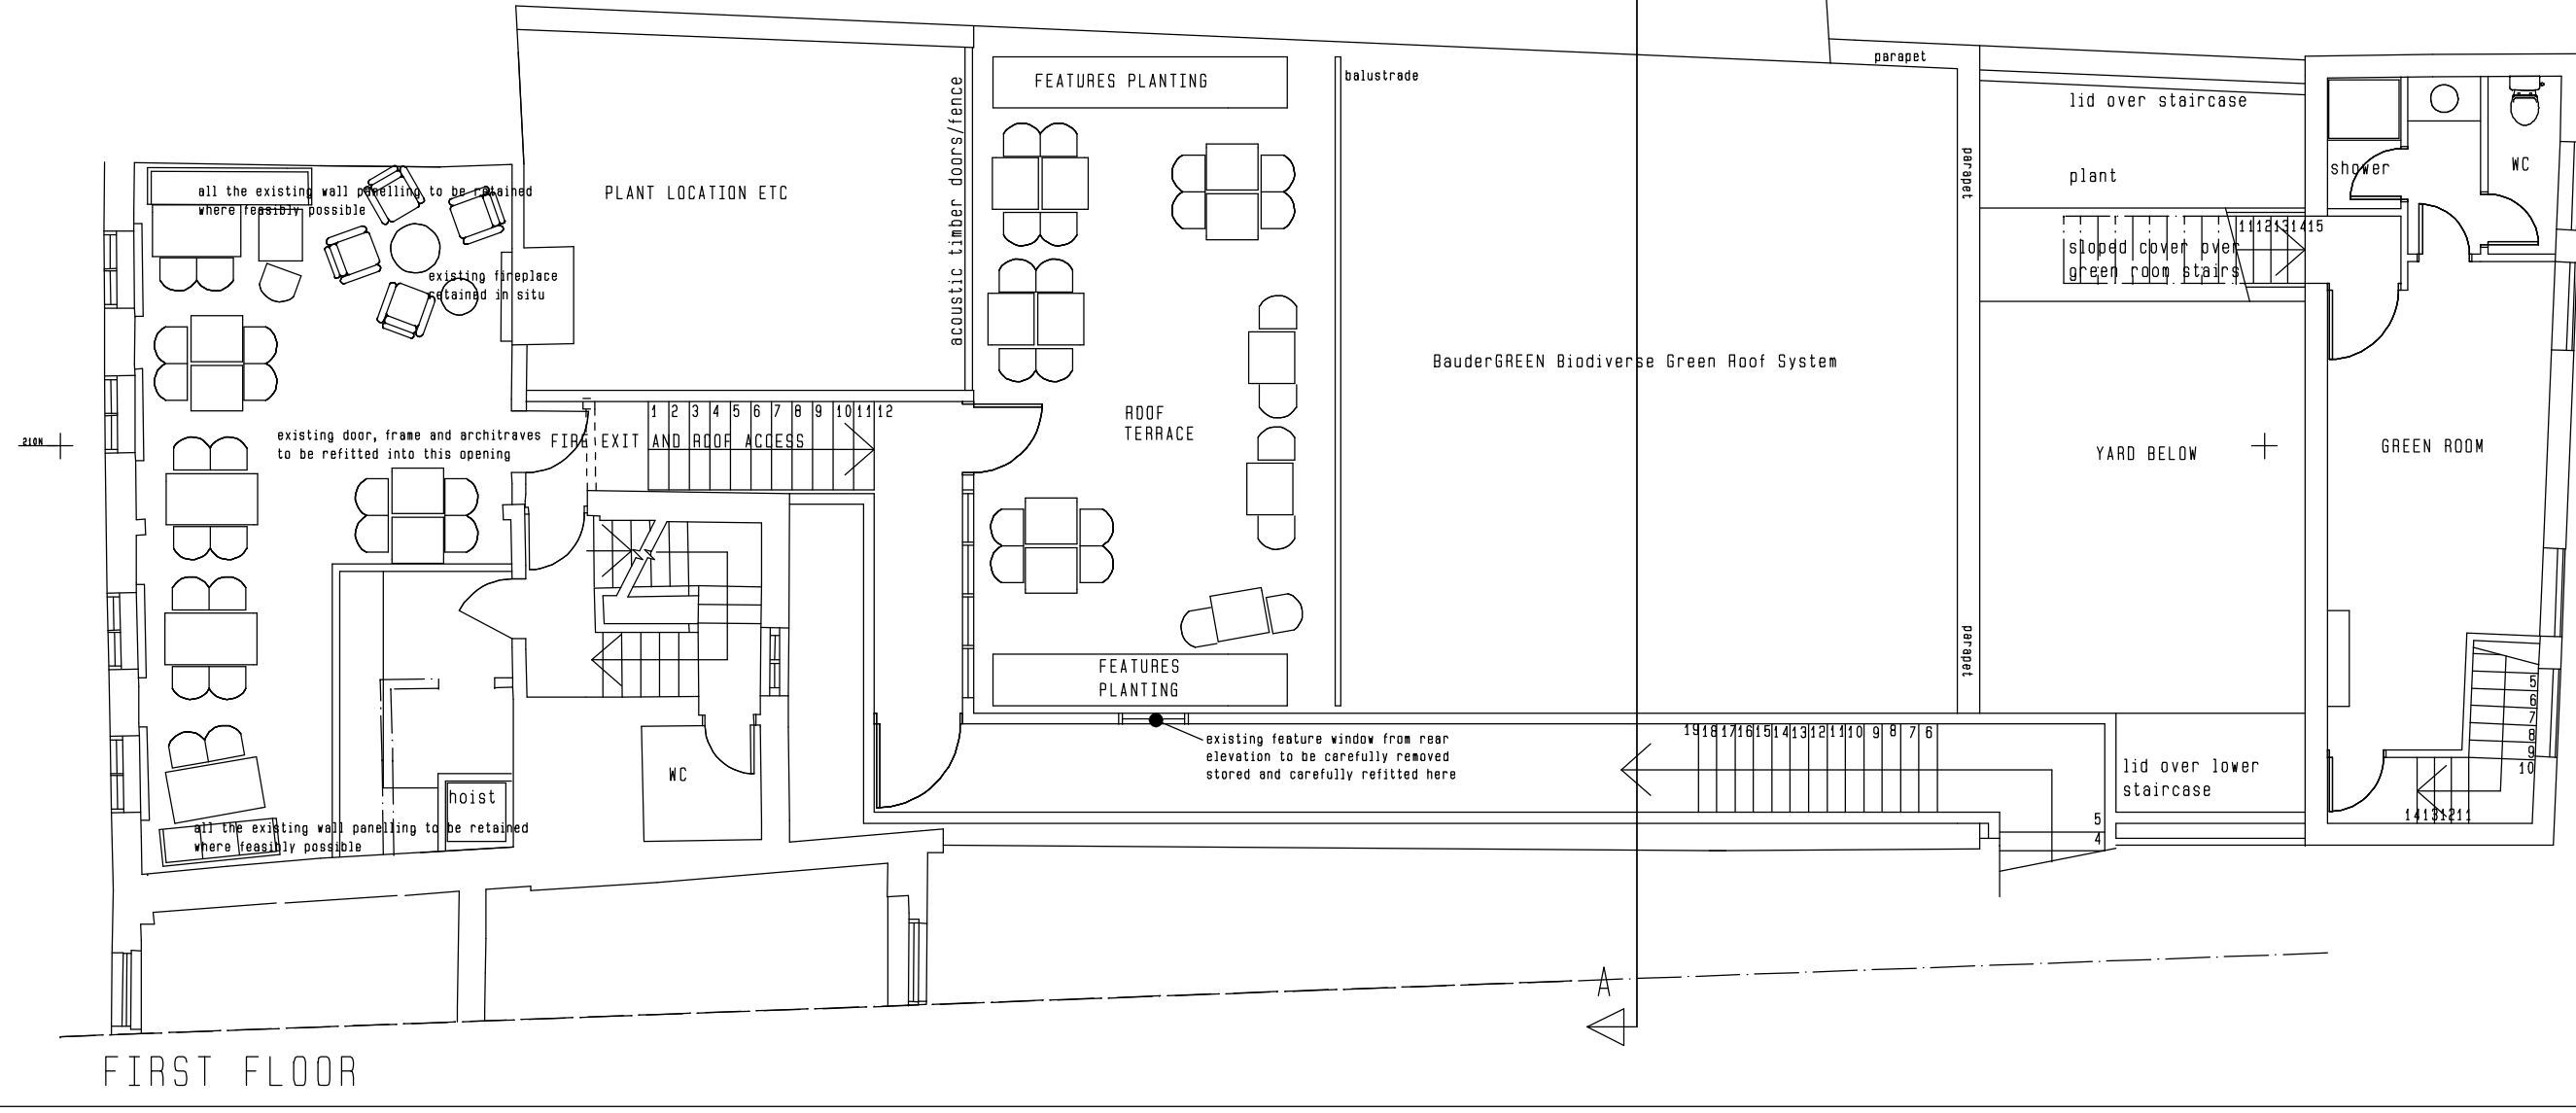

For works, guidance and repair, conservation and/or replacement of brickwork, windows, rainwater goods, railings, Stucco band, and windows refer to document SD DOC 1114 Rev A