
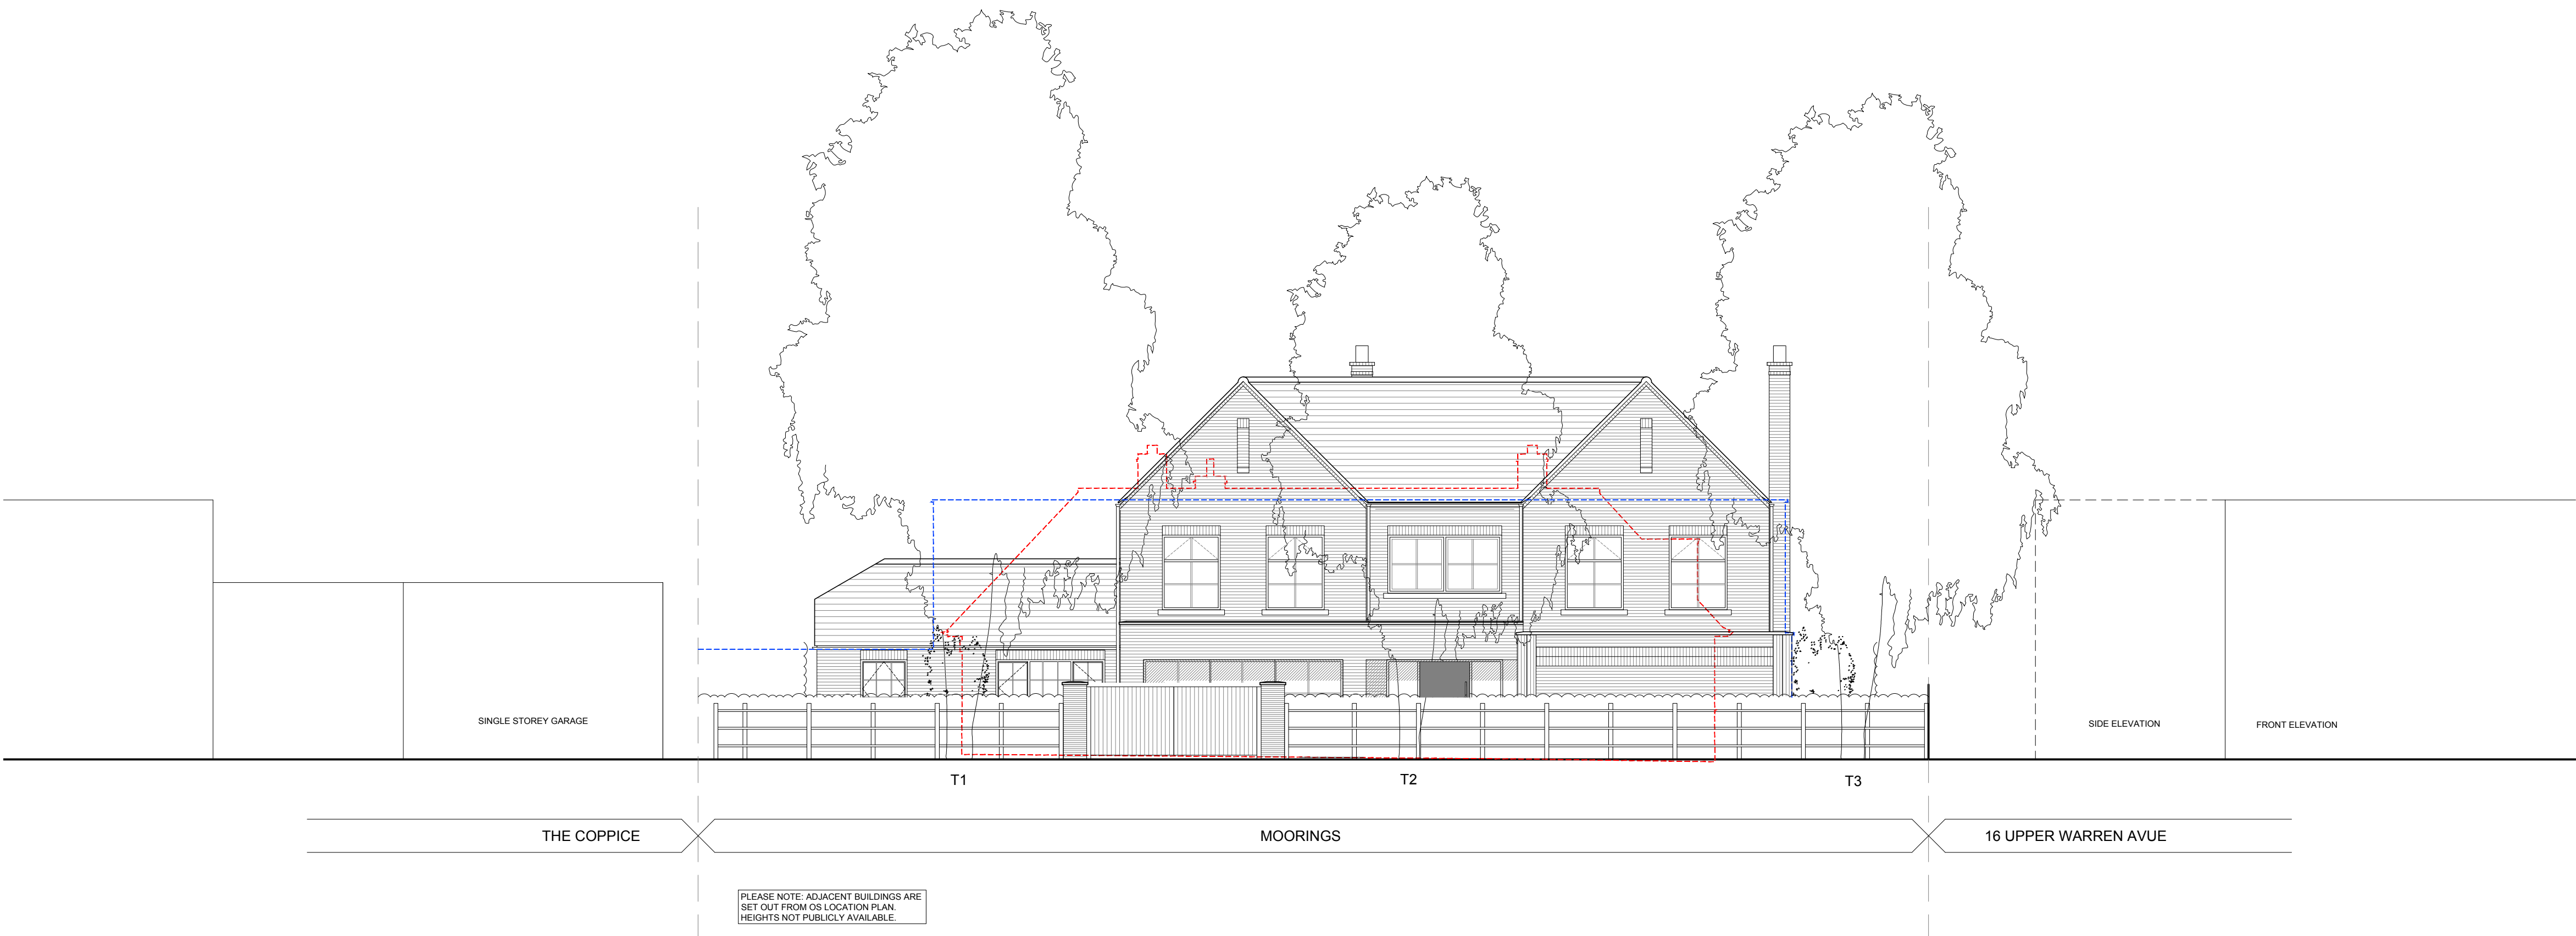


Revision	Issue Date	Dm	Chk
A - REVISED FOR PLANNING CONDITIONS	13.04.26	IG	KA

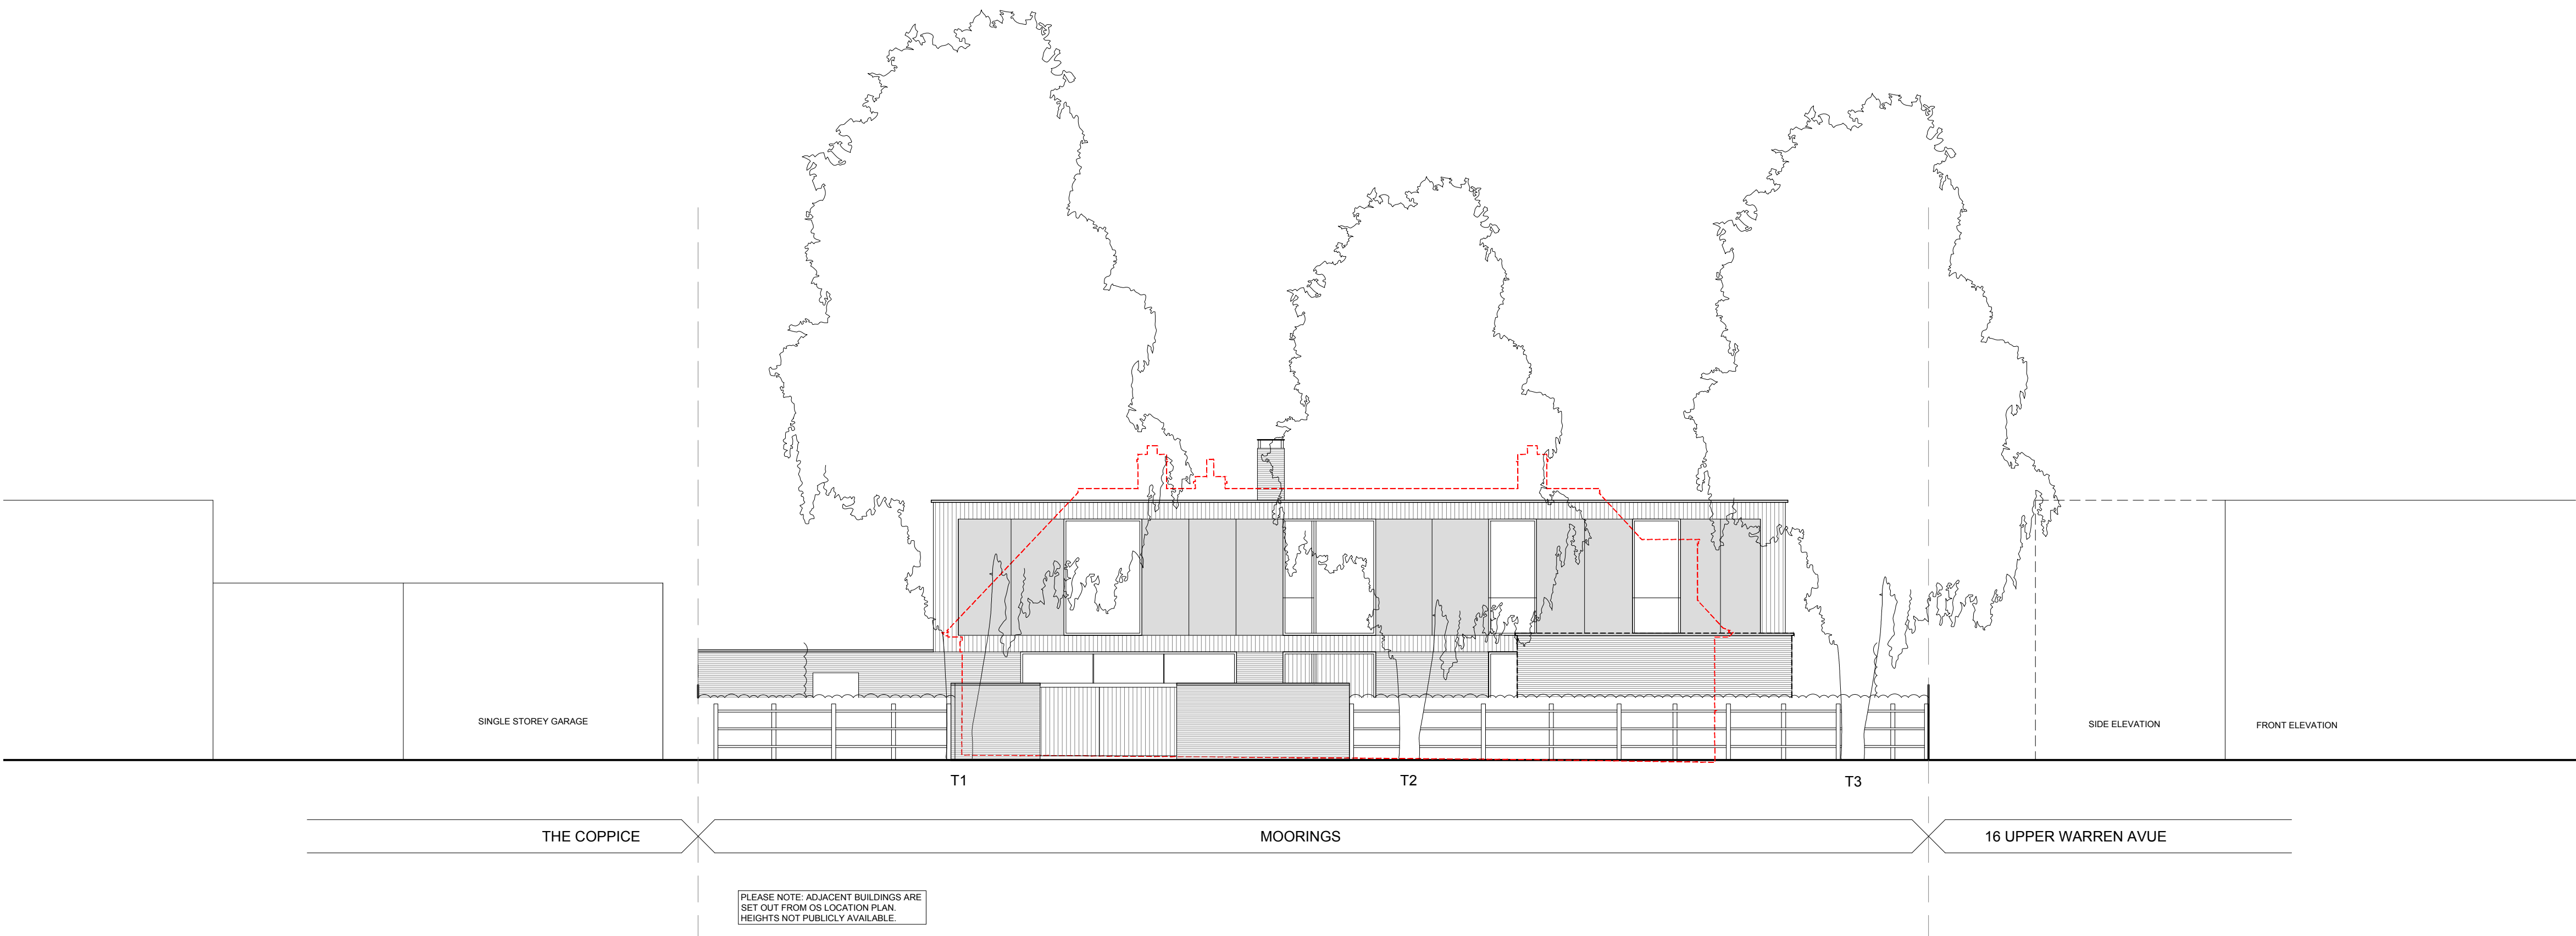

GENERAL NOTES - PLANS & ELEVATIONS

- THIS DRAWING IS TO BE READ IN CONJUNCTION WITH ALL GENERAL ARRANGEMENT, PROJECT DETAILS, SPECIFICATIONS AND CONSULTANTS DRAWINGS.
- UNLESS NOTED OTHERWISE, ALL DIMENSIONS ARE TO STRUCTURAL FACES AND/OR PARTITION STUDS.
- ABBREVIATIONS:

SVP	SOIL AND VENT PIPE
DP	DRAINAGE POINT
RWP	RAIN WATER PIPE
BIG	BACK INLET GULLY
- ALL ELEMENTS OF WORK TO BE INSTALLED ACCORDING TO THE APPROPRIATE MANUFACTURER'S INSTRUCTIONS.

Status
PLANNING

Project
**MOORINGS, UPPER WARREN AVE
READING, RG4 7EJ**

Drawing Title
STREETSCENE

Date	Scale	Drawn by	Check by
JUNE 2025	1:100 @ A1	KA	KA
Project No.	Drawing No.		Revision
25.109	PL.1514		A

Fineline
Architects

T. 07825 615 255
E. info@finelinearchitects.co.uk
W. www.finelinearchitects.co.uk