



REVISIONS		
P01	Issued for Coordination	05/07/24
P02	Building Control Issue	26/07/24
P03	General Updates to GAs	05/08/24
P04	Updates to Services	23/08/24
P05	Updated to Show Movement Joints	01/10/24
P06	Issued for Coordination	17/10/24
C01	Construction Issue	05/11/24
C02	Updates to Louvers	05/04/25
C03	Parapet revised with hopper and outlet	10/12/25

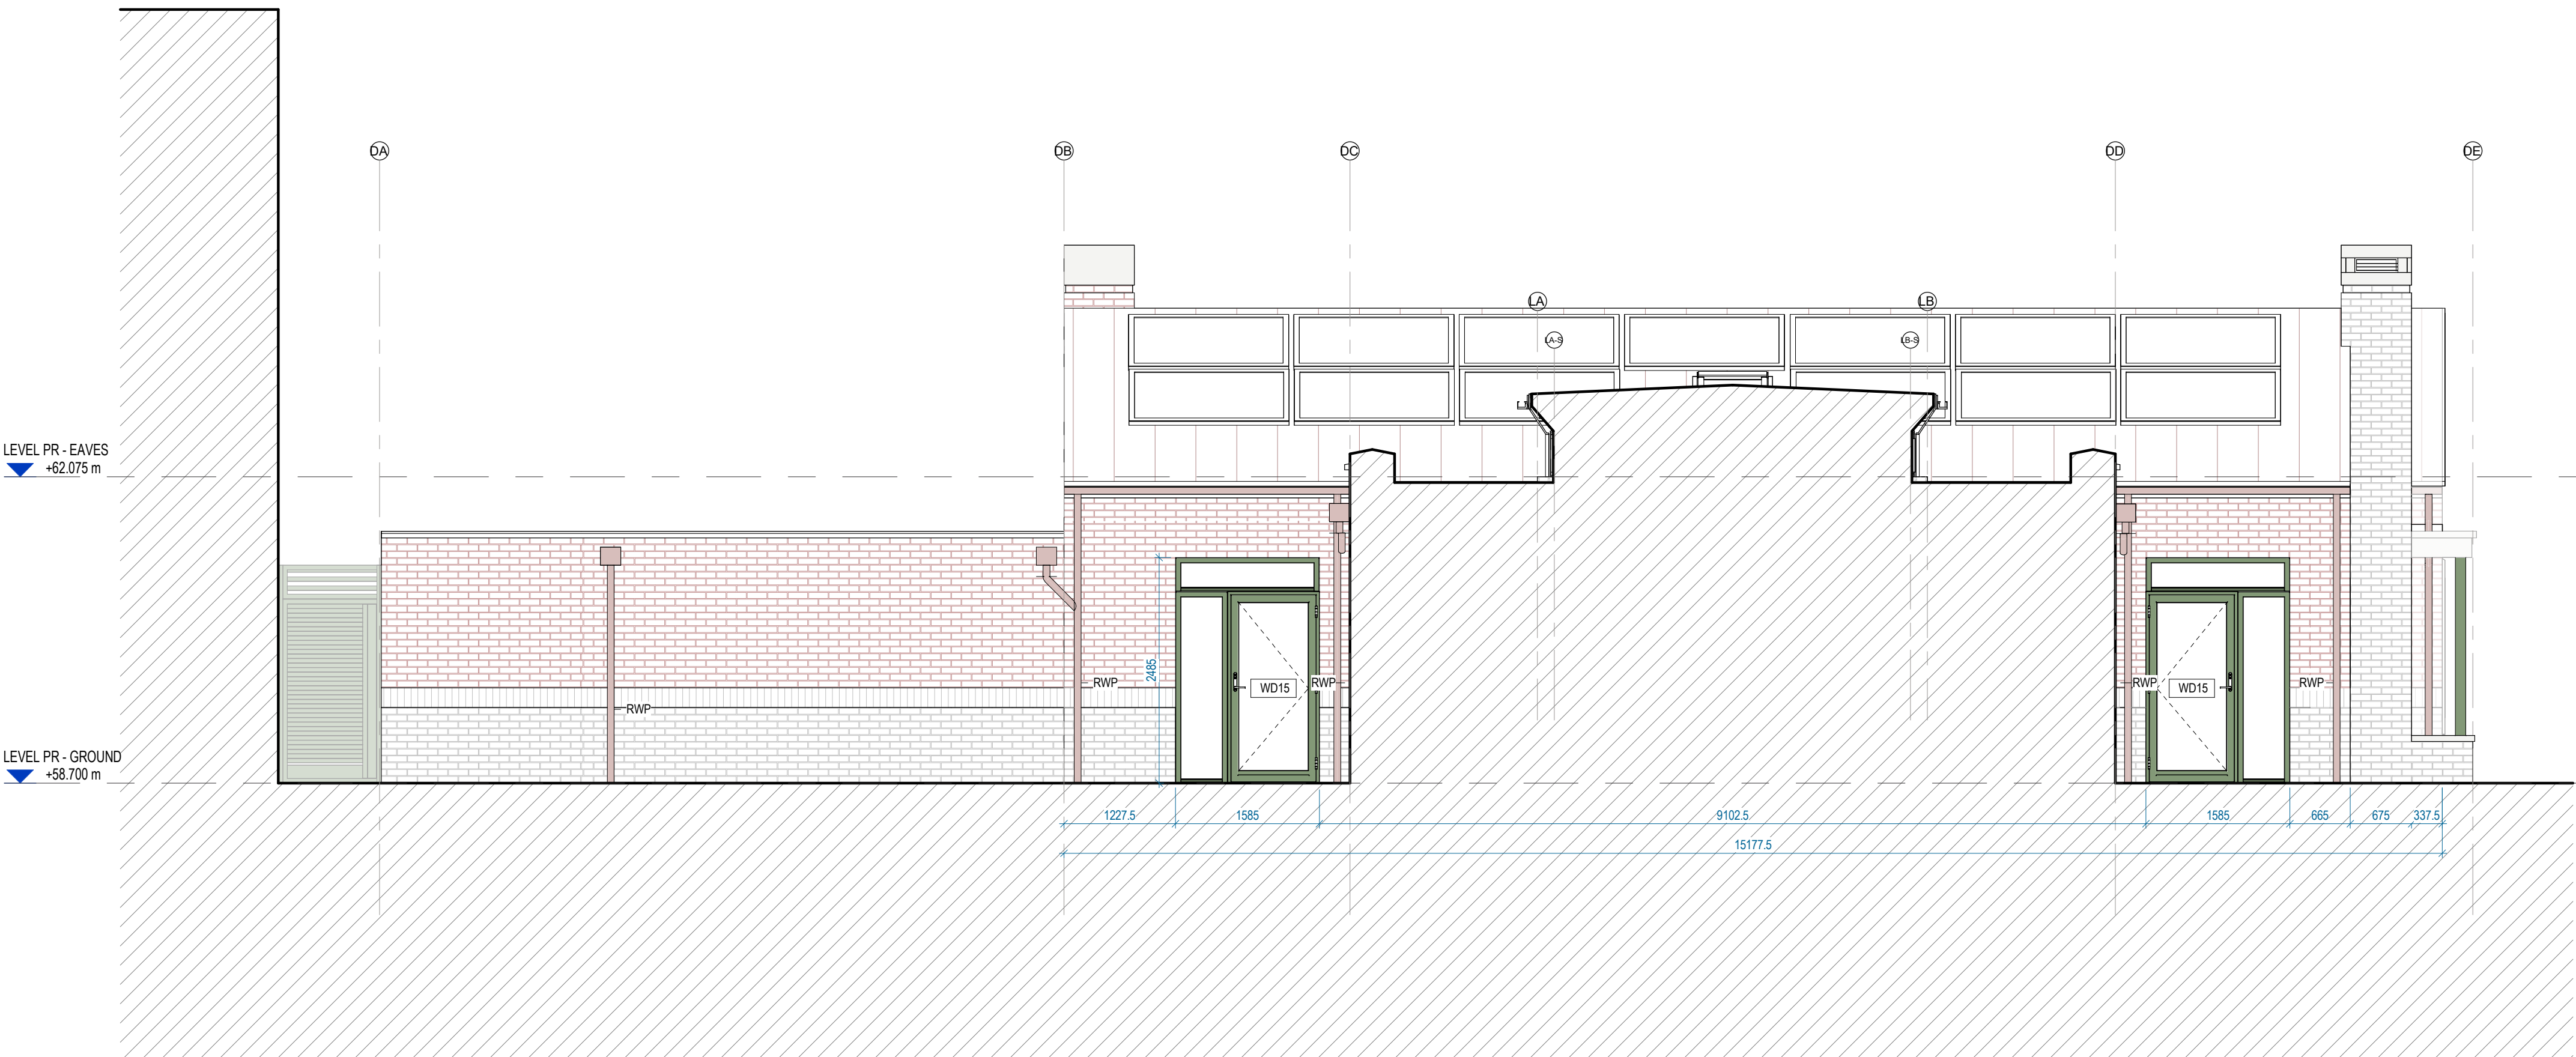

Block D West Elevation 2


1 : 50

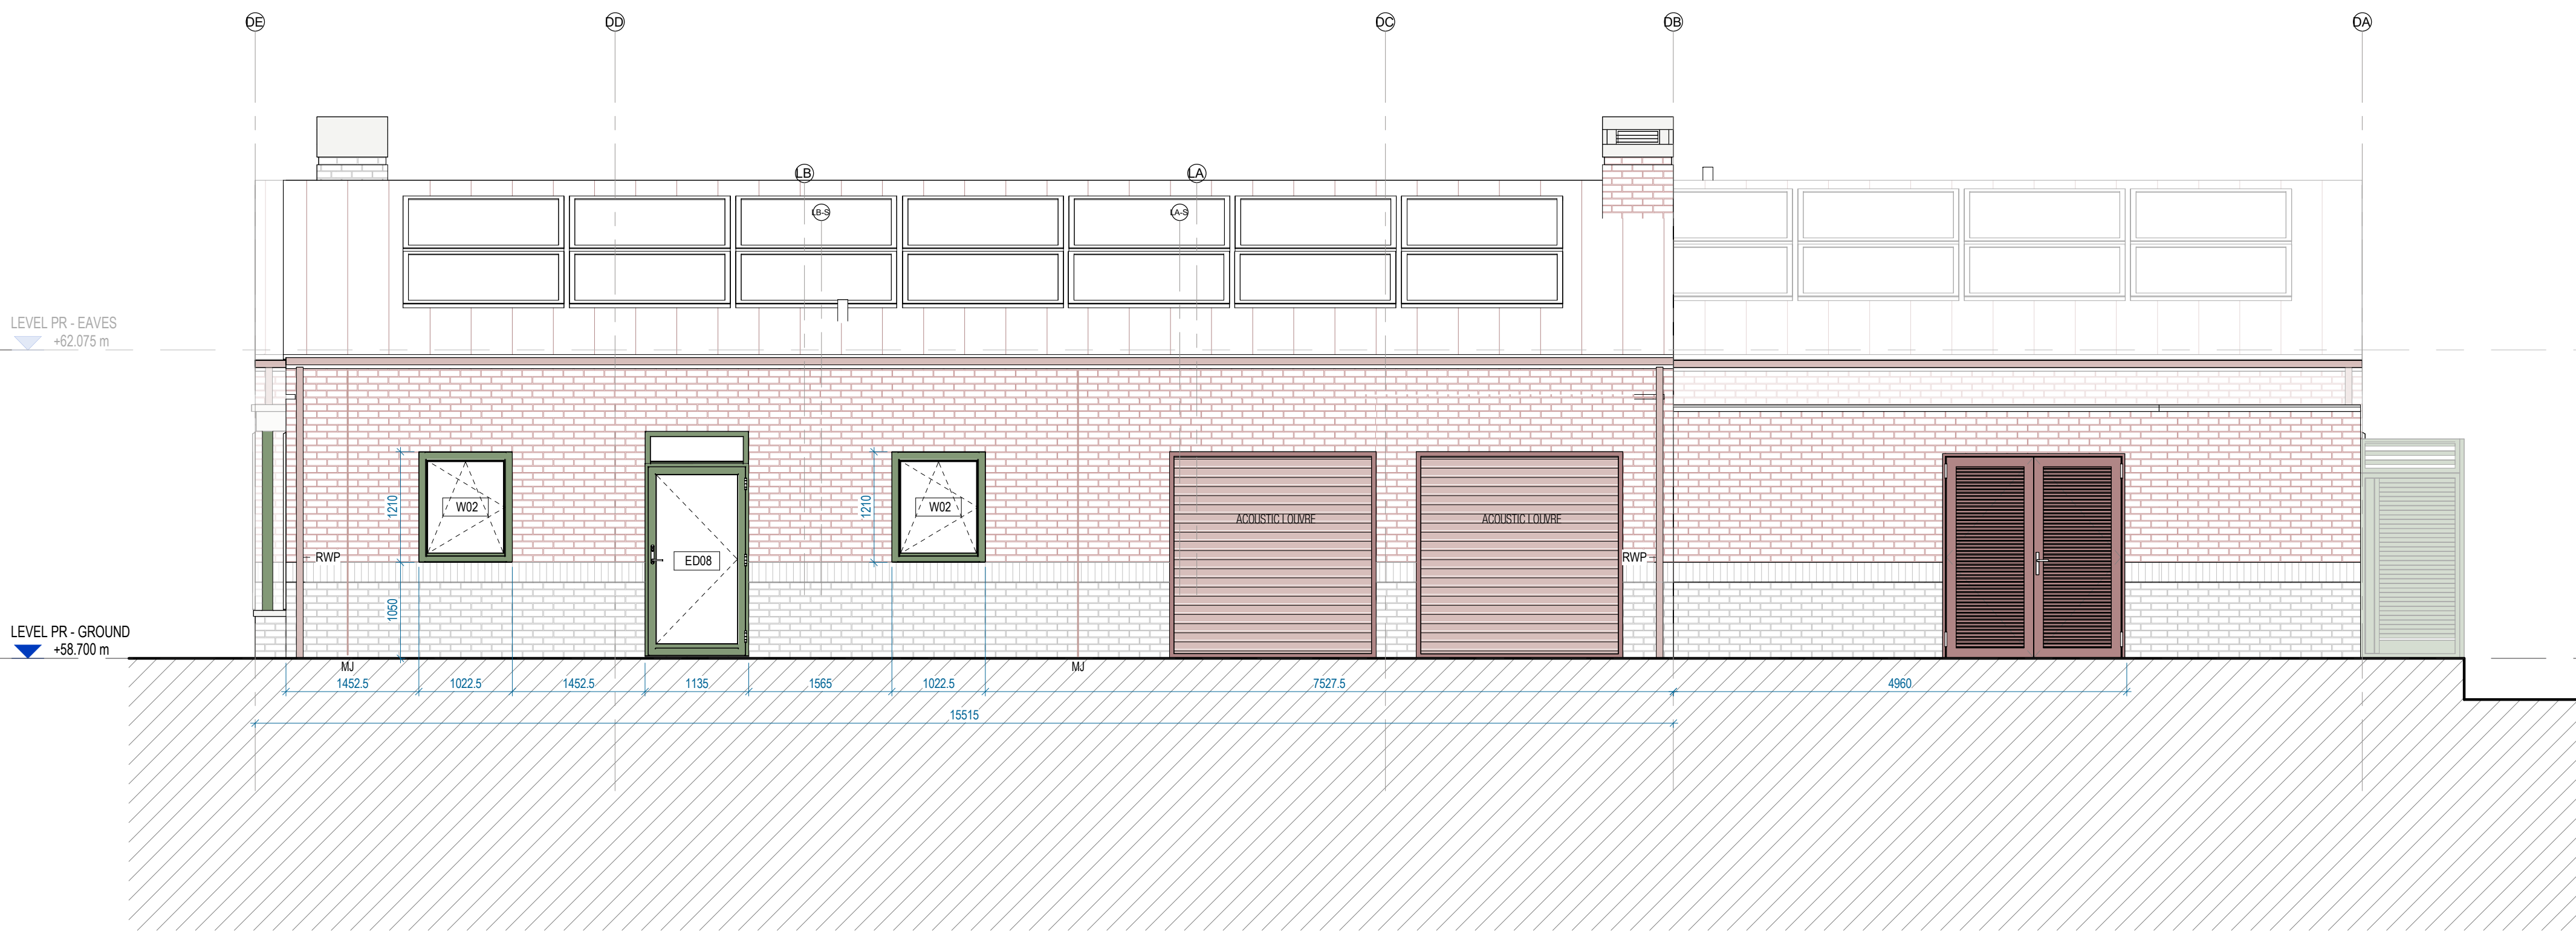

Block D East Elevation 1

1 : 50

CONSTRUCTION CODE
DESIGN INFORMATION SUBJECT TO CHANGE
FOLLOWING BUILDING CONTROL AND WARRANTY
PROVIDER REVIEW AND APPROVAL

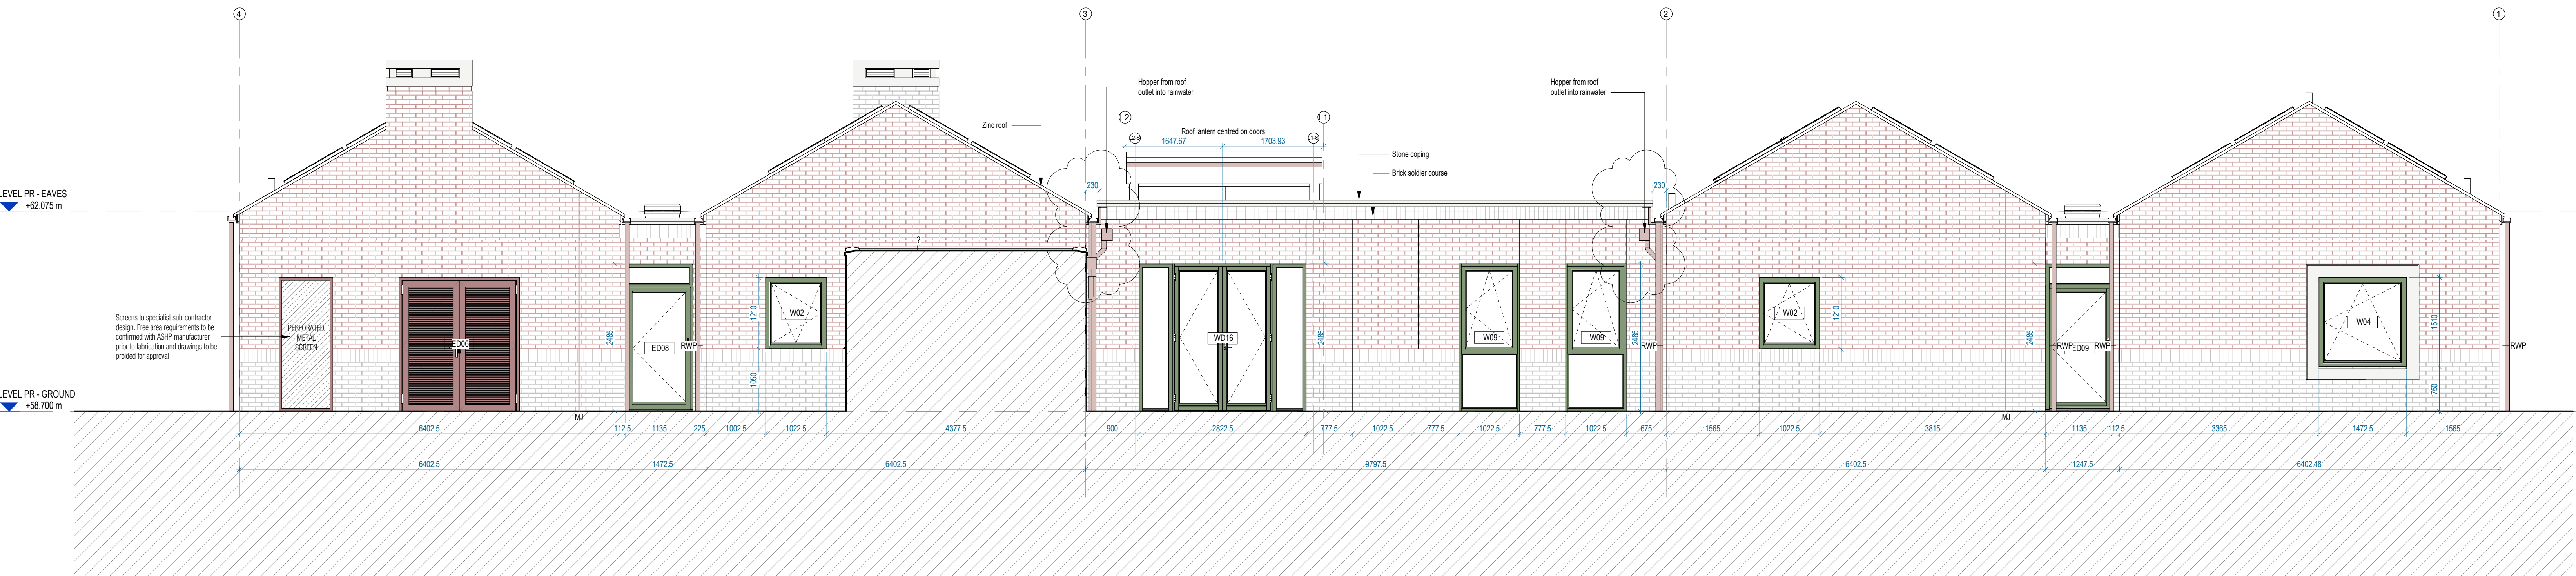

Block D North Elevation

1 : 50

RIBA STAGE 5 : CONSTRUCTION

THIS DRAWING IS AT CONSTRUCTION STAGE, INCLUDING ALL ELEMENTS OF CONSTRUCTION, FOR CONTRACTOR DESIGN AND COORDINATION. IT IS NOT A FINAL DRAWING. THE CONTRACTOR SHALL BE RESPONSIBLE FOR OBTAINING ALL NECESSARY APPROVALS AND PERMITS. 

ALL WORK AND MATERIALS TO BE IN ACCORDANCE WITH CURRENTLY APPLICABLE BUILDING REGULATIONS AND CODES OF PRACTICE. THE CONTRACTOR SHALL BE RESPONSIBLE FOR OBTAINING ALL NECESSARY APPROVALS AND PERMITS. THE CONTRACTOR SHALL BE RESPONSIBLE FOR OBTAINING ALL NECESSARY APPROVALS AND PERMITS.

INFORMATION CONTAINED IN THIS DRAWING IS THE SOLE PROPERTY OF METASHAPE ARCHITECTS LTD AND IS NOT TO BE REPRODUCED WITHOUT PERMISSION. DO NOT SCALE. REFER TO DIMENSIONS ONLY.

helix

METASHAPE ARCHITECTS

PROJECT
AMETHYST LANE READING

TITLE
BLOCK D ELEVATIONS 1
PROPOSED

SCALE
1 : 50 @ A0

DATE
10/06/24

METASHAPE REF
2024-017

DRAWN
RS

REVIEWED
AG

DOCUMENT NUMBER
24017-MET-ZD-XX-DG-A-4400

DOCUMENT PURPOSE
CONSTRUCTION

SUITABILITY
S4

REVISION
C03