


NOTE

This plan is to be read in conjunction with Arboricultural Method Statement

The survey as provided indicates that none of the existing trees on site have a RPA within the proposed works .

The Herms fencing as provided has been placed beyond the RPA's and will remain in situ through out the full extent of the building works

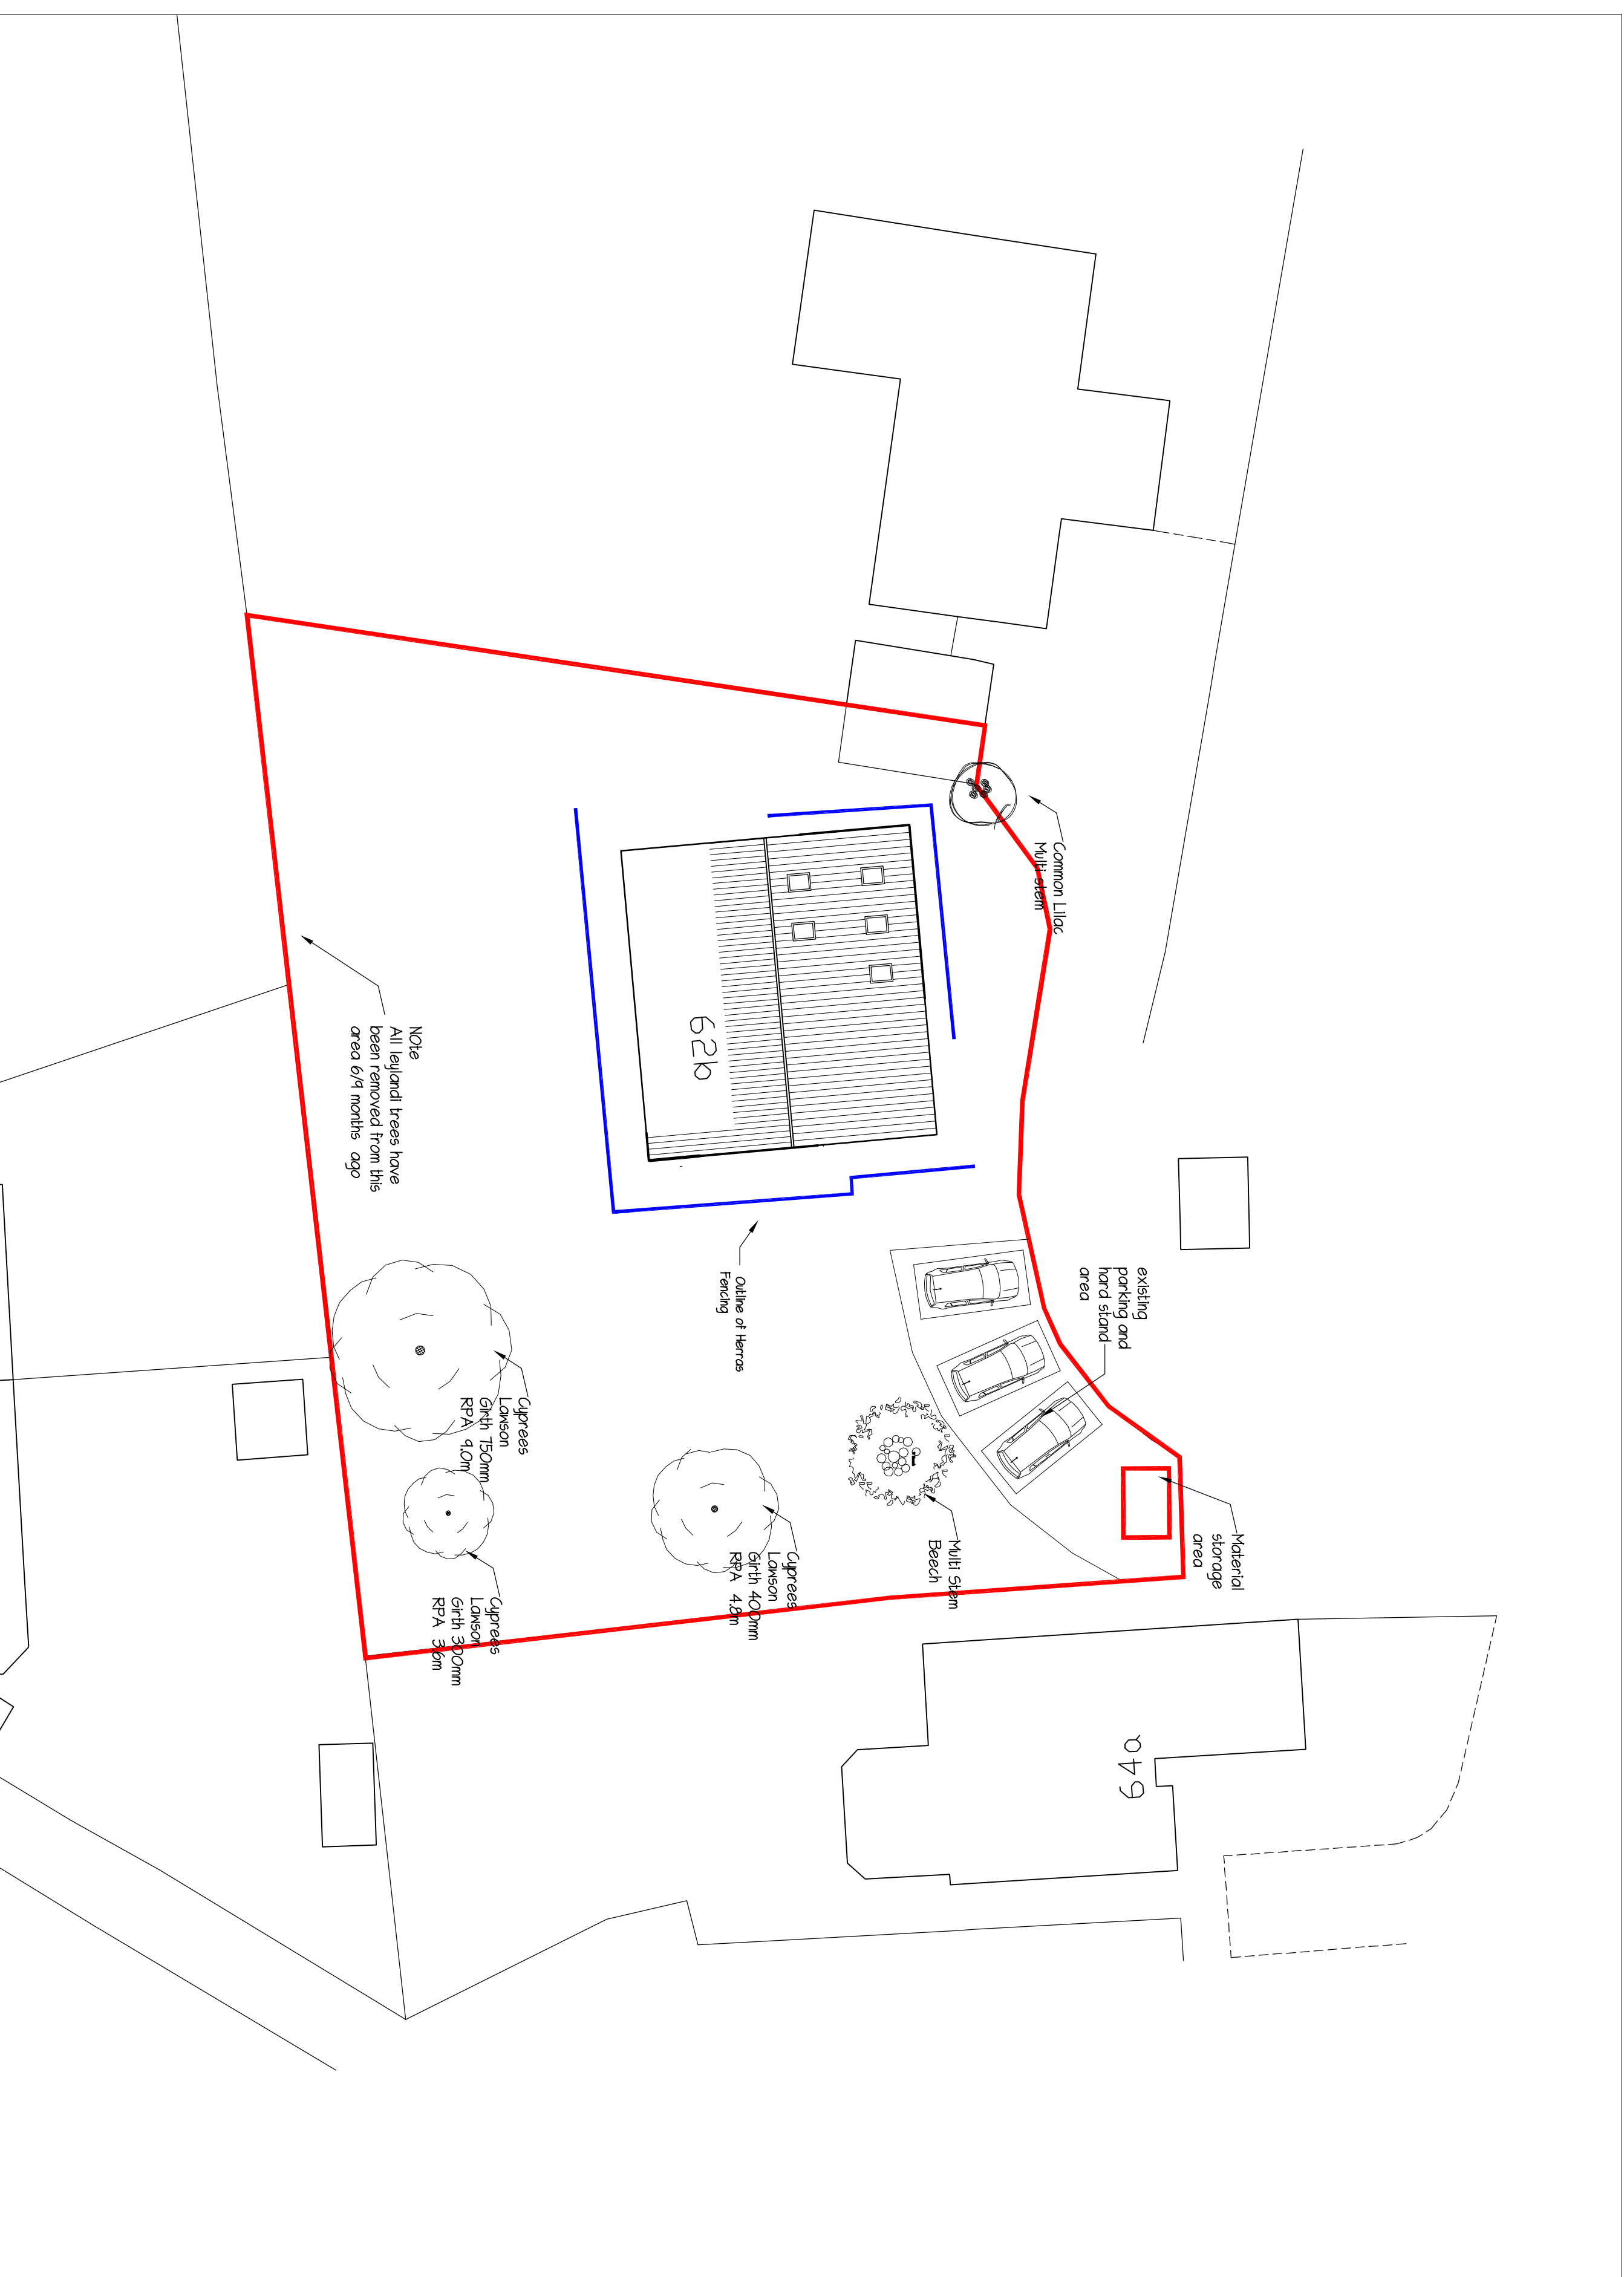

Tree Survey Plan I-200

43 Wandsworth Way,
 Titchhurst, Hunting-
 don, Beds MK30 4NU
 Tel & Fax: 0118 941 5242
 Mobile: 07967 009862
greg@gregfarrell.co.uk

GRE G
Farrell
 Building & Design Consultant

Planning, Building Regulations & Structural Design

JOB TITLE

62b Cockney Hill
Tilhurst

TITLE

Tree Survey

SCALE

1:200

DATE

June 2026

DRAWING No.

04