


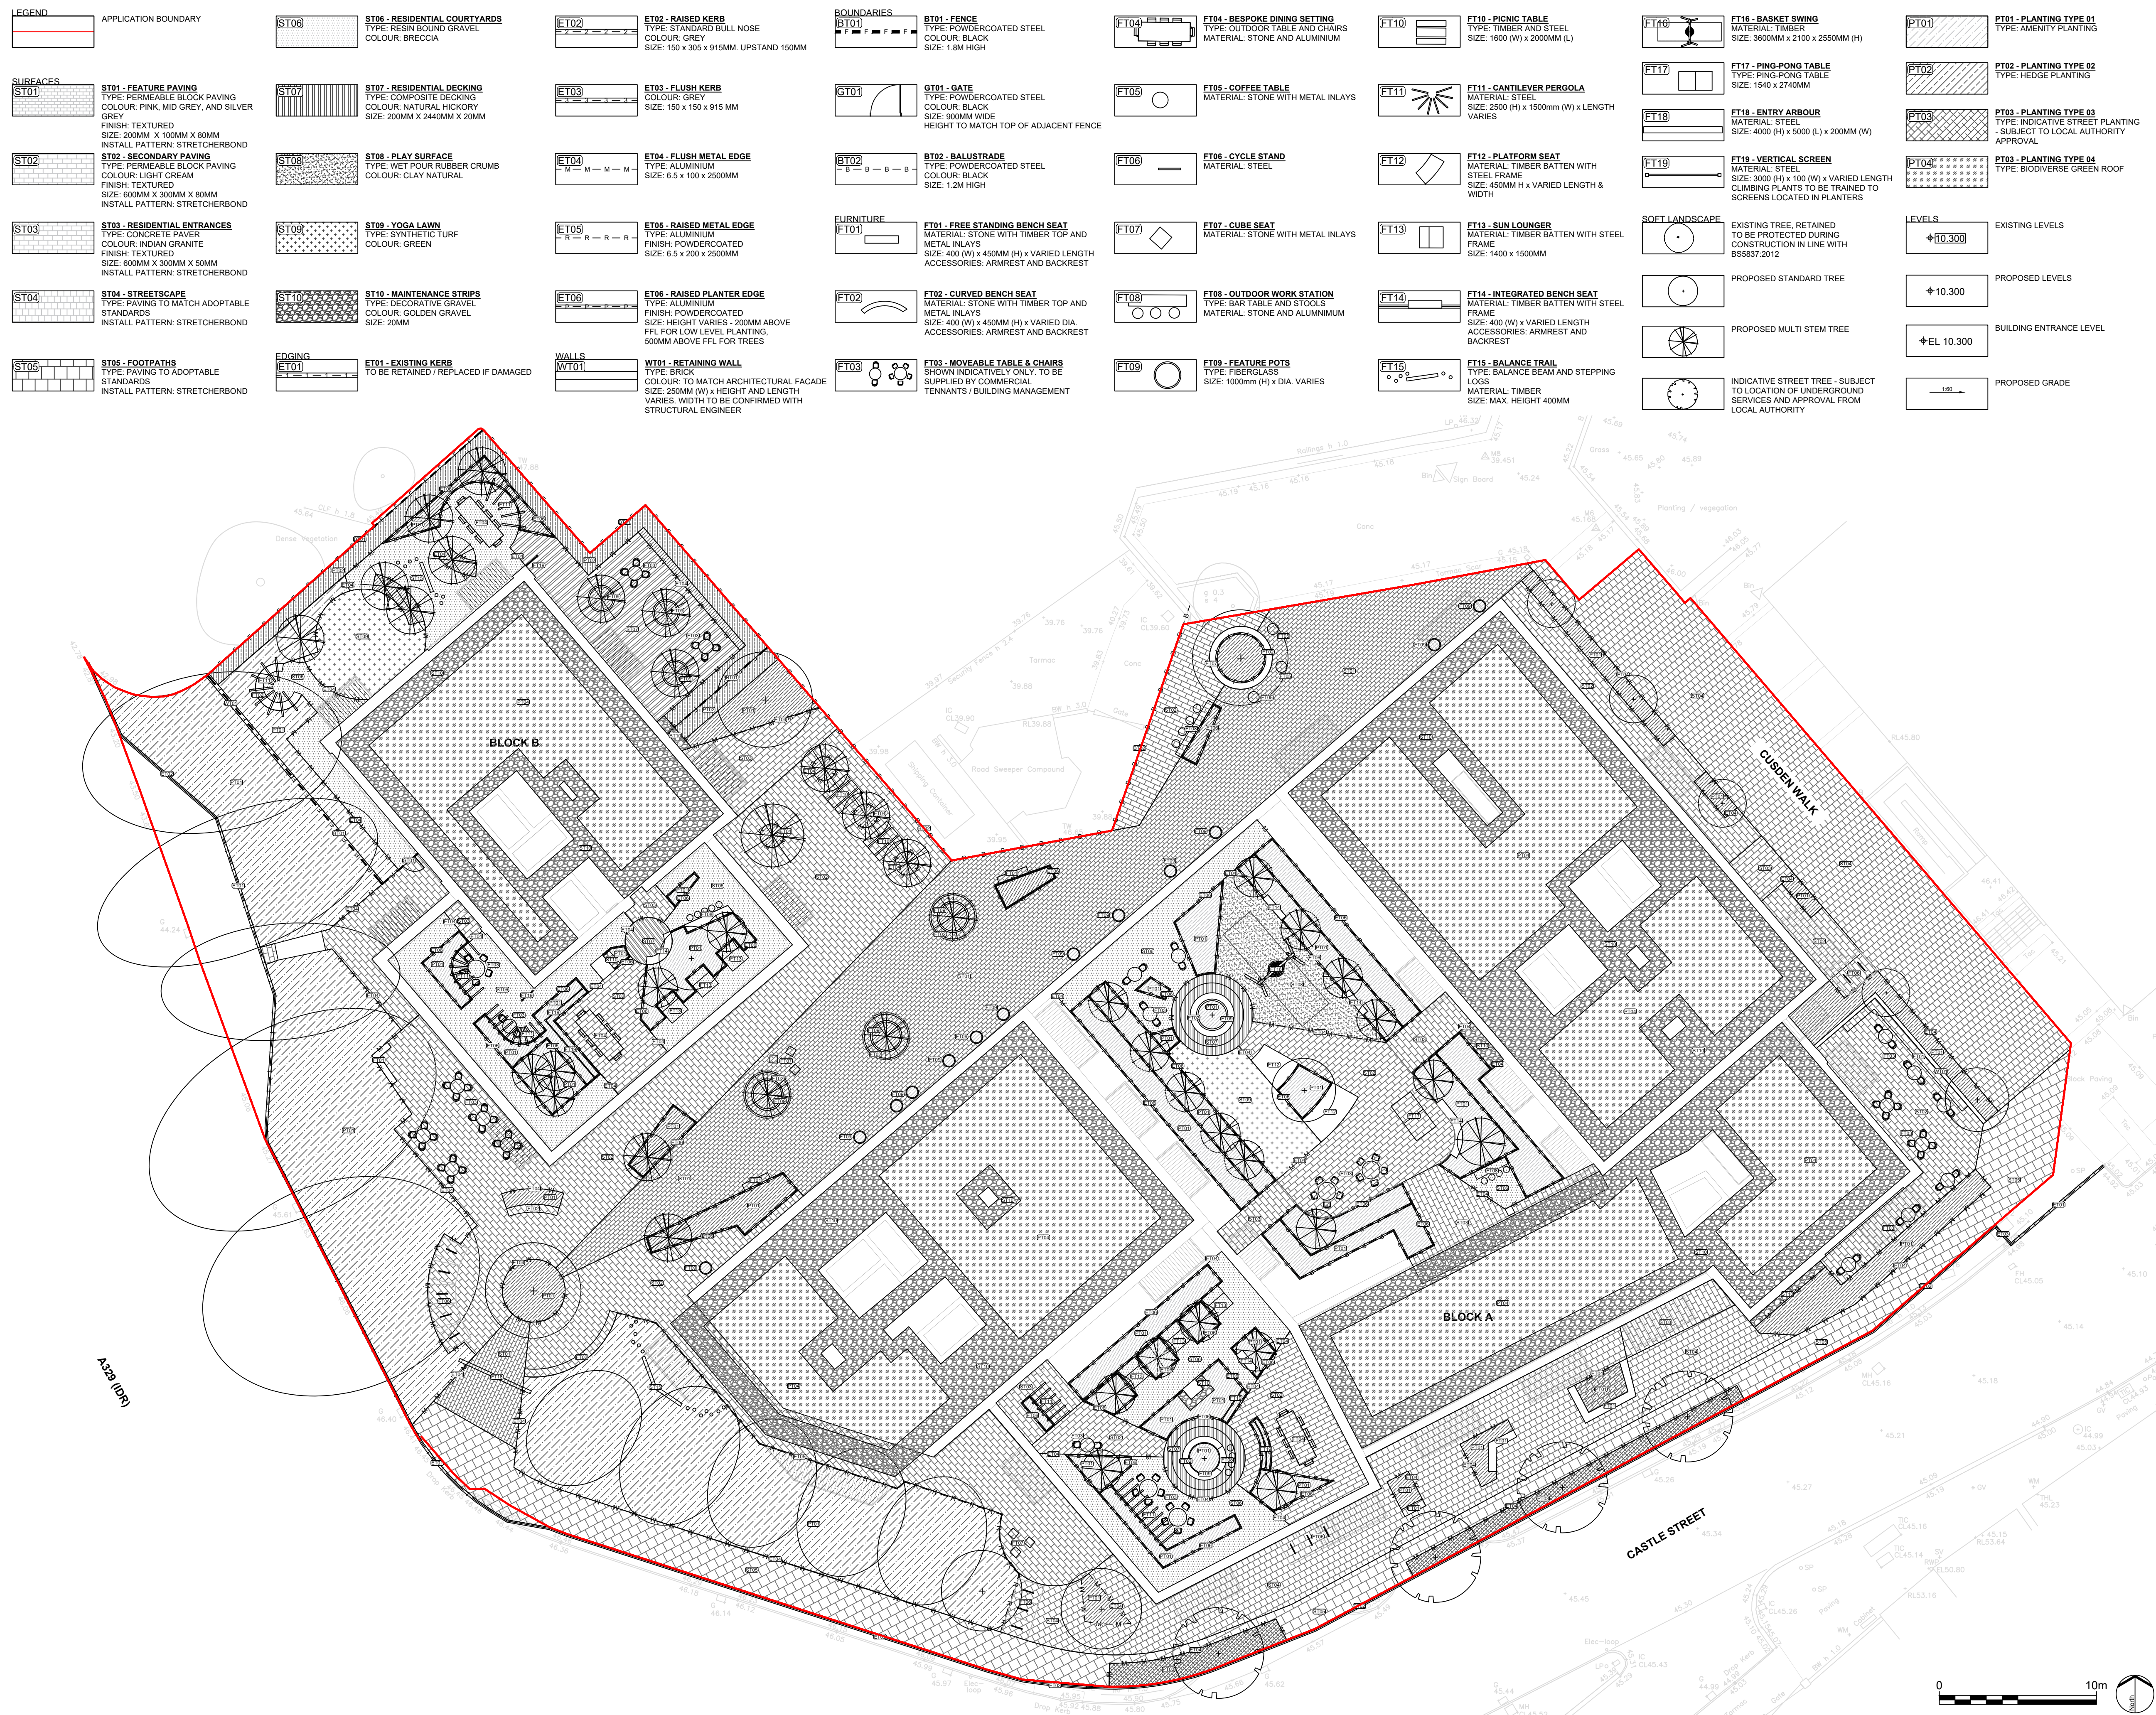

No dimensions are to be scaled from this drawing.
All dimensions are to be checked on site.
Area measurements for indicative purposes only.

This drawing is the property of Exterior Architecture Ltd.
No part of the drawing may be reproduced in any manner
without permission from Exterior Architecture Ltd.

Client

S2 ESTATES

P01
Rev

PLANNING ISSUE
Description

08.05.2026
Date

EXTERIOR
ARCHITECTURE

LONDON
Unit 17.2, The Leather Market, 11-13 Weston Street, London, SE1 3ER
MANCHESTER
Studio 537, The Royal Exchange, St Anns Square, Manchester, M2 7DH
E-MAIL office@exteriorarchitecture.com
WEB www.exteriorarchitecture.com

Project title

READING POLICE STATION

Drawing title

SITEWIDE LANDSCAPE MASTERPLAN

Issued By
Scale
Status
Date

London
1:200 @ A1
PLANNING
08.05.2026

T: 020 7978 2101
Drawn ExA
Checked KVVW
Approved LP

Drawing number
25020-EXA-ZZ-ZZ-DR-L-00001

Revision
P01