
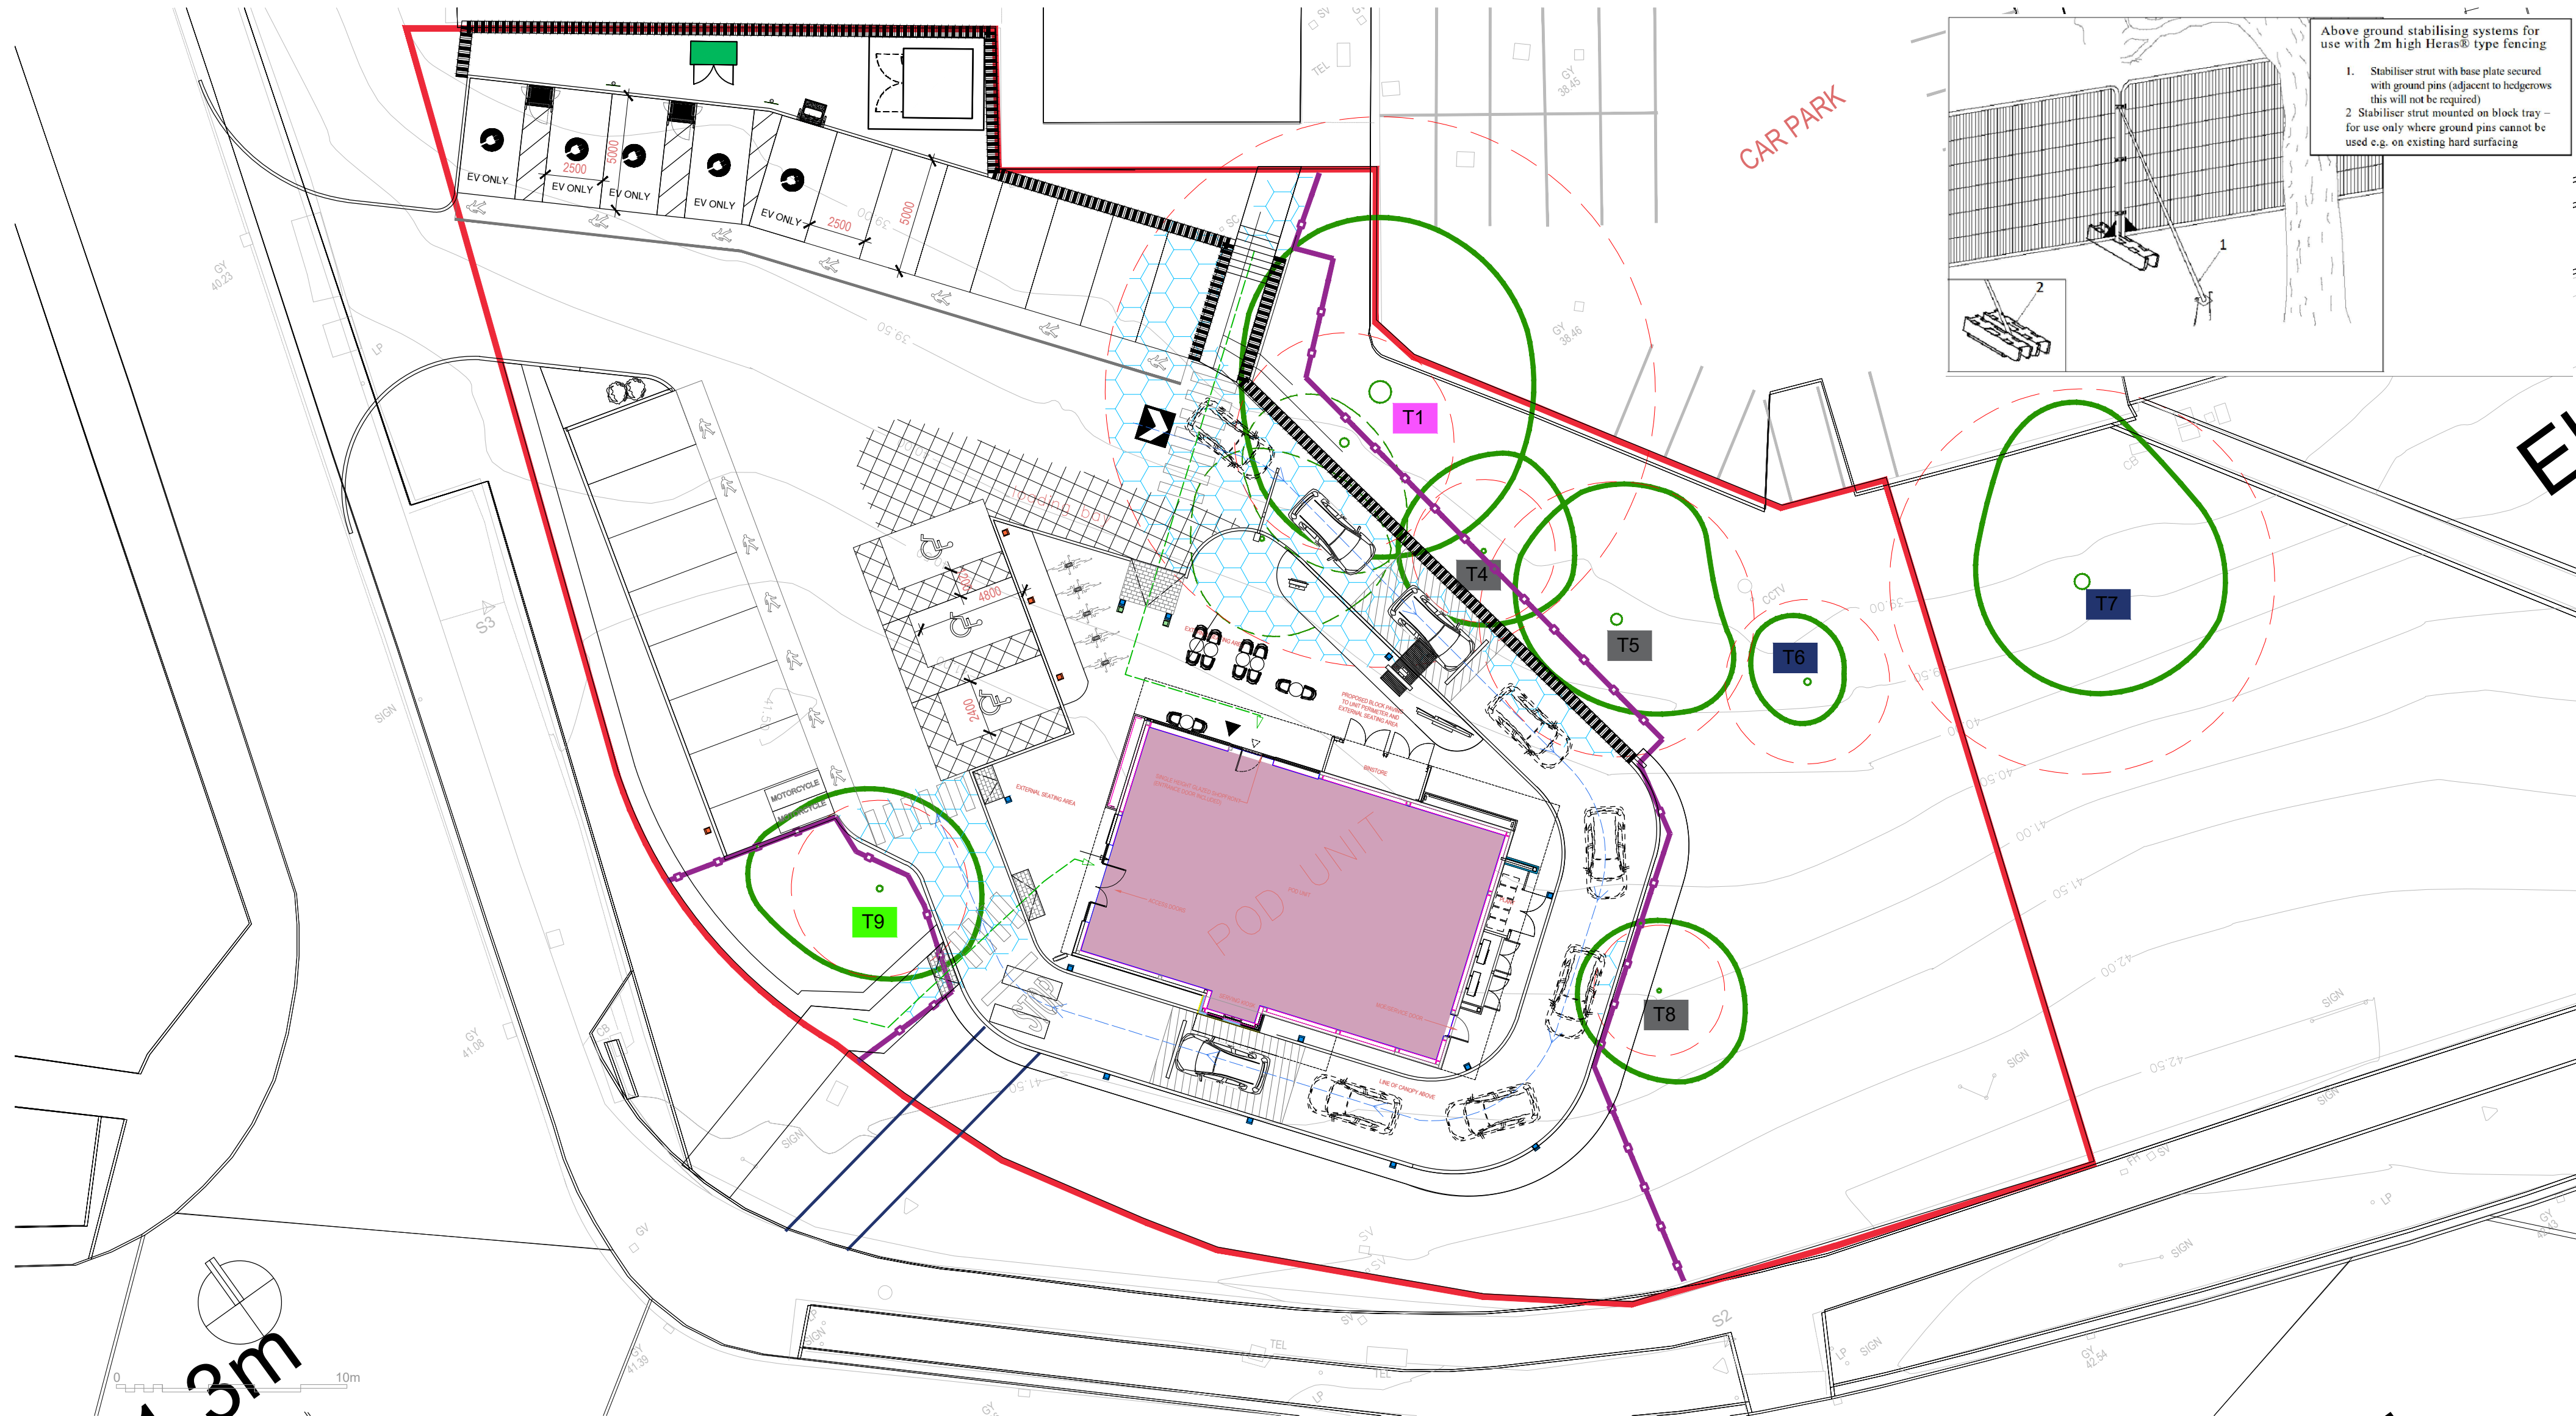
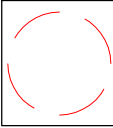
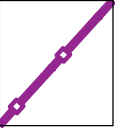
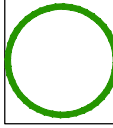
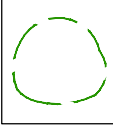


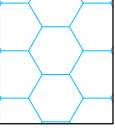

KEY - TREE PROTECTION

	APPLICATION SITE		TREE ROOT PROTECTION FOR A, B & C CATEGORY TREES		TEMPORARY TREE PROTECTION BARRIER - SEE INSET DIAGRAM FOR SPECIFICATION		A CATEGORY TREES - HIGH QUALITY		C CATEGORY TREES - LOW QUALITY
	TREES AND TREE GROUPS TO BE RETAINED		TREES TO BE REMOVED TO FACILITATE DEVELOPMENT		AREA OF NO DIG		B CATEGORY TREES - MODERATE QUALITY		U CATEGORY TREES - REMOVE

PROJECT • Drive Thru' Pod
Scours Lane, Reading

CLIENT • CUBE

DRAWING • Tree Protection Plan

STATUS • Planning

SCALE • 1:200 (A2)

DRAWN • 07.07.2026

DRAWING • QD784-201

REVISED •

C



ARBORICULTURAL CONSULTANTS

MINT STUDIO • THE OLD BARN • RICHMOND ROAD
TOWCESTER • NORTHAMPTONSHIRE • NN12 6EX
01280 860500

quartet@qdl.co.uk • www.qdl.co.uk

© QUARTET DESIGN 2021