

Reading Crown Court - Old Shire Hall, The Forbury, Reading RG1 3EH
Replacement Court Crest

**All sizes to be checked upon site survey
Scale 1:20
@A4

Proposed new 'Kings' court crest - Construction & material

Built-up, contour shaped back tray and flat cut brushed stainless steel crest shape

Back Tray-

Aluminium back tray @2000x1730mm with 80mm returns finished to RAL 7015.

Face Panel-


3mm brushed stainless steel panel @1941x1672mm mounted to face of back tray on stand-off spacers.

Crest detail applied matt black vinyl graphics.


Aluminium back tray bolted to existing support frame



Front View

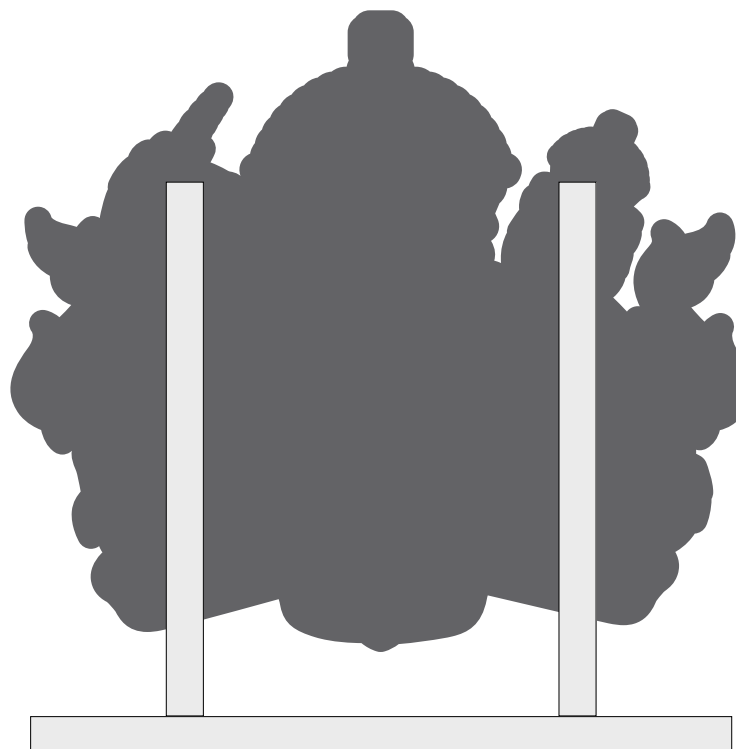

Rear View

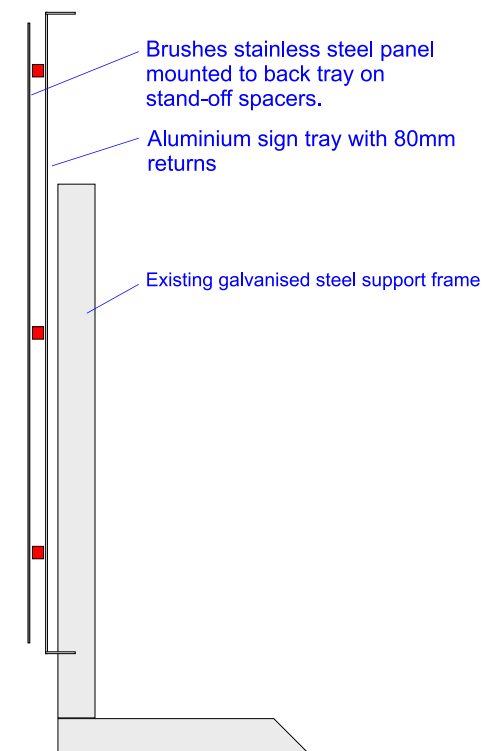

Side View

Job No: JC13473

Date: 18/06/26

Drawn by: SW

Scale: NTS

Drawing No./Version: Proposed Crest 2

jcareydesign

Bespoke Furniture | Specialist Joinery

| Head Office
Unit 4, Skelton Industrial Estate, Skelton Road
Crosshills, West Yorkshire, BD20 7BY
T: 01535 637968

| Edinburgh Office
The Clubhouse, 106/4 Biggar Road
Edinburgh, EH10 7DU

jcareydesign.com