
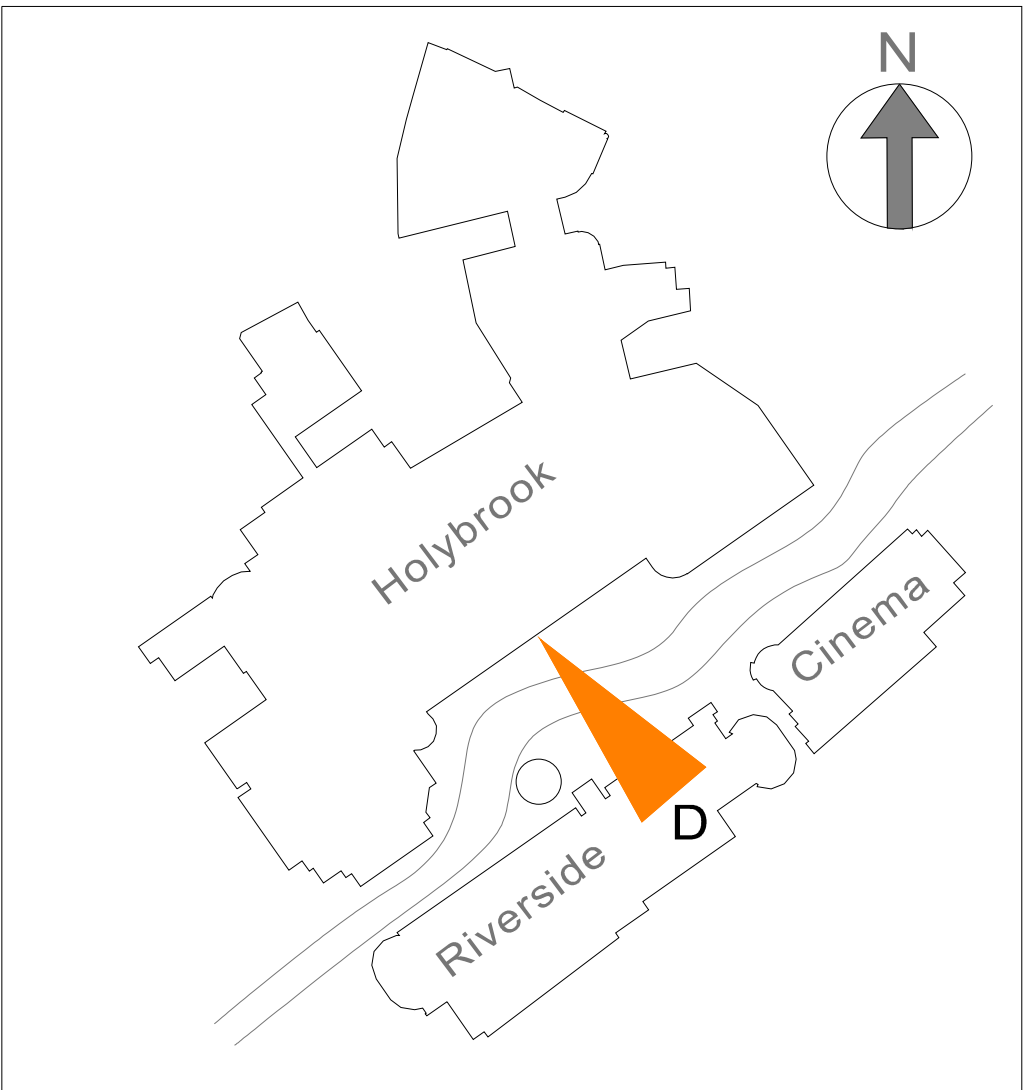



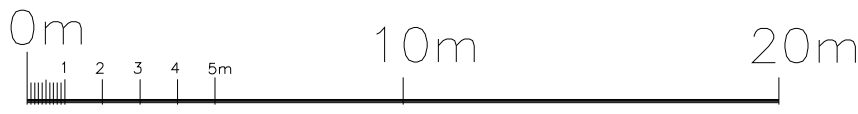


KEY PLAN ELEVATION VIEW POINT

PROPOSED WORKS
Ref: LW15
Counterweight Guardrail ~115m total length
1100mm high behind parapet
CAR PARK LEVEL 1 (plant areas)

PROPOSED WORKS
Ref: LW16
Counterweight Guardrail ~11m total length
1100mm high behind Parapet
CAR PARK LEVEL 1 (plant areas)

PROPOSED WORKS
Counterweight Guardrail
1100mm high behind parapet

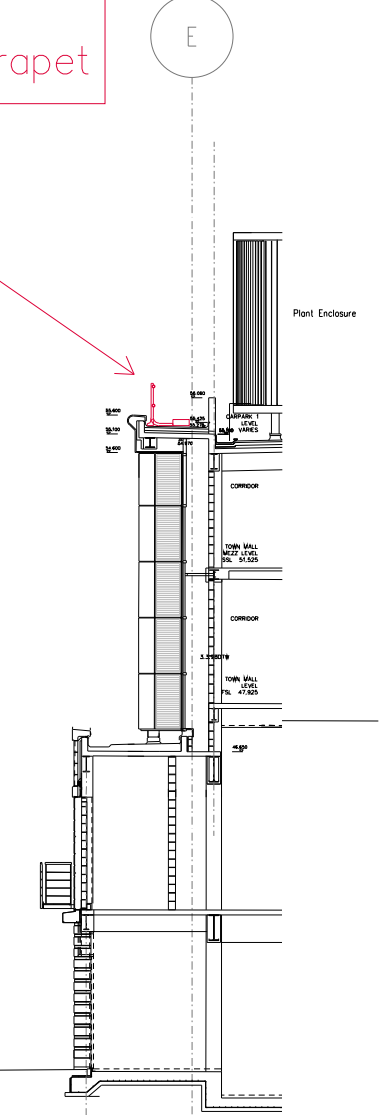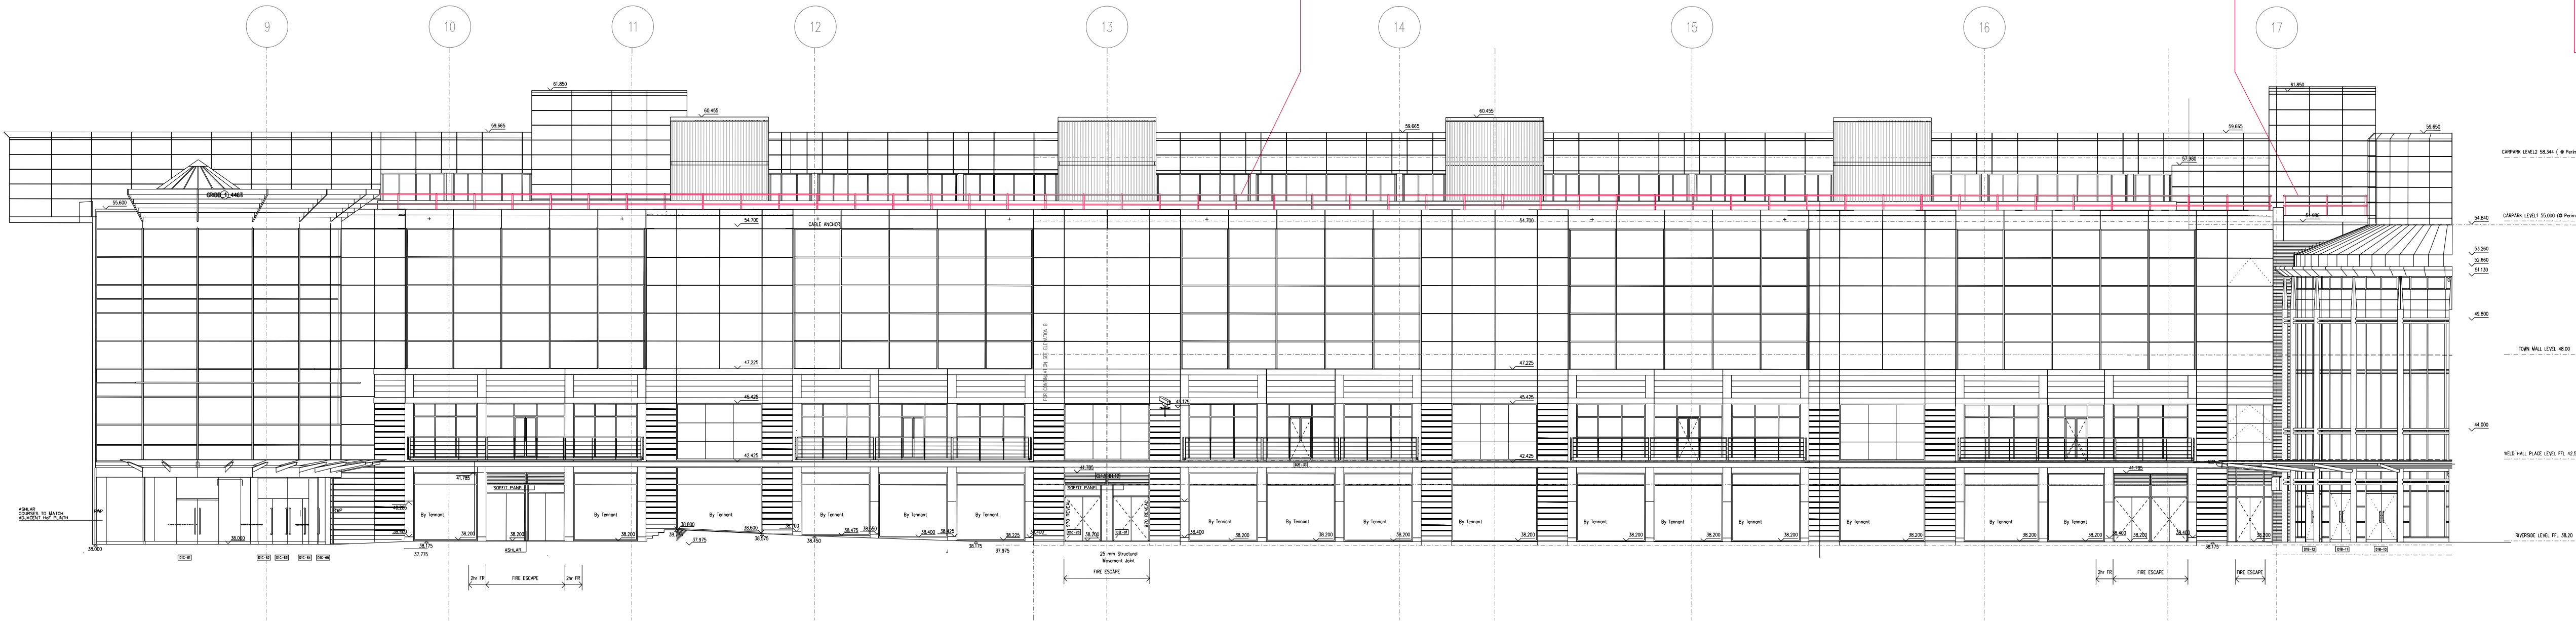

TYPICAL SECTION

ELEVATION D Riverside Elevations

NOTES

- EXISTING SAFETY WIRE SYSTEMS
ARE LOCATED OUT OF PUBLIC VIEW
BEHIND THE LEVEL OF THE ADJACENT
PARAPET.
- PROPOSED HANDRAILS WILL HAVE
GALVANISED METAL FINISH (RAL 9006)
THE WEIGHTS ON EACH UPSTAND WILL
BE BLACK RUBBER – ANY
REDUNDANT EQUIPMENT WILL BE
REMOVED FROM THE ROOF AREA
- EXISTING SAFETY WIRES WILL BE
REMOVED FROM ALL DE-COMMISSIONED
LATCHWAY SYSTEMS

Rev B Finishes Comments and safety wire removal
note added 13.07.26 pj.

Rev A Revised to include PC's comments 16.03.26 pj.

Rev	Description	Date	By	Chk'd



Real value in a changing world

4 Longwalk
Stockley Park
Uxbridge
Middlesex UB11 1FE

T +44 (0)20 8759 4141
F +44 (0)20 8897 4731

www.joneslanglasalle.com

Client Hammerson UK Properties Ltd.	Scale 1:200 @ A1 Detail
Project The Oracle Shopping Centre Reading	Date 23.01.26
Description EDGE PROTECTION ELEVATIONS PROPOSED	By P.J.
	Checked
	Job Oracle SC. Edge Protection
	Drg OSC.EP.PRO.52.B

THE ORACLE SHOPPING CENTRE
EDGE PROTECTION WORKS 1:200 @ A1

PROPOSED ELEVATIONS

THIS DRAWING IS PROTECTED BY COPYRIGHT. IT MAY NOT BE REPRODUCED IN ANY FORM OR BY ANY
MEANS FOR ANY PURPOSE, WITHOUT GAINING PRIOR WRITTEN PERMISSION FROM JONES LANG LASALLE