

NOTES

EXISTING SAFETY WIRE SYSTEMS ARE LOCATED OUT OF PUBLIC VIEW BEHIND THE LEVEL OF THE ADJACENT PARAPET.

PROPOSED HANDRAILS WILL HAVE GALVANISED METAL FINISH (RAL 9006) THE WEIGHTS ON EACH UPSTAND WILL BE BLACK RUBBER – ANY REDUNDANT EQUIPMENT WILL BE REMOVED FROM THE ROOF AREA

EXISTING SAFETY WIRES WILL BE REMOVED FROM ALL DE-COMMISSIONED LATCHWAY SYSTEMS

EXISTING ACCESS LADDERS NOT SHOWN

EXISTING TRAVELING GANTRY SYSTEMS NOT SHOWN


NEW WORKS TO BE INSTALLED TO MEET BS-13700 UNLESS NOTED

- Latchway safety wire systems are located out of public view behind the level of the adjacent parapet.
- Handrail. Counter weight guardrail System 1100mm high
- Handrail, EXISTING various fixings

RED - PROPOSED NEW WORKS
GREEN - EXISTING to be RETAINED
BLUE - DE-COMMISSIONED

EXISTING SAFETY WIRE SYSTEMS ARE LOCATED OUT OF PUBLIC VIEW BEHIND THE LEVEL OF THE ADJACENT PARAPET.

EXISTING SAFETY WIRES WILL BE REMOVED FROM ALL DE-COMMISSIONED LATCHWAY SYSTEMS

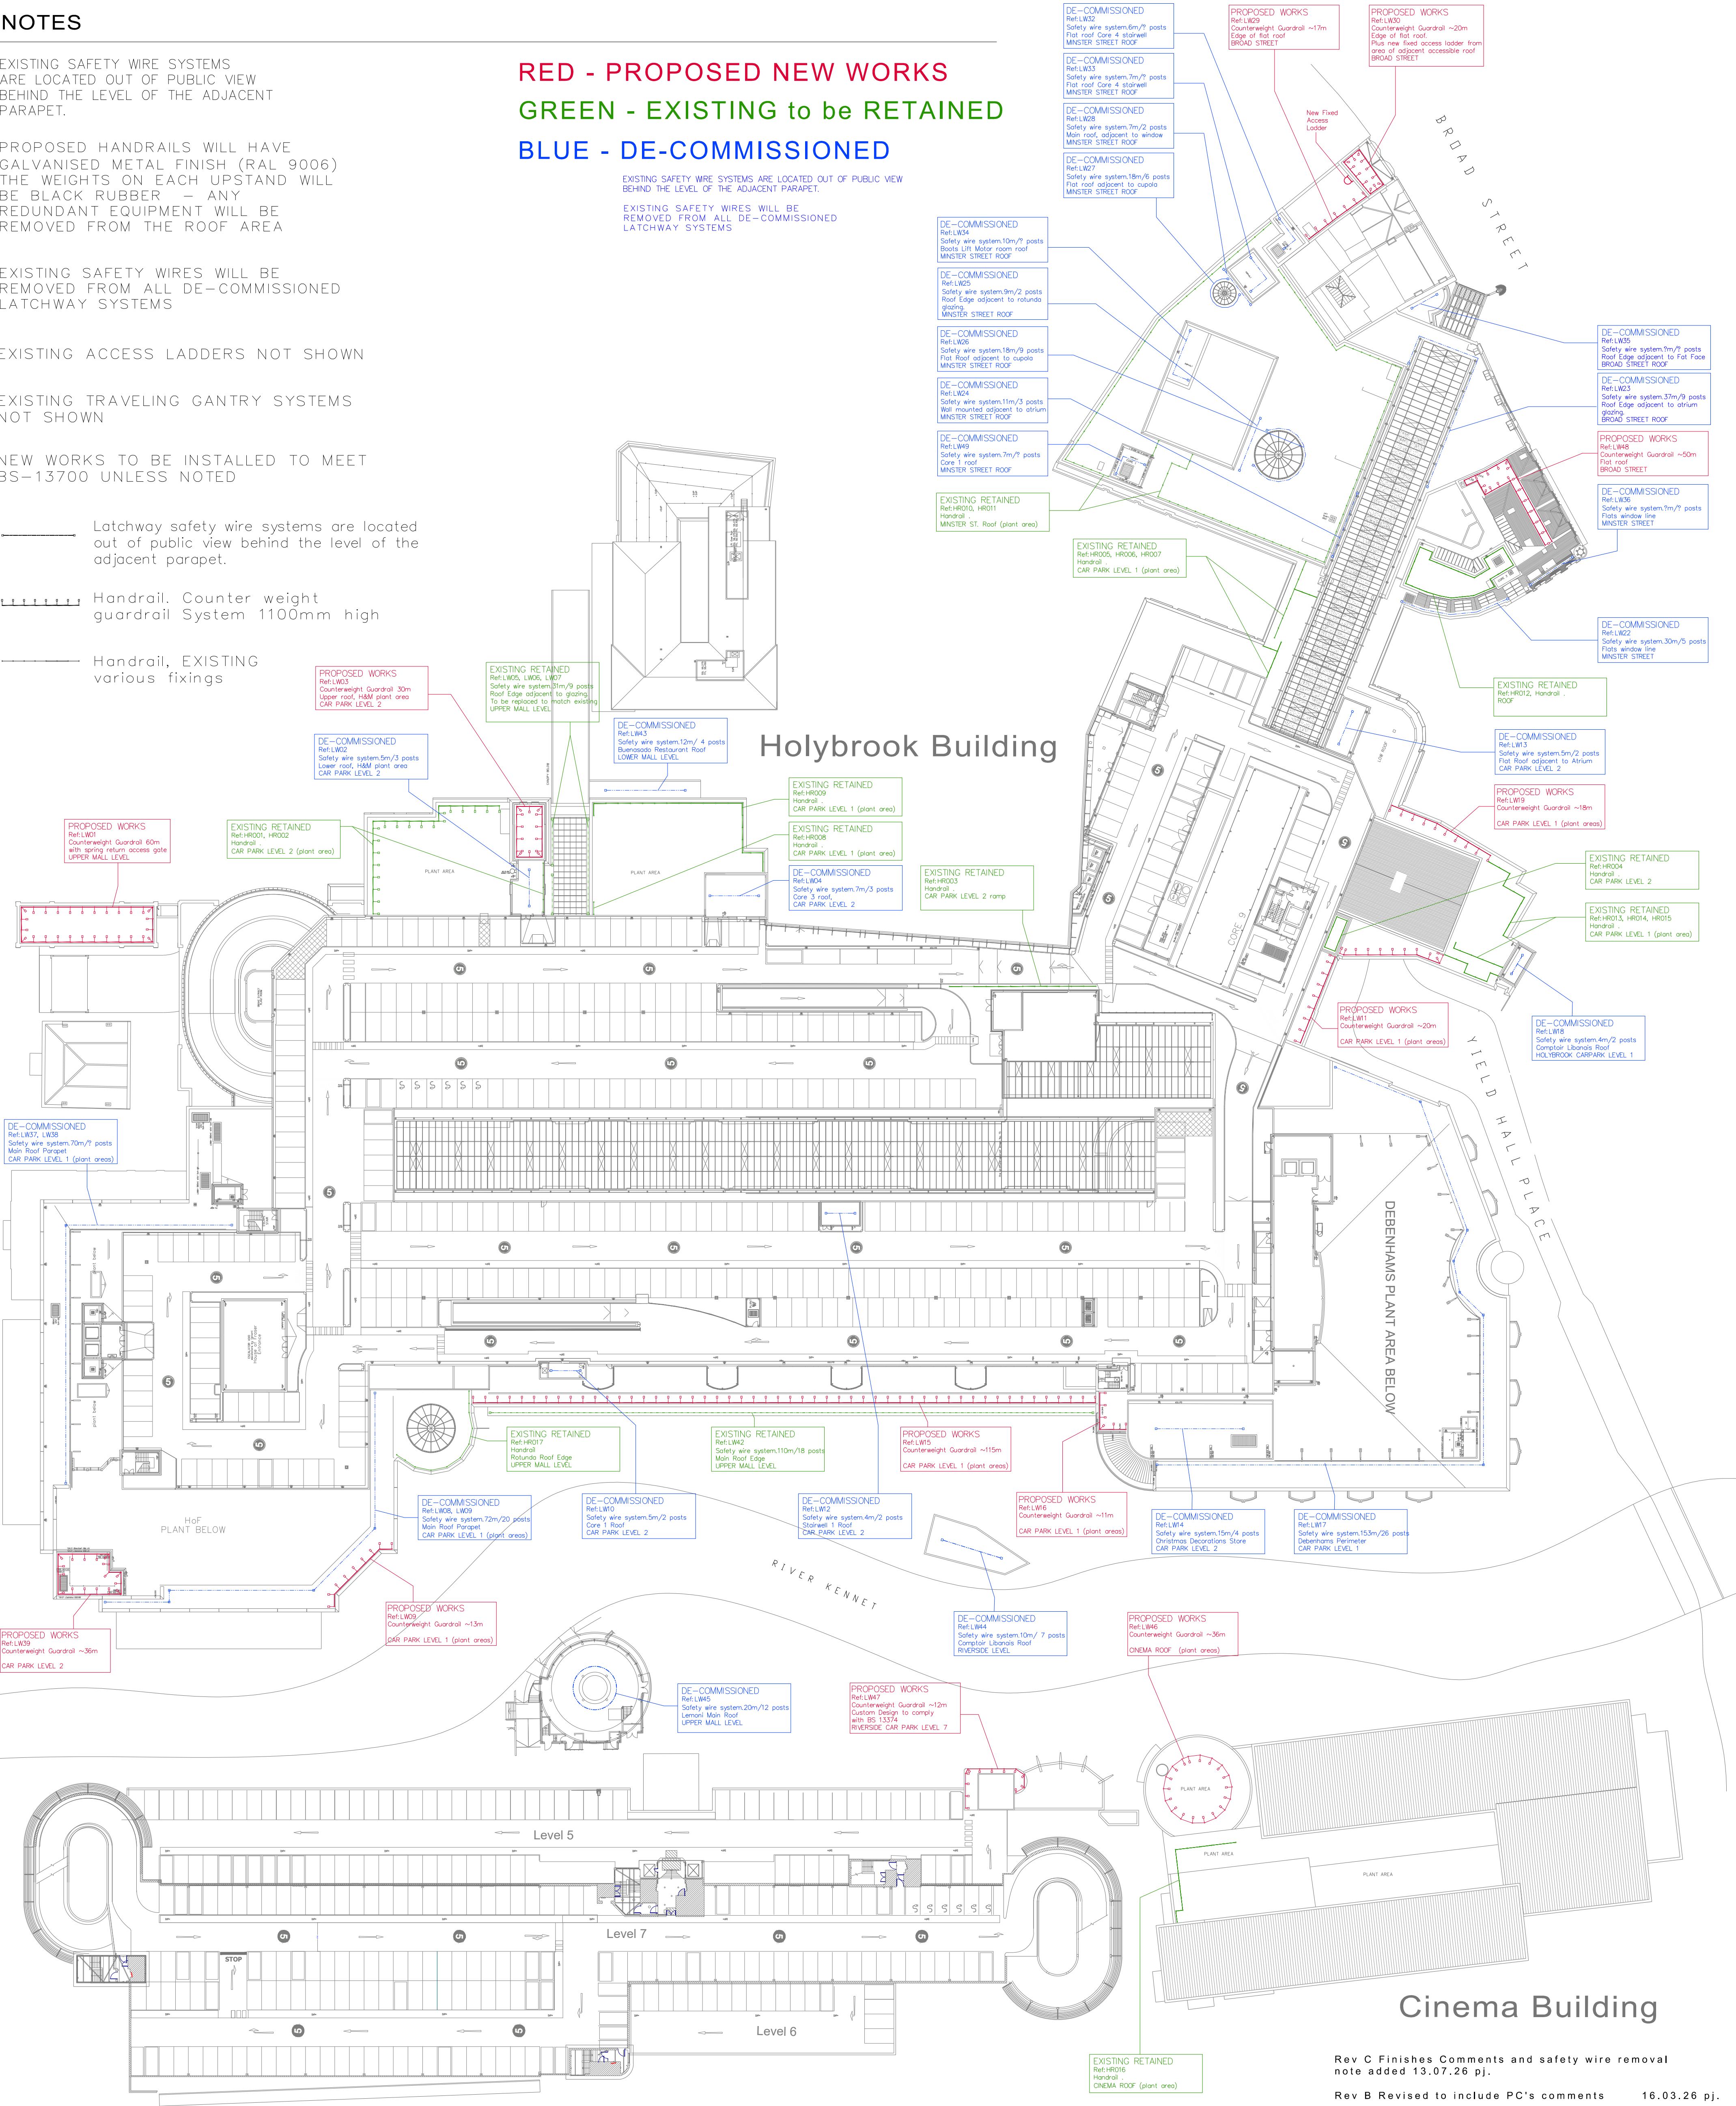

Riverside Building

PROPOSED NEW WORKS
EXISTING-RETAINED ITEMS
DE-COMMISSIONED ITEMS

THE ORACLE SHOPPING CENTRE
SITE PLAN . 1:500 @ A1

Cinema Building

Rev C	Finishes Comments and safety wire removal note added 13.07.26 pj.	
Rev B	Revised to include PC's comments	16.03.26 pj.
Rev A	Updated to match current project scope	23.01.26 pj.
Rev	Description	Date By Chkd



Real value in a changing world

4 Longwalk
Stockley Park
Uxbridge
Middlesex UB11 1FE

T +44 (0)20 8759 4141
F +44 (0)20 8897 4731

www.joneslanglasalle.com

Client
Hammerson UK Properties Ltd.

Project
The Oracle Shopping Centre
Reading

Description
EDGE PROTECTION
PROPOSED ROOF PLAN

Scale
1:500 @ A1 Detail

Date
23.01.26

By
P.J.

Checked

Job
Oracle SC.
Edge Protection

Dwg
THE ORACLE SC.
EP PRO RP 100_C

THIS DRAWING IS PROTECTED BY COPYRIGHT. IT MAY NOT BE REPRODUCED IN ANY FORM OR BY ANY MEANS FOR ANY PURPOSE, WITHOUT GAINING PRIOR WRITTEN PERMISSION FROM JONES LANG LASALLE