
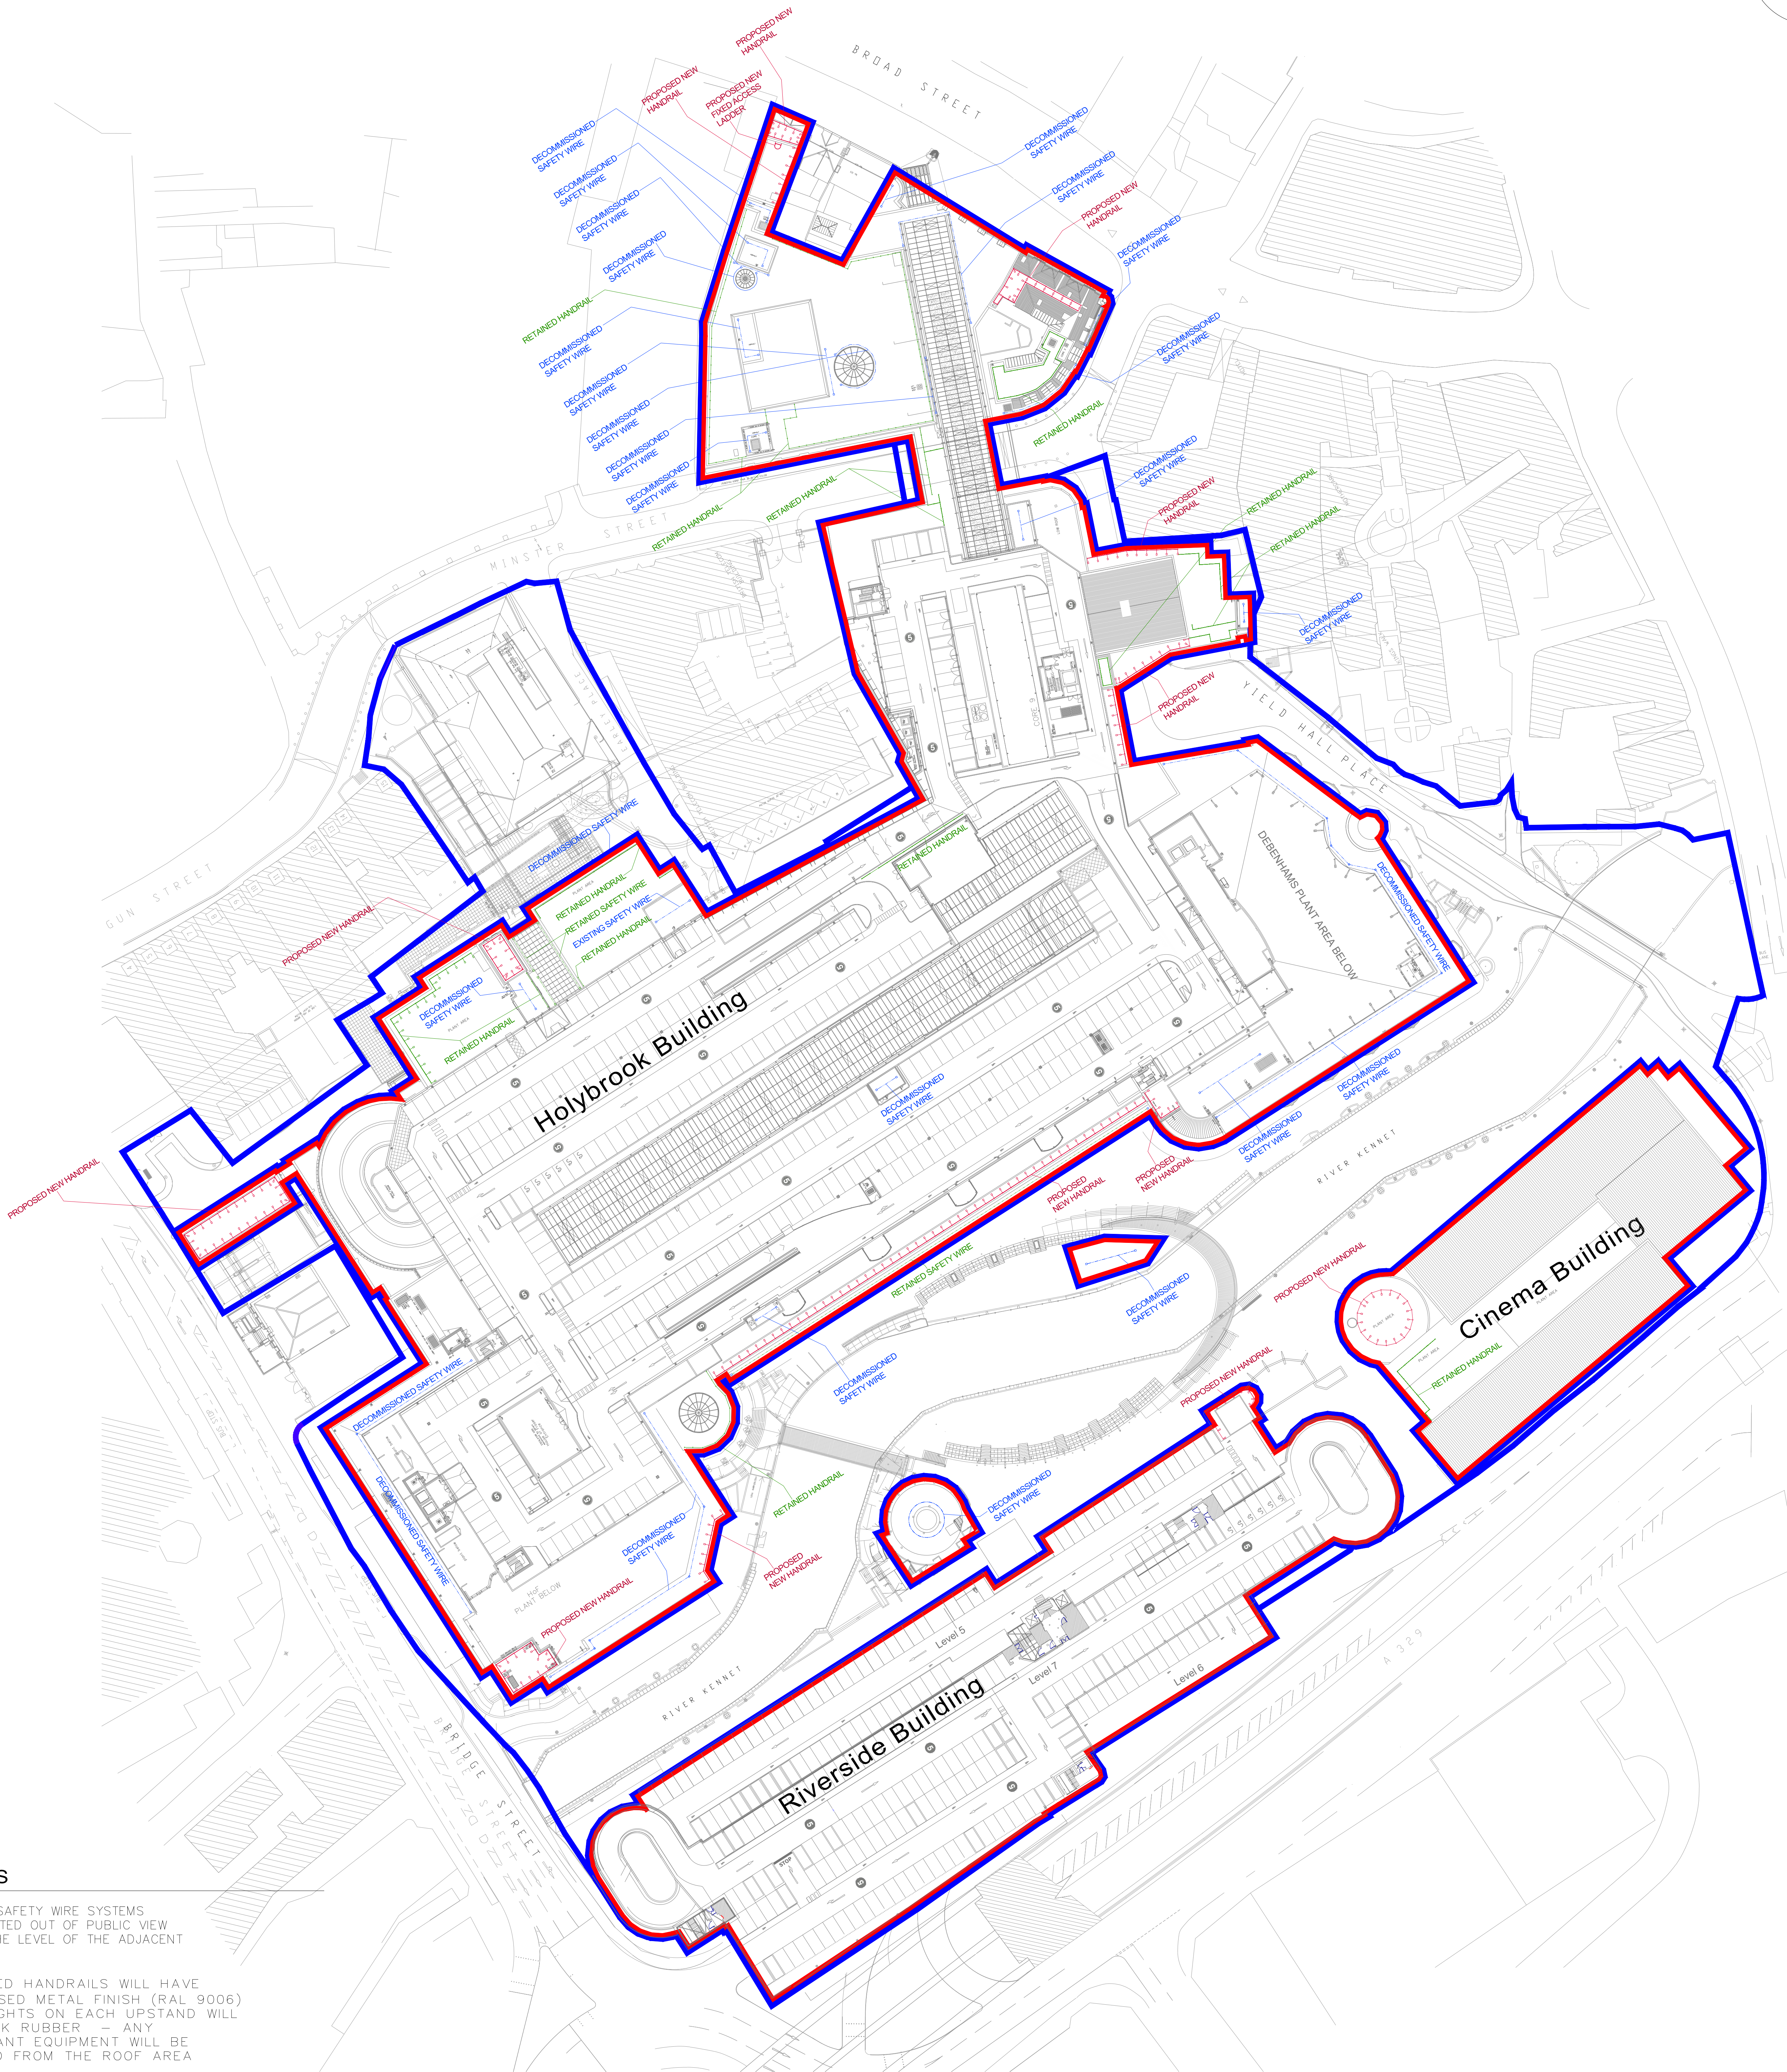


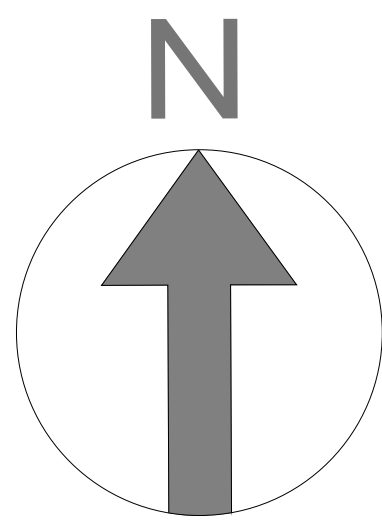

NOTES

EXISTING SAFETY WIRE SYSTEMS ARE LOCATED OUT OF PUBLIC VIEW BEHIND THE LEVEL OF THE ADJACENT PARAPET.

PROPOSED HANDRAILS WILL HAVE GALVANISED METAL FINISH (RAL 9006) THE WEIGHTS ON EACH UPSTAND WILL BE BLACK RUBBER - ANY REDUNDANT EQUIPMENT WILL BE REMOVED FROM THE ROOF AREA

EXISTING SAFETY WIRES WILL BE REMOVED FROM ALL DE-COMMISSIONED LATCHWAY SYSTEMS

EXISTING ACCESS LADDERS NOT SHOWN

EXISTING TRAVELING GANTRY SYSTEMS NOT SHOWN

NEW WORKS TO BE INSTALLED TO MEET BS-13700 UNLESS NOTED

———— LATCHWAY SAFETY WIRE SYSTEMS ARE LOCATED OUT OF PUBLIC VIEW BEHIND THE LEVEL OF THE ADJACENT PARAPET.

———— HANDRAIL, COUNTER WEIGHT GUARDRAIL SYSTEM 1100MM HIGH

———— HANDRAIL, EXISTING VARIOUS FIXINGS

———— TITLE BOUNDARY LINE

———— ROOF LEVEL SITE BOUNDARY

THE ORACLE SHOPPING CENTRE
PROPOSED BLOCK PLAN . 1:500 @ A0

Rev B Finishes Comments and safety wire removal note added 13.07.26 pj.

Rev A Revised to include PC's comments 31.03.26 pj.

Rev	Description	Date	By	Chck'd
-----	-------------	------	----	--------



Real value in a changing world

Client
Hammerson UK Properties Ltd.

Project
The Oracle Shopping Centre
Reading

Description
Proposed Block Plan

4 Longwalk
Stockley Park
Uxbridge
Middlesex UB11 1FE

T +44 (0)20 8759 4141
F +44 (0)20 8897 4731

www.joneslanglasalle.com

Scale 1:500 @ A0 Detail	Date 16.03.26
By P.J.	Checked
Job Oracle SC. Edge Protection	

Drg THE ORACLE PRO.BP.58B rev