


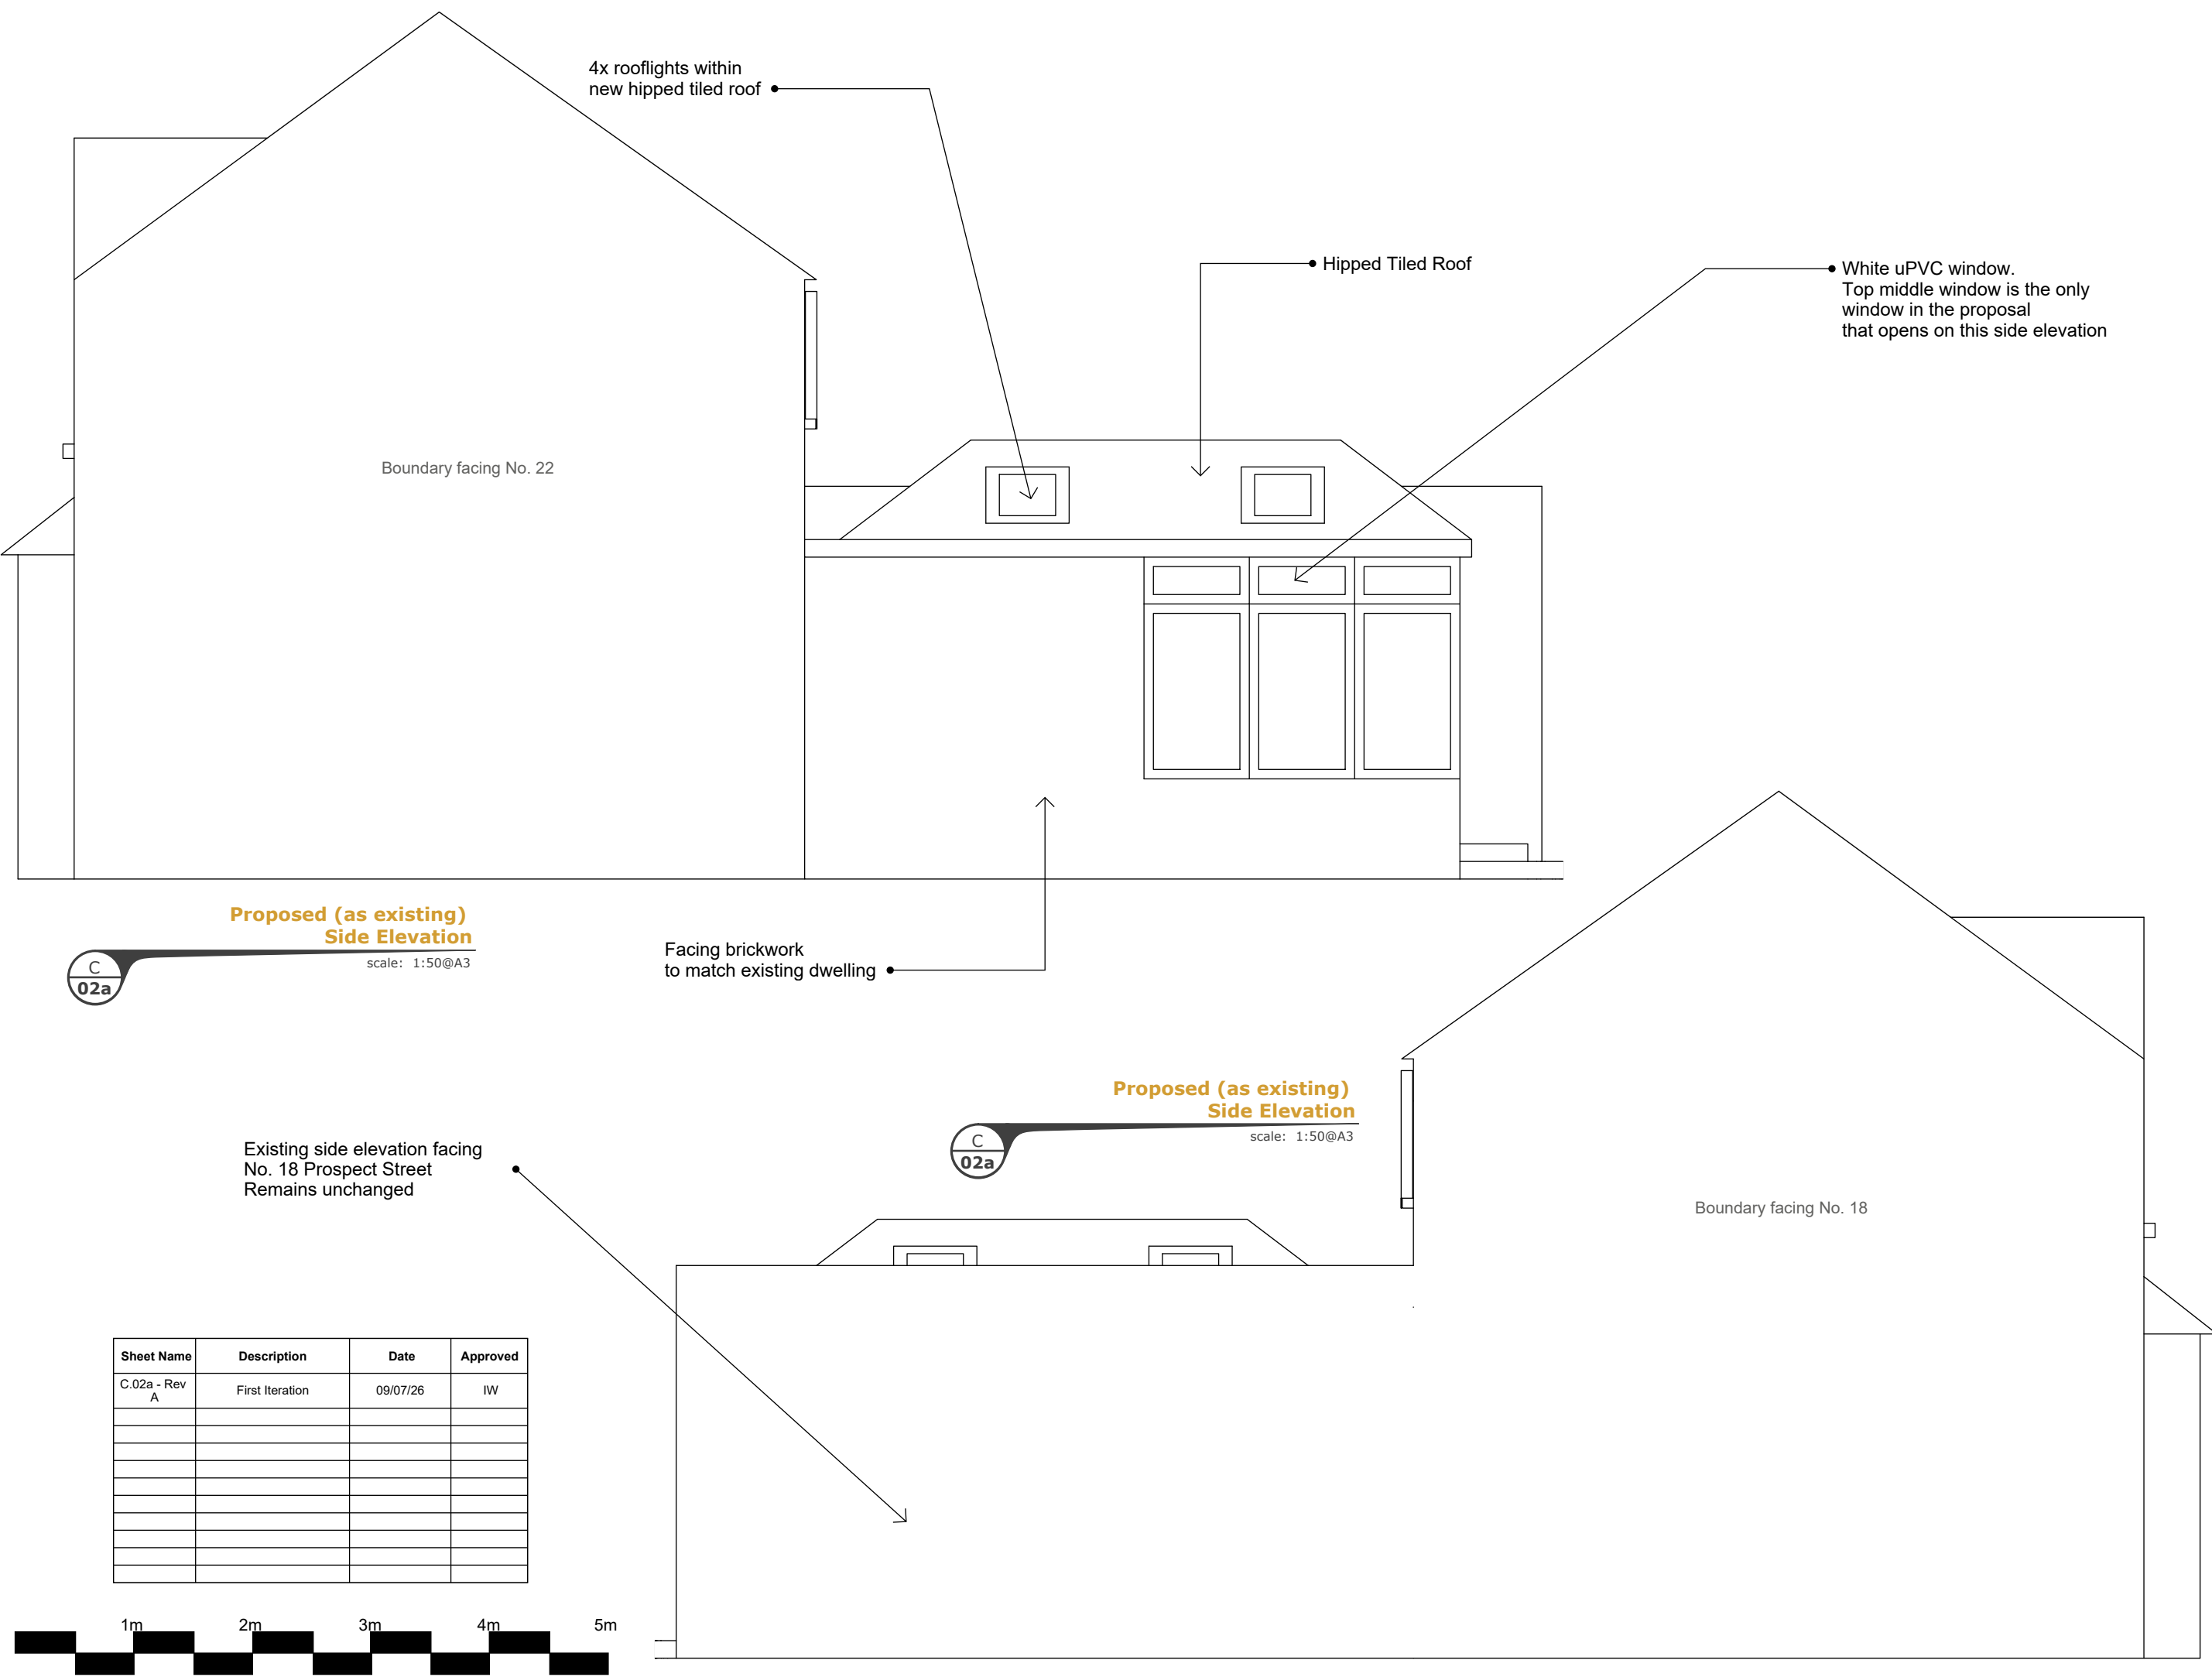

C
02a

Proposed (as existing)
Side Elevation

scale: 1:50@A3

C
02a

Proposed (as existing)
Side Elevation

scale: 1:50@A3

Sheet Name	Description	Date	Approved
C.02a - Rev A	First Iteration	09/07/26	IW

