




FRONT (NORTH) ELEVATION

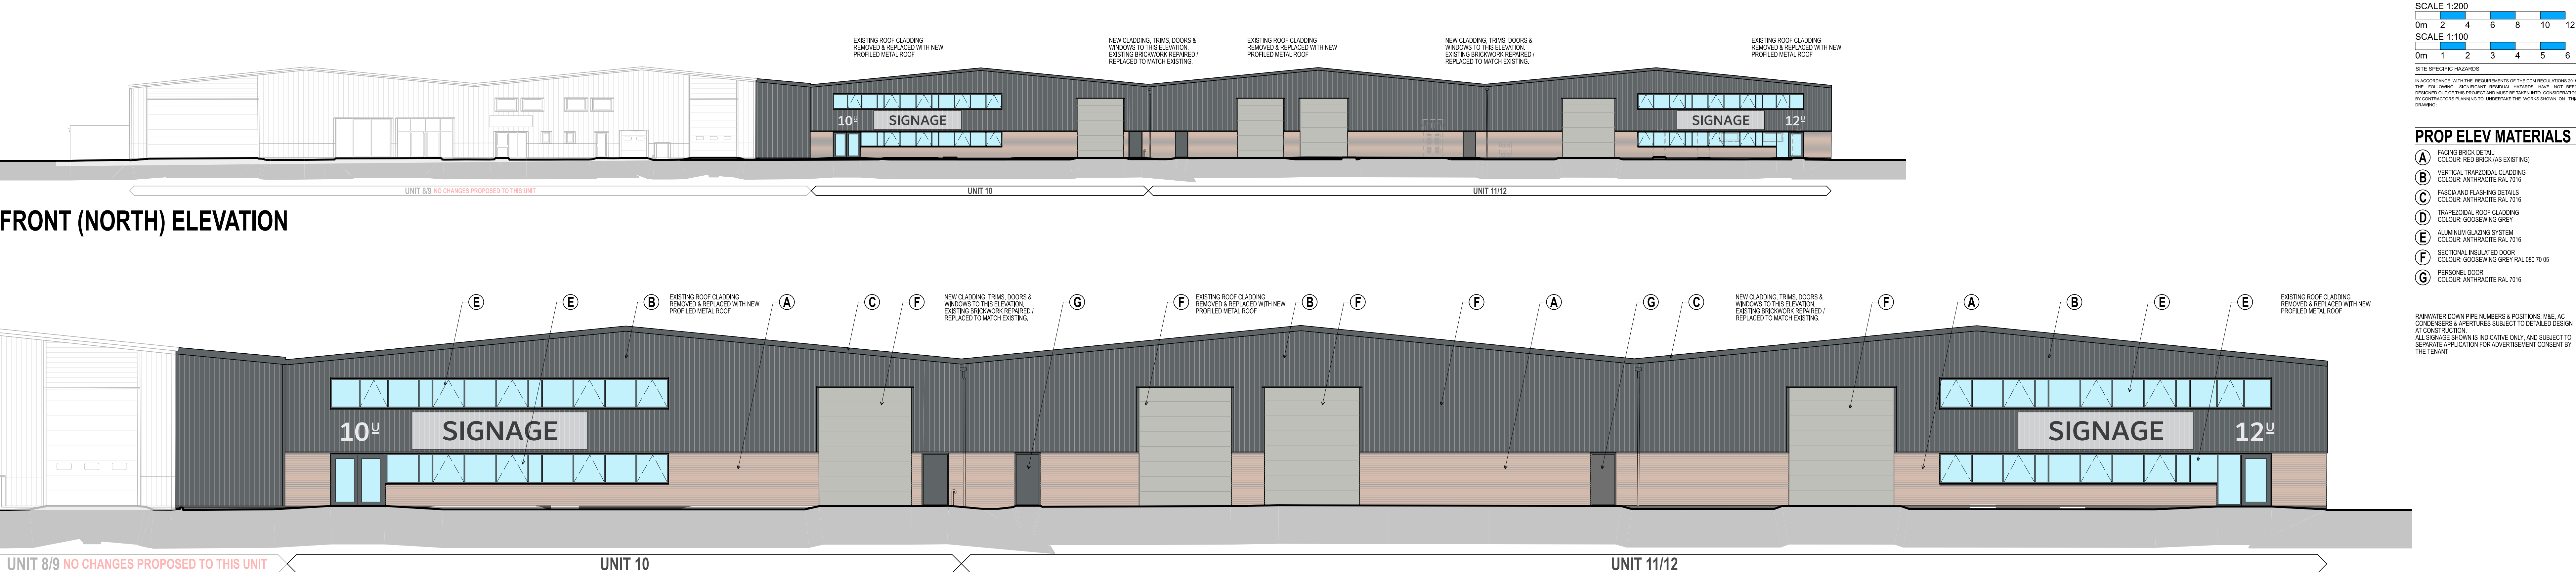


ENLARGED FRONT (NORTH) ELEVATION 1:100

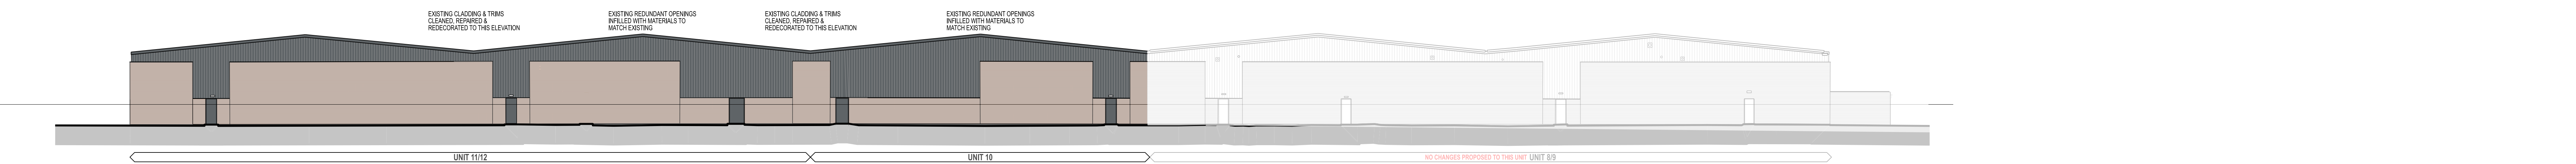

REAR (SOUTH) ELEVATION

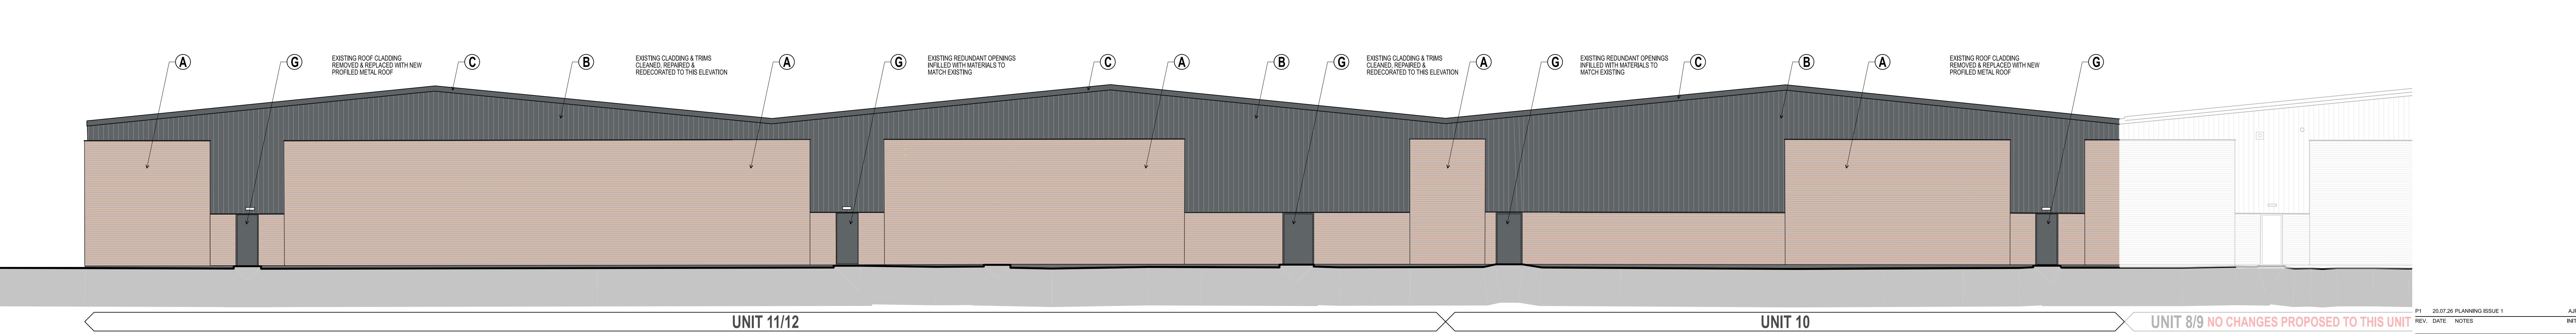

ENLARGED REAR (SOUTH) ELEVATION 1:100

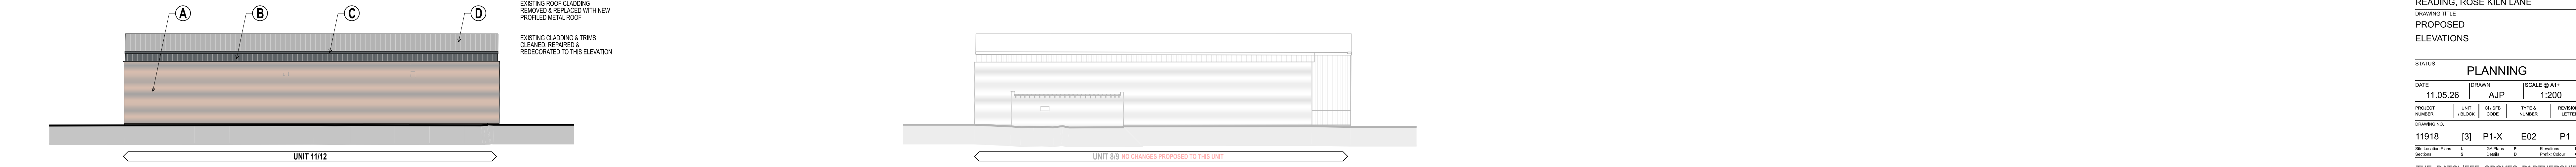

SIDE (WEST) ELEVATION



SIDE (EAST) ELEVATION [NO CHANGES PROPOSED TO THIS ELEVATION]



P1 20.07.20 PLANNING ISSUE 1 A/P  
REV. DATE NOTES INT.

CLIENT / PROJECT

**DTZ INVESTORS**  
READING, ROSE KILN LANE

PROPOSED ELEVATIONS

STATUS

**PLANNING**

DATE 11.05.26 DRAWN AJP SCALE @ A1+ 1:200

| PROJECT NUMBER | UNIT / BLOCK | CI / SFR CODE | TYPE & NUMBER | REVISION LETTER |
|----------------|--------------|---------------|---------------|-----------------|
| 11918          | [3]          | P1-X          | E02           | P1              |

Site Location Plans L Scale 1:50000  
Sections S Details D Drawings D Project Colours C

THE RATCLIFFE GROVES PARTNERSHIP

MANCHESTER  
105 MANCHESTER ROAD  
BURY LANCASHIRE BL9 6TD  
T: 0161 797 6906 E: manchester@rgpa.uk.com  
www.rgpa.uk.com

LONDON  
19 BEDFORD SQUARE  
LONDON WC1R 4EJ  
T: 020 7660 6906 E: london@rgpa.uk.com

**RGPA**  
architects