
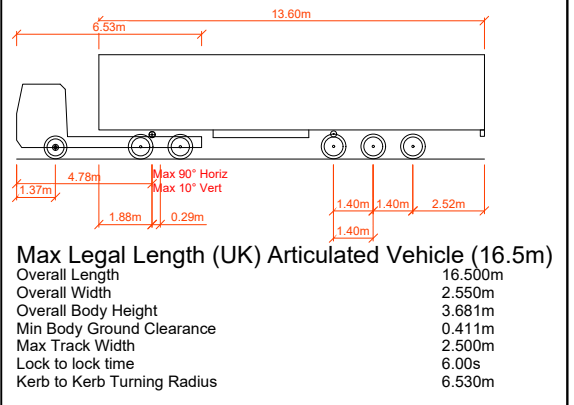


TRAFFIC MANAGEMENT PLAN - 16.50M ARTICULATED VEHICLE REVERSE IN & DRIVE OUT (PROPOSED ENTRANCE)

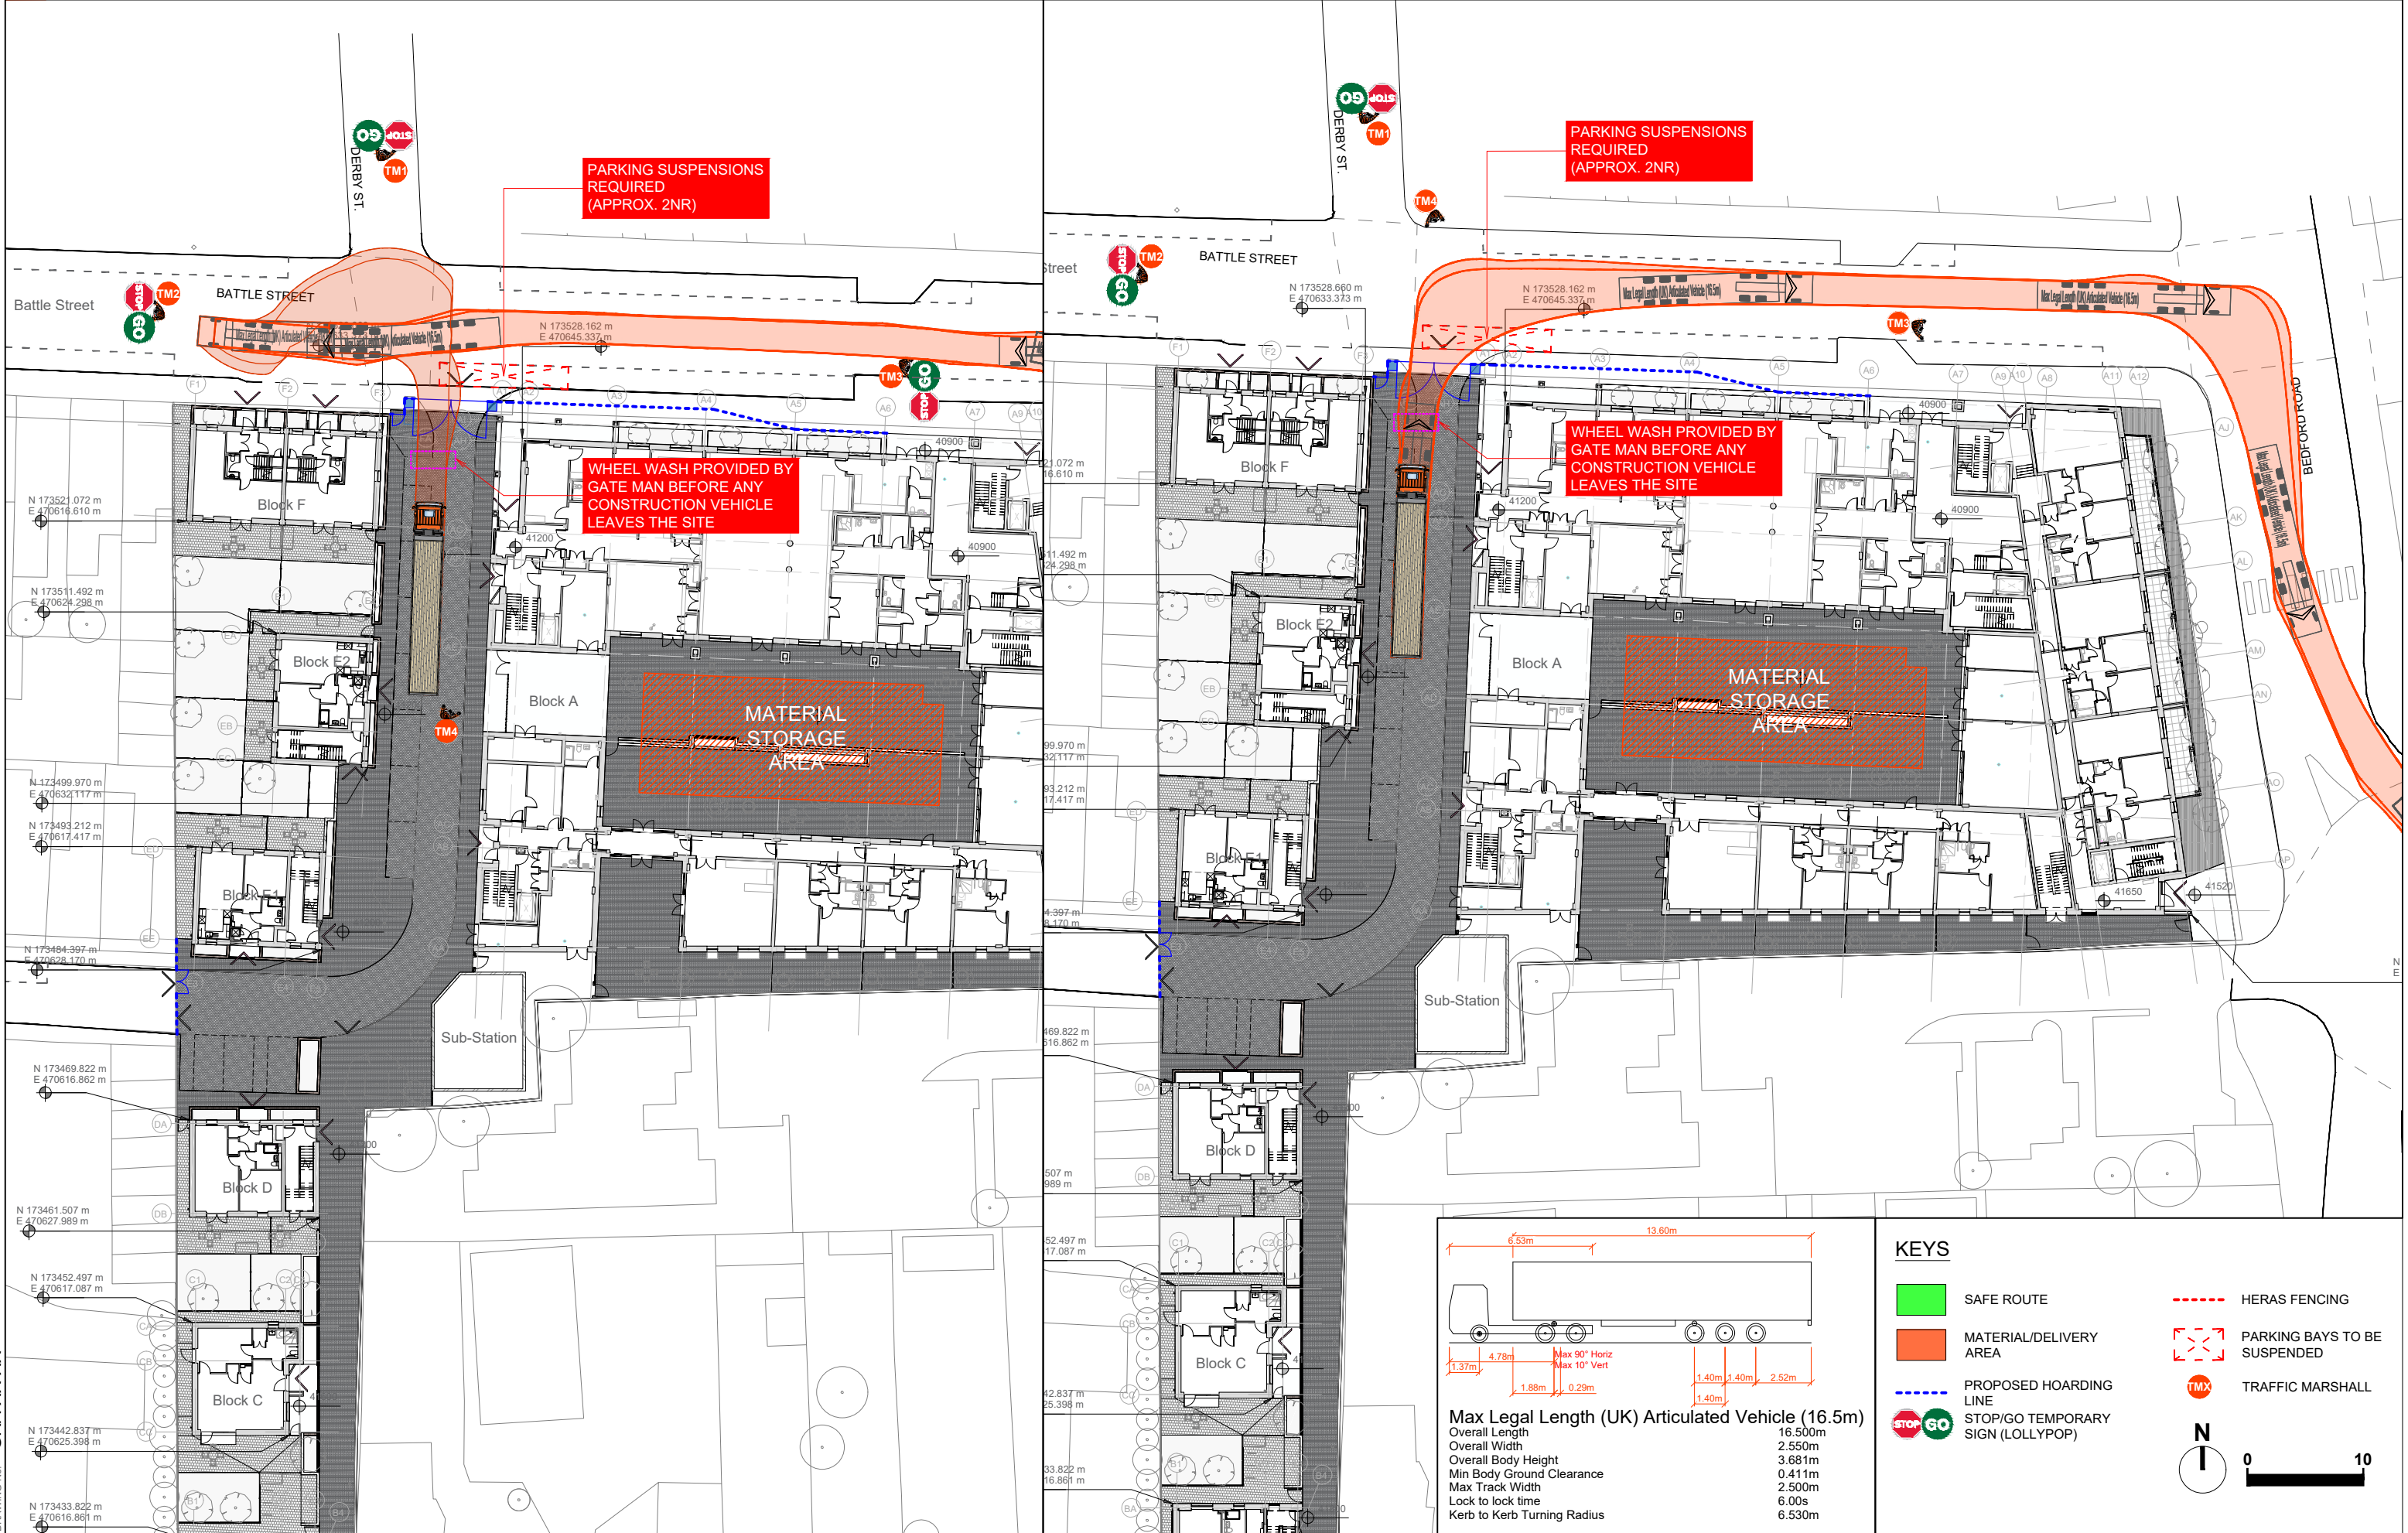

KEYS

- SAFE ROUTE
- MATERIAL/DELIVERY AREA
- HERAS FENCING
- PARKING BAYS TO BE SUSPENDED
- PROPOSED HOARDING LINE
- TRAFFIC MARSHALL
- STOP/GO TEMPORARY SIGN (LOLLYPOP)

N

0 10

DRAWING No: GRA-XX-XX