


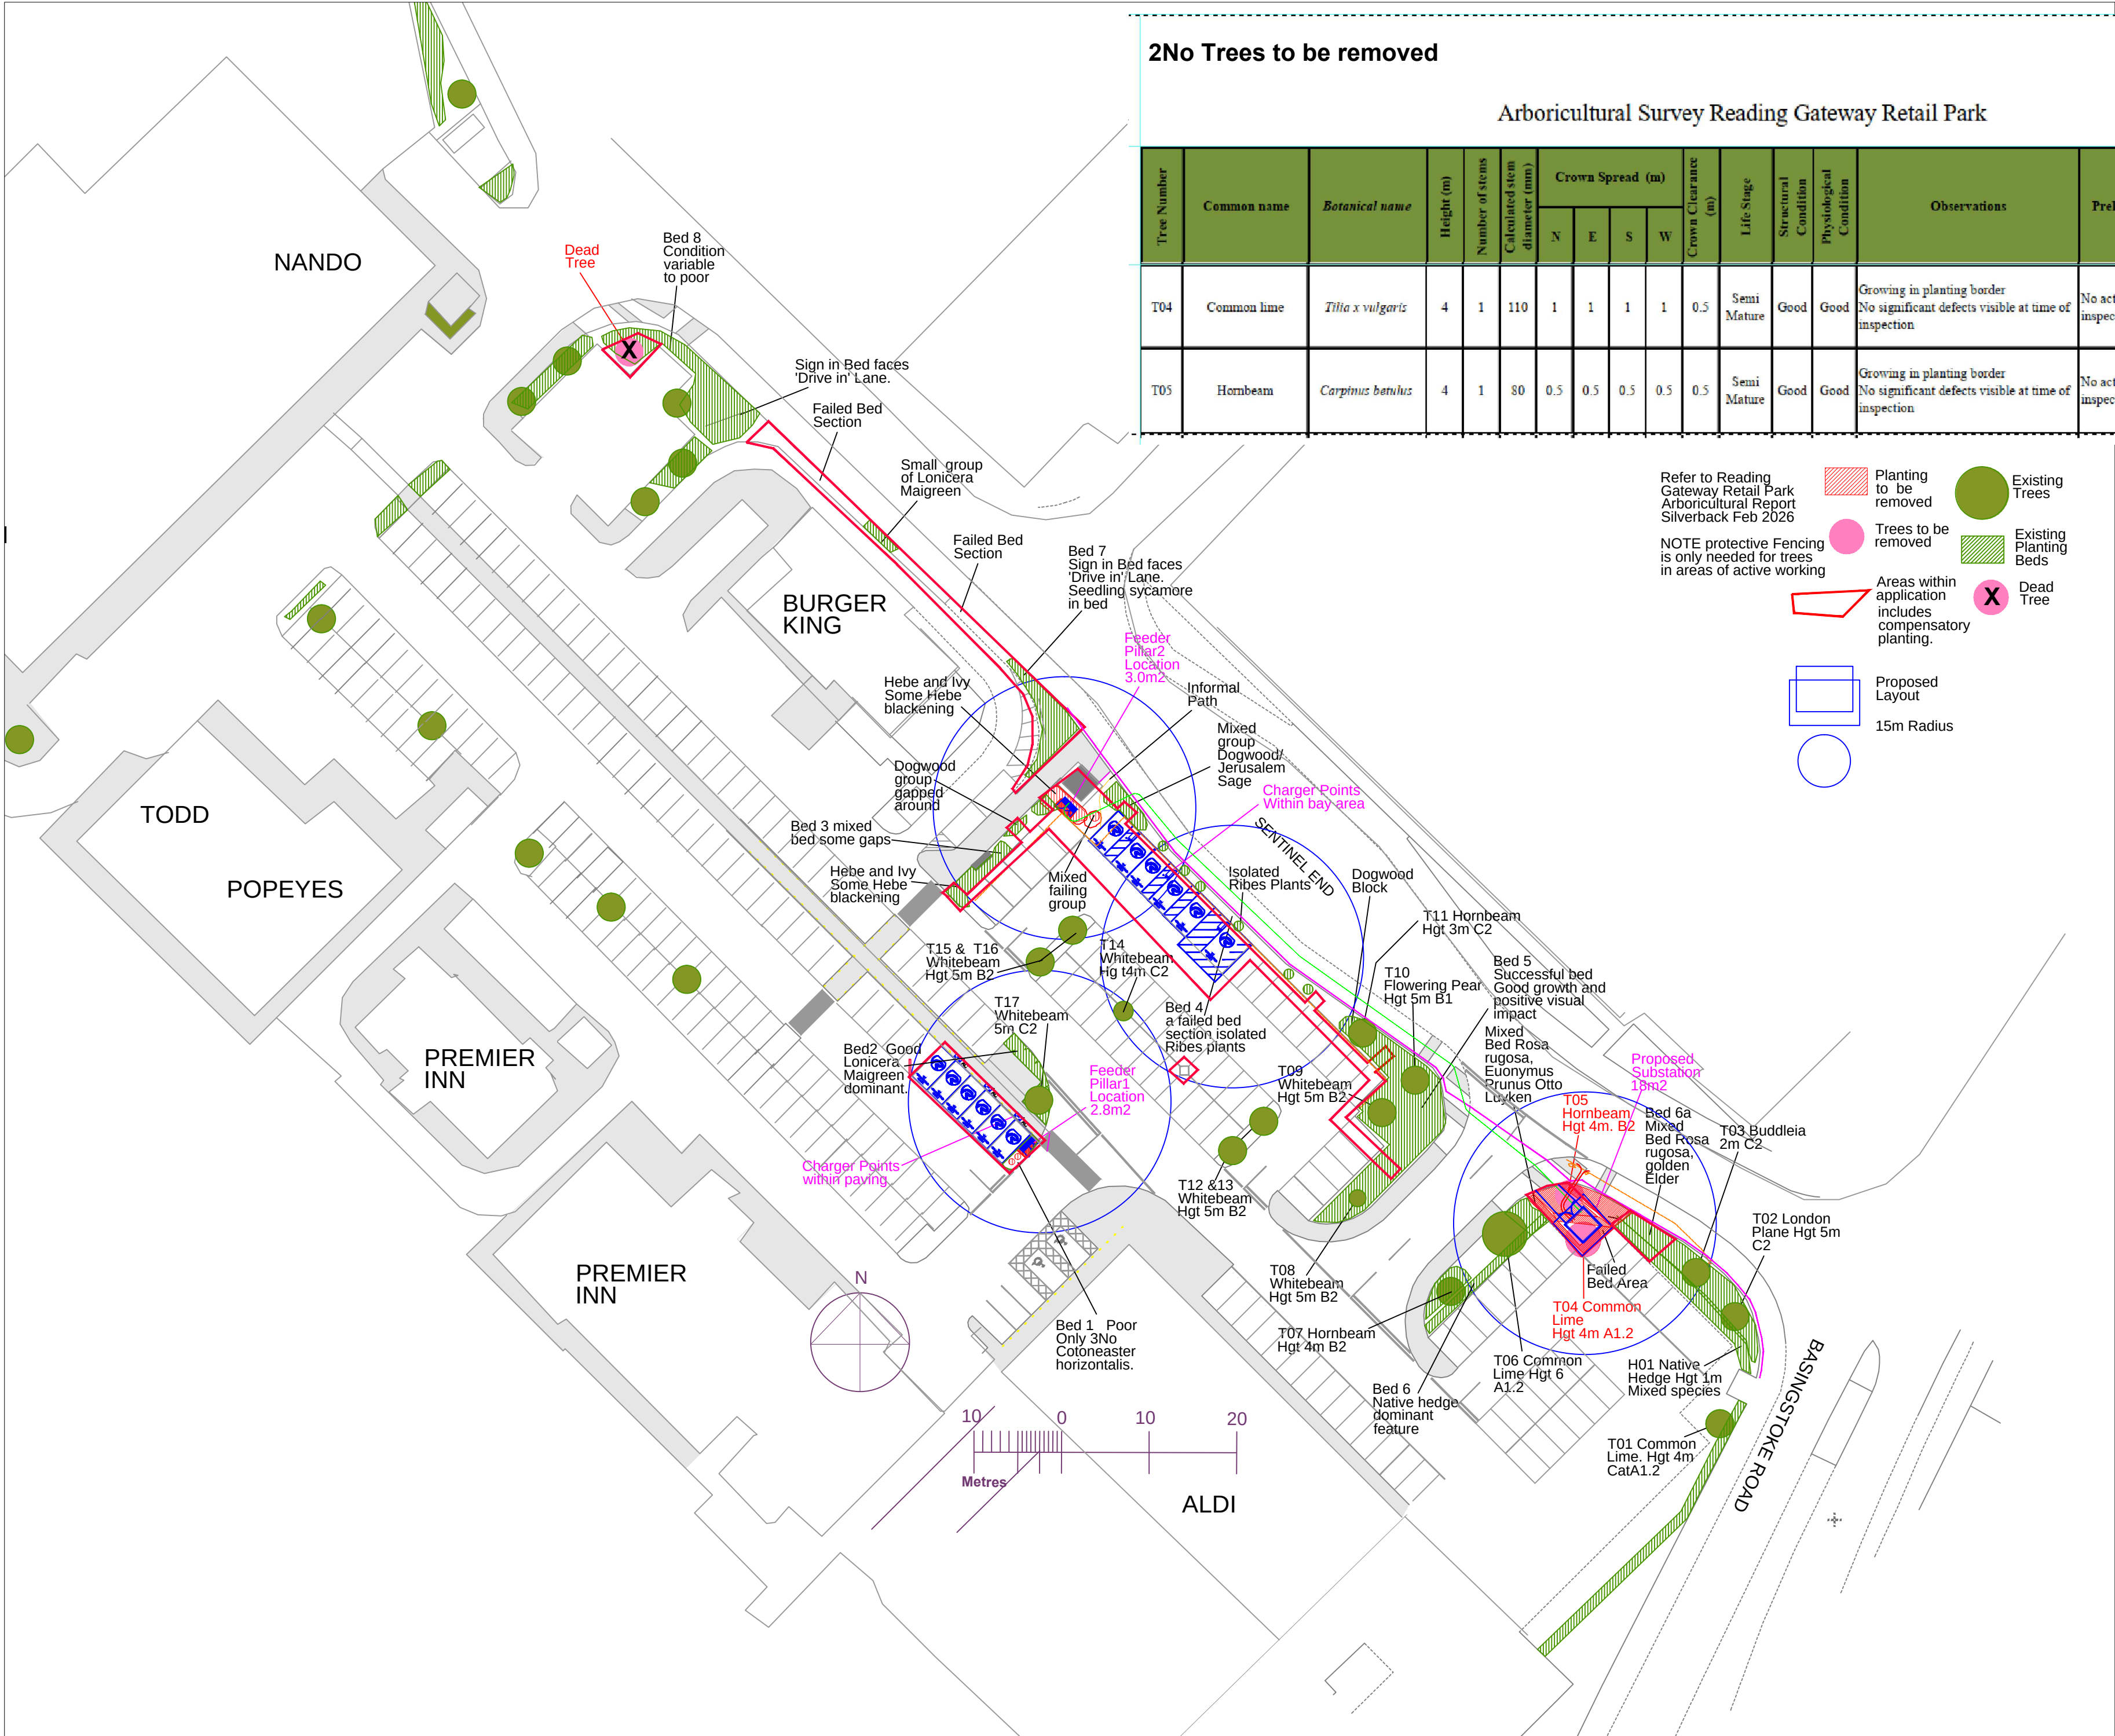

2No Trees to be removed

Arboricultural Survey Reading Gateway Retail Park



Tree Number	Common name	Botanical name	Height (m)	Number of stems	Calculated stem diameter (mm)	Crown Spread (m)				Crown Clearance (m)	Life Stage	Structural Condition	Physiological Condition	Observations	Preliminary Recommendations	Remaining contribution (yrs)	BS Category	Root Protection Area Radius (m)	Root Protection Area m2
						N	E	S	W										
T04	Common lime	<i>Tilia x vulgaris</i>	4	1	110	1	1	1	1	0.5	Semi Mature	Good	Good	Growing in planting border No significant defects visible at time of inspection	No action required at the time of inspection.	40+ Years	A1.2	Radius: 1.3m	Area: 5 sq m
T05	Hornbeam	<i>Carpinus betulus</i>	4	1	80	0.5	0.5	0.5	0.5	0.5	Semi Mature	Good	Good	Growing in planting border No significant defects visible at time of inspection	No action required at the time of inspection.	40+ Years	B2	Radius: 1.0m	Area: 3 sq m

Refer to Reading Gateway Retail Park Arboricultural Report Silverback Feb 2026

NOTE protective Fencing is only needed for trees in areas of active working

- Planting to be removed
- Trees to be removed
- Areas within application includes compensatory planting.
- Existing Trees
- Existing Planting Beds
- Dead Tree
- Proposed Layout
- 15m Radius

CA- RGW-2026-01 Rev A

4 Feb 2026

Minor revisions

CA- RGW-2026-01 Rev B

19 Feb 2026

Tree Survey added

CA- RGW-2026-01 Rev C

31 March 2026

Site Boundary added

CA- RGW-2026-01 Rev D

6 June 2026

Revised Substation

Location

CA- RGW-2026-01 Rev E

14 June 2026

Revised Substation

Location

CA- RGW-2026-01 Rev F

20 July 2026

Additional Tree information

Corscadden Associates
77 Fairleigh Road
Pontcanna, Cardiff. CF11 9JW
Tel 07966 423074
email ca@corscaddenassociates.com

READING GATEWAY
GATEWAY PROCTOR
END SOUTH
READING
RG2 0GG

Drawing Title

EXISTING
FEATURES
& OVERLAY

Scale
1:500 at A2

Date
29 Jan 2026

Drawing No

CA- RGW-2026-02 Rev F