




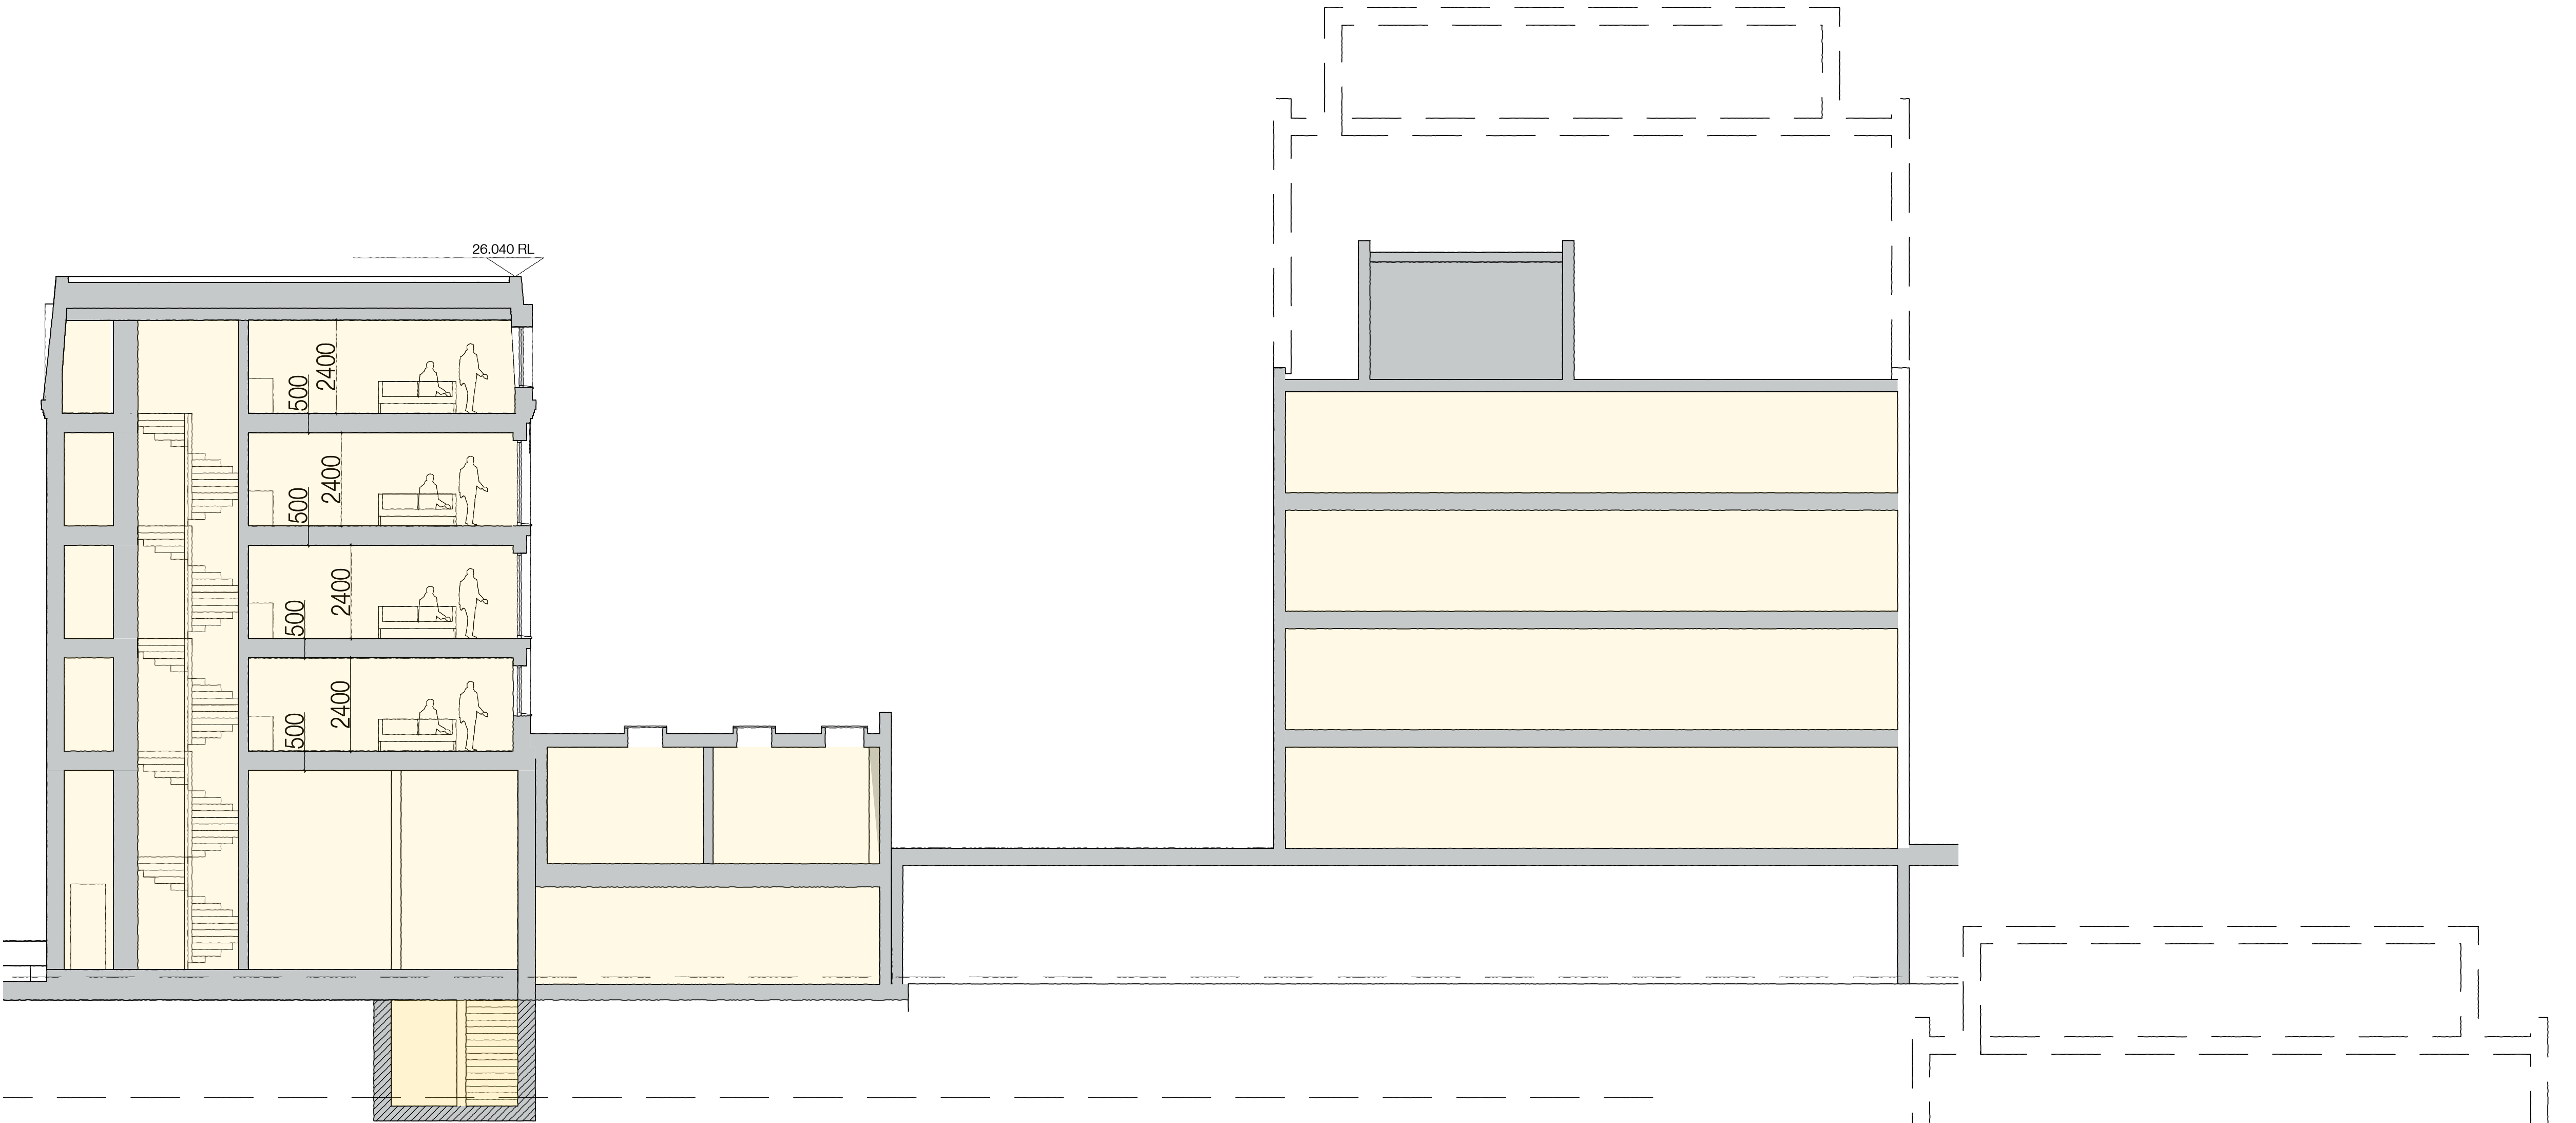

PROPOSED SECTION B-B

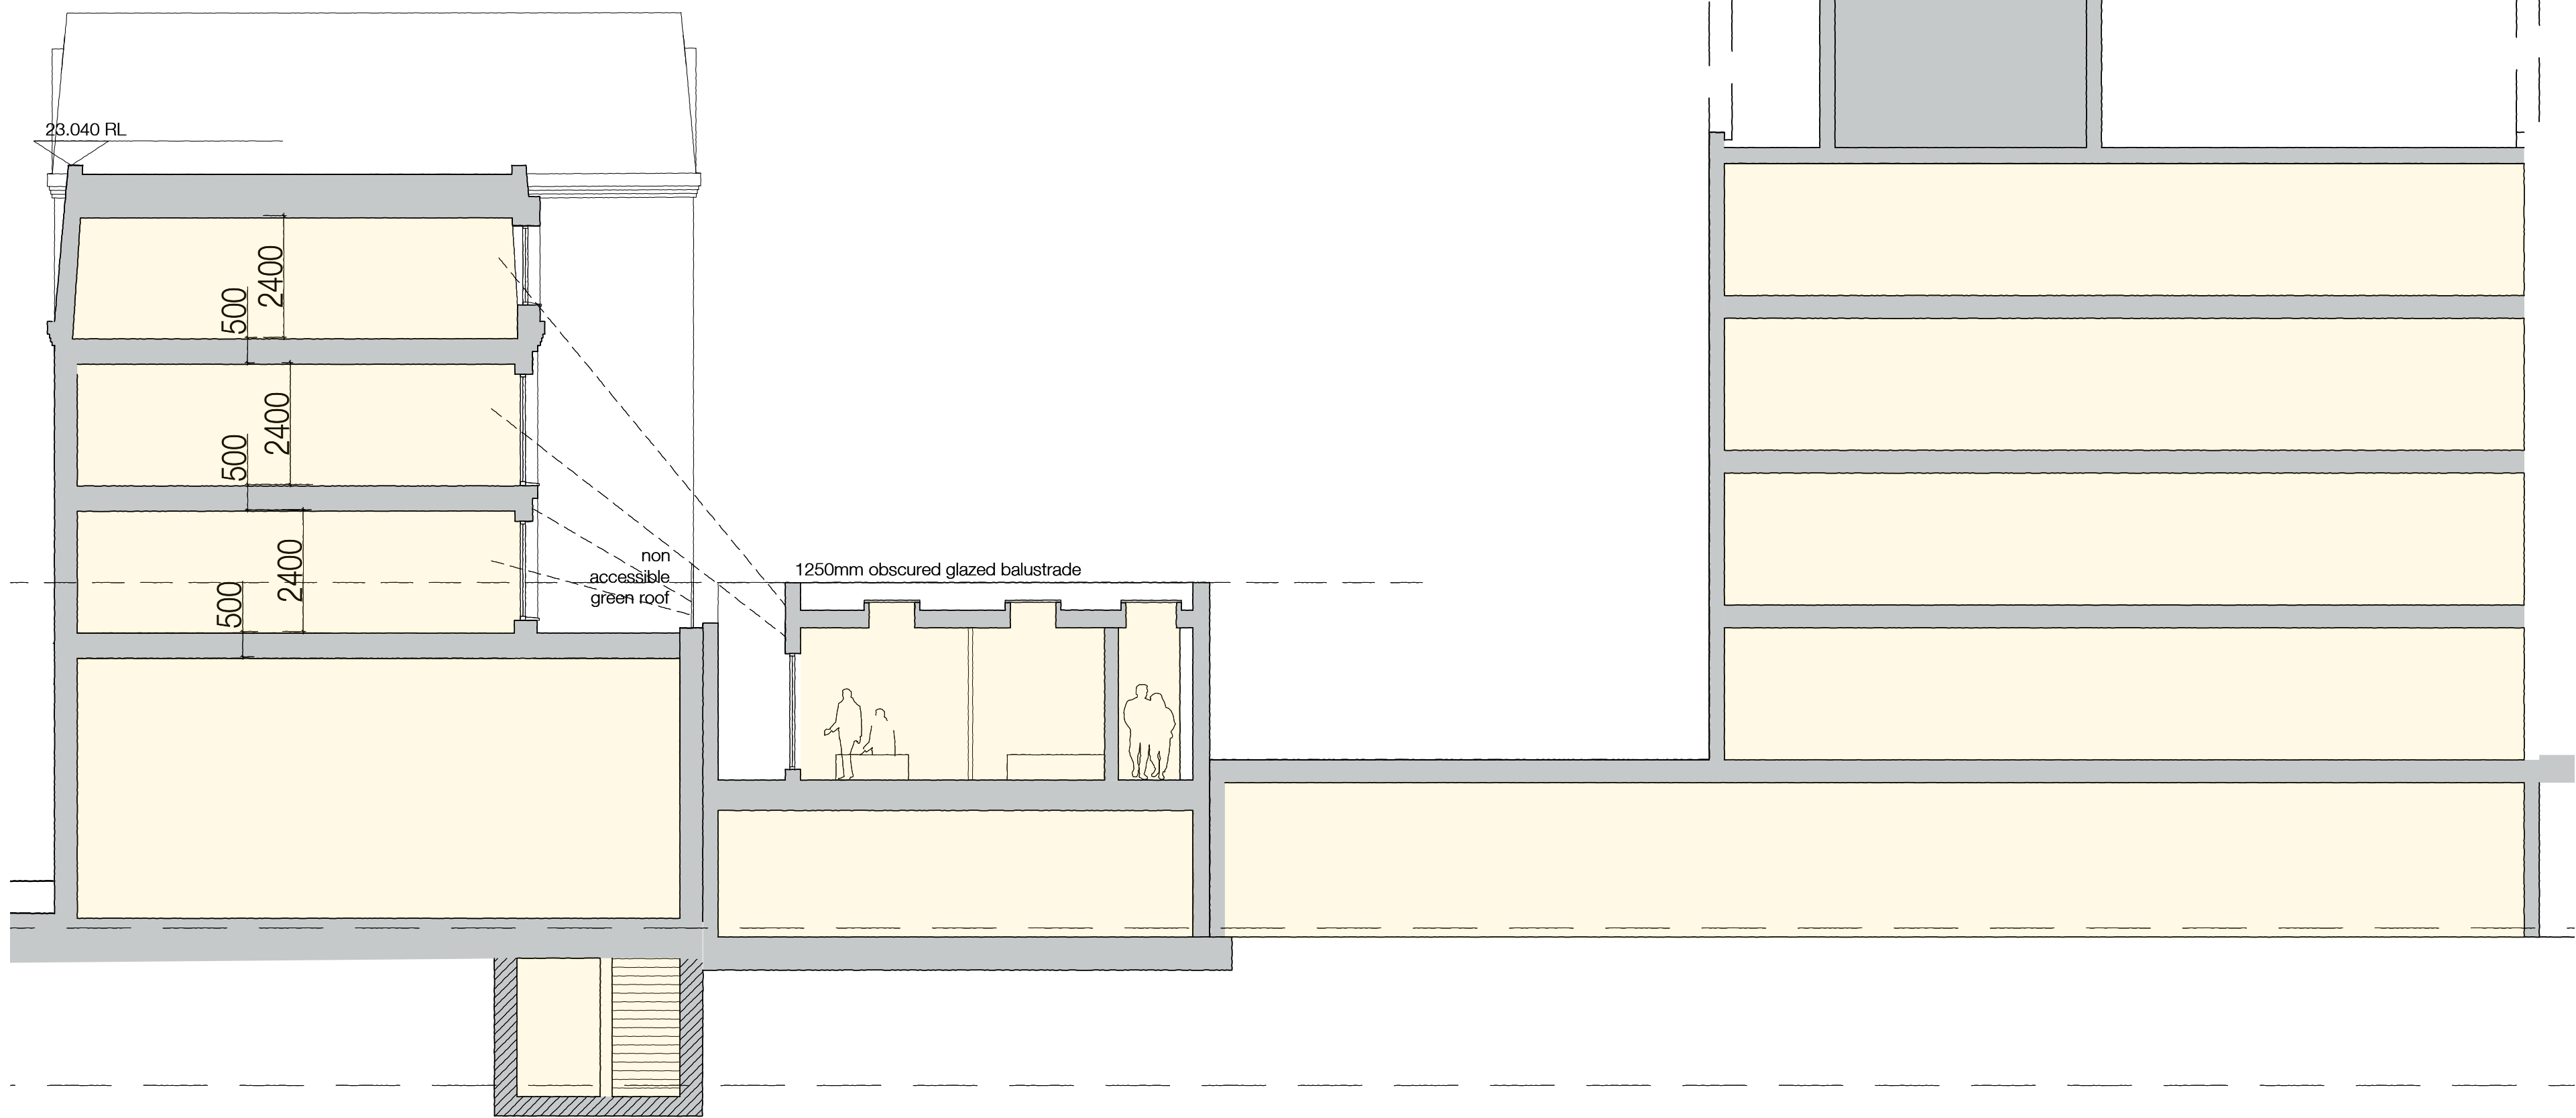

PROPOSED SECTION C-C

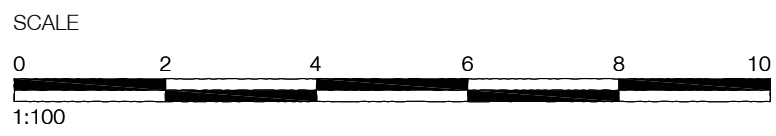

KEY PLAN

REVISIONS	
A	Height dimensions added
B	Levels updated
C	Levels Updated
D	Dimensions Added

24/05/23
27/02/26
July 26
August 26

SITE	13 - 16 MARKET PLACE READING		
DRAWING	PROPOSED SECTIONS		
NUMBER	21/16/81D	DATE	JAN' 23
SCALE	1:100	PAPER	A1