

Allow to fix projection sign with a steel fixing plate.

Fascia panel to be constructed with folded 3mm Aluminium. To be powder coated in White RAL 9010 satin.



Pantone 485c
C0 M95 Y100 K0
R218 G41 B28

Pantone 3215c
C89 M0 Y19 K0
R0 G174 B199


White
C0 M0 Y0 K0
R255 G255 B255

50mm x 50mm box section arms.
Allow to powder coat in White RAL 9010 to match fascia.

Proposed Internally Illuminated Projection Sign
Scale 1:10 @ A1

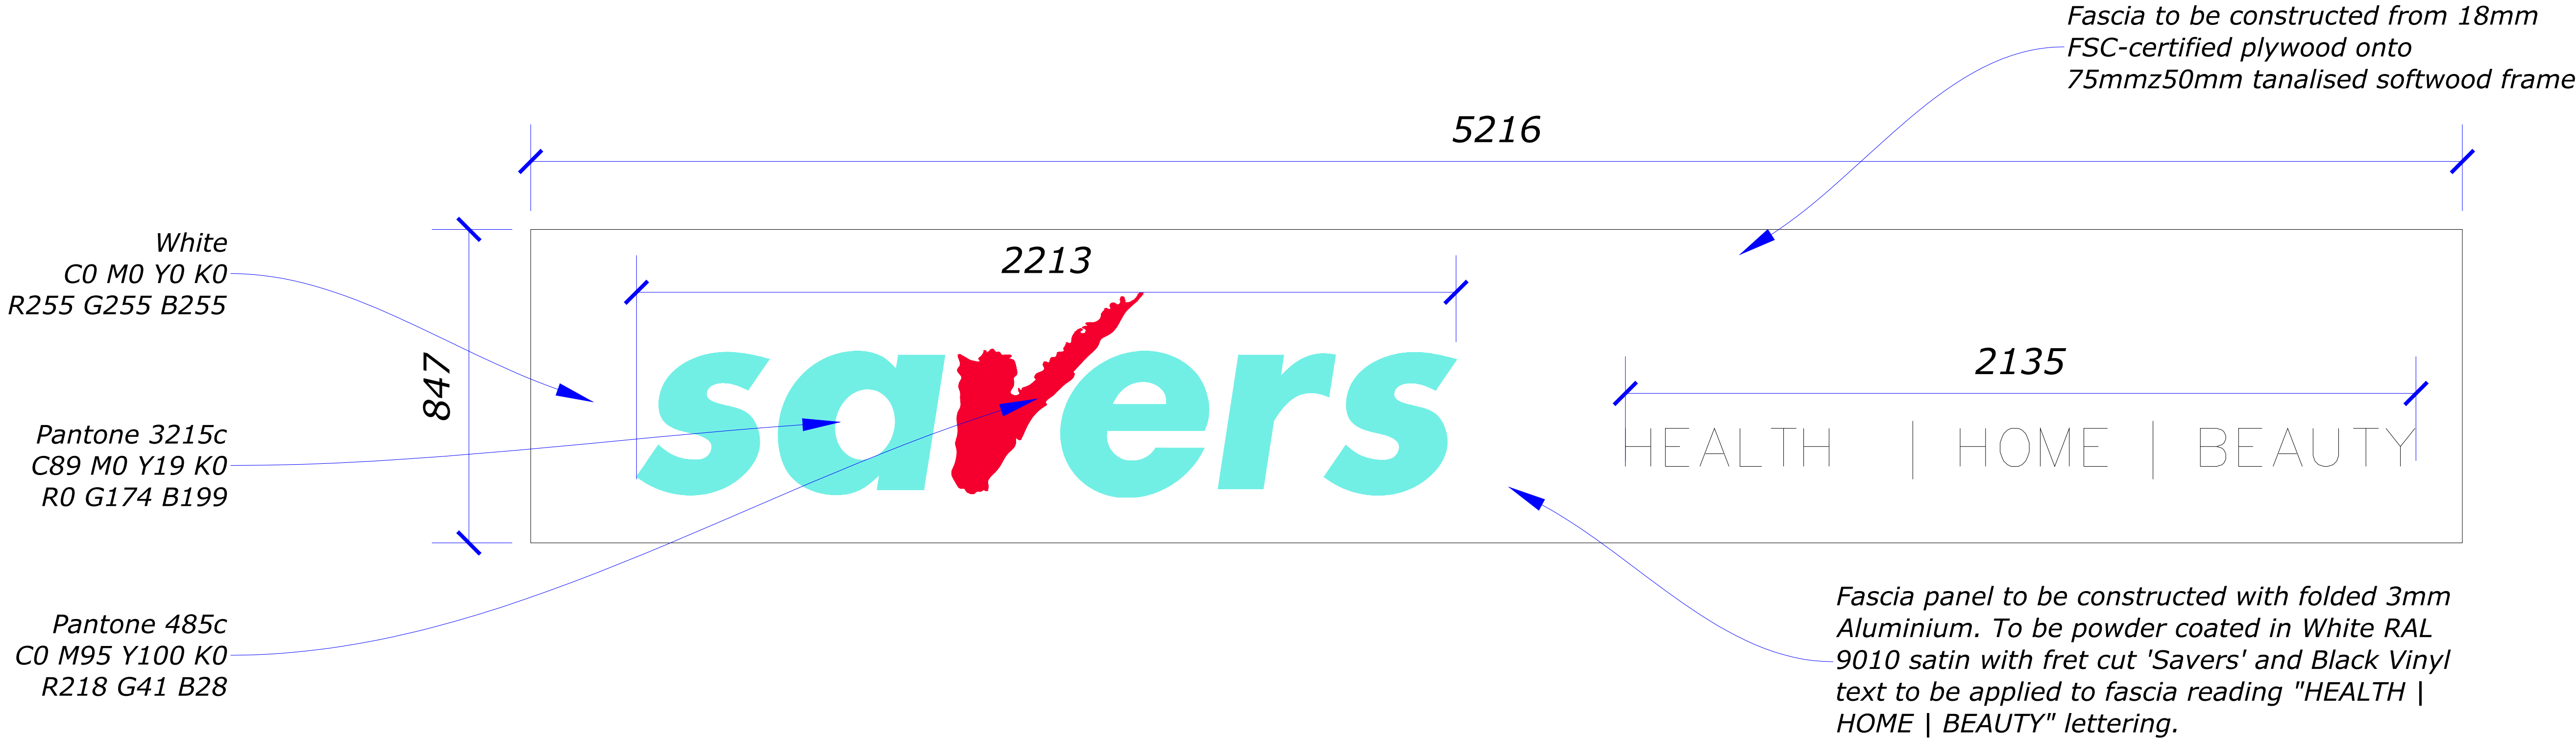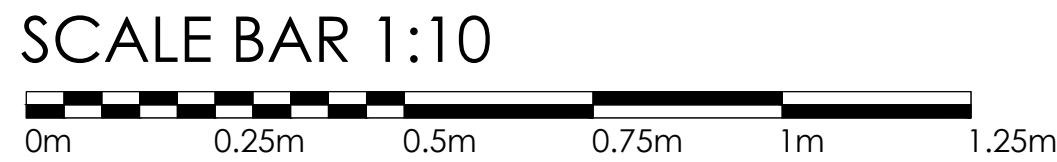

2No. Proposed Internally Illuminated Fascia Signs
Scale 1:10 @ A1

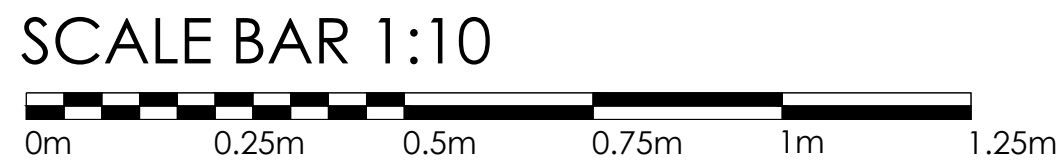

IMPORTANT NOTE:

- THE CONTRACTOR MUST VERIFY ALL DIMENSIONS & LEVELS ON SITE BEFORE ANY WORKS ARE UNDERTAKEN OR THE MANUFACTURE OF SITE COMPONENTS. DISCREPANCIES ARE TO BE REPORTED TO THE PROJECT ARCHITECT/DESIGNER FOR CLARIFICATION.
- THIS DRAWING IS NOT TO BE SCALED.
- DIMENSIONS ARE IN MILLIMETRES UNLESS OTHERWISE STATED.
- COPYRIGHT OF THIS DRAWING BELONGS SOLELY TO RETAIL DESIGN SOLUTIONS LTD.

SURVEY LIMITATIONS:

- PARTS OF THE BUILDING MAY HAVE BEEN INACCESSIBLE AT THE TIME OF THE SURVEY. THESE AREAS HAVE BEEN CLEARLY MARKED ON THE DRAWINGS. A STRIP OUT SURVEY IS RECOMMENDED FOR THESE AREAS TO VERIFY DETAILS.
- RETAIL DESIGN SOLUTIONS DO NOT CARRY OUT INTRUSIVE SURVEYS. AREAS COVERED BY BOXING OUT CANNOT BE CONFIRMED UNTIL MAIN CONTRACTOR EXPOSES THESE AREAS.

COLUMNS:

- ALL COLUMNS ARE SHOWN AT THE FULL EXTENT INCLUDING CLADDING TO WHAT IS VIEWABLE ON SITE. STRIP OUT REQUIRED TO CLARIFY TRUE EXTENT OF ANY STRUCTURAL ELEMENT WITHIN COLUMN.

REV	DATE	DESCRIPTION
-	30.07.26	INITIAL ISSUE



DRAWING TITLE			
PROPOSED SIGNAGE DETAILS			
DRAWING NAME			REVISION
SV - READING - PLANNING - DWG			-
SCALE	DATE	DRAWN BY	CHECKED BY
A1 - AS SHOWN	30.07.2026	KB	RDS360

PROJECT ADDRESS
4-5 ST MARY'S BUTTS
READING
RG1 2LN

STATUS

PLANNING