Z:\10239_STATION_HILL_PHASE_3\7CAD\DRAWINGS\DAS_20260123\SHP3-LDA-P3-ZZ-PL-L-100-102.DWG

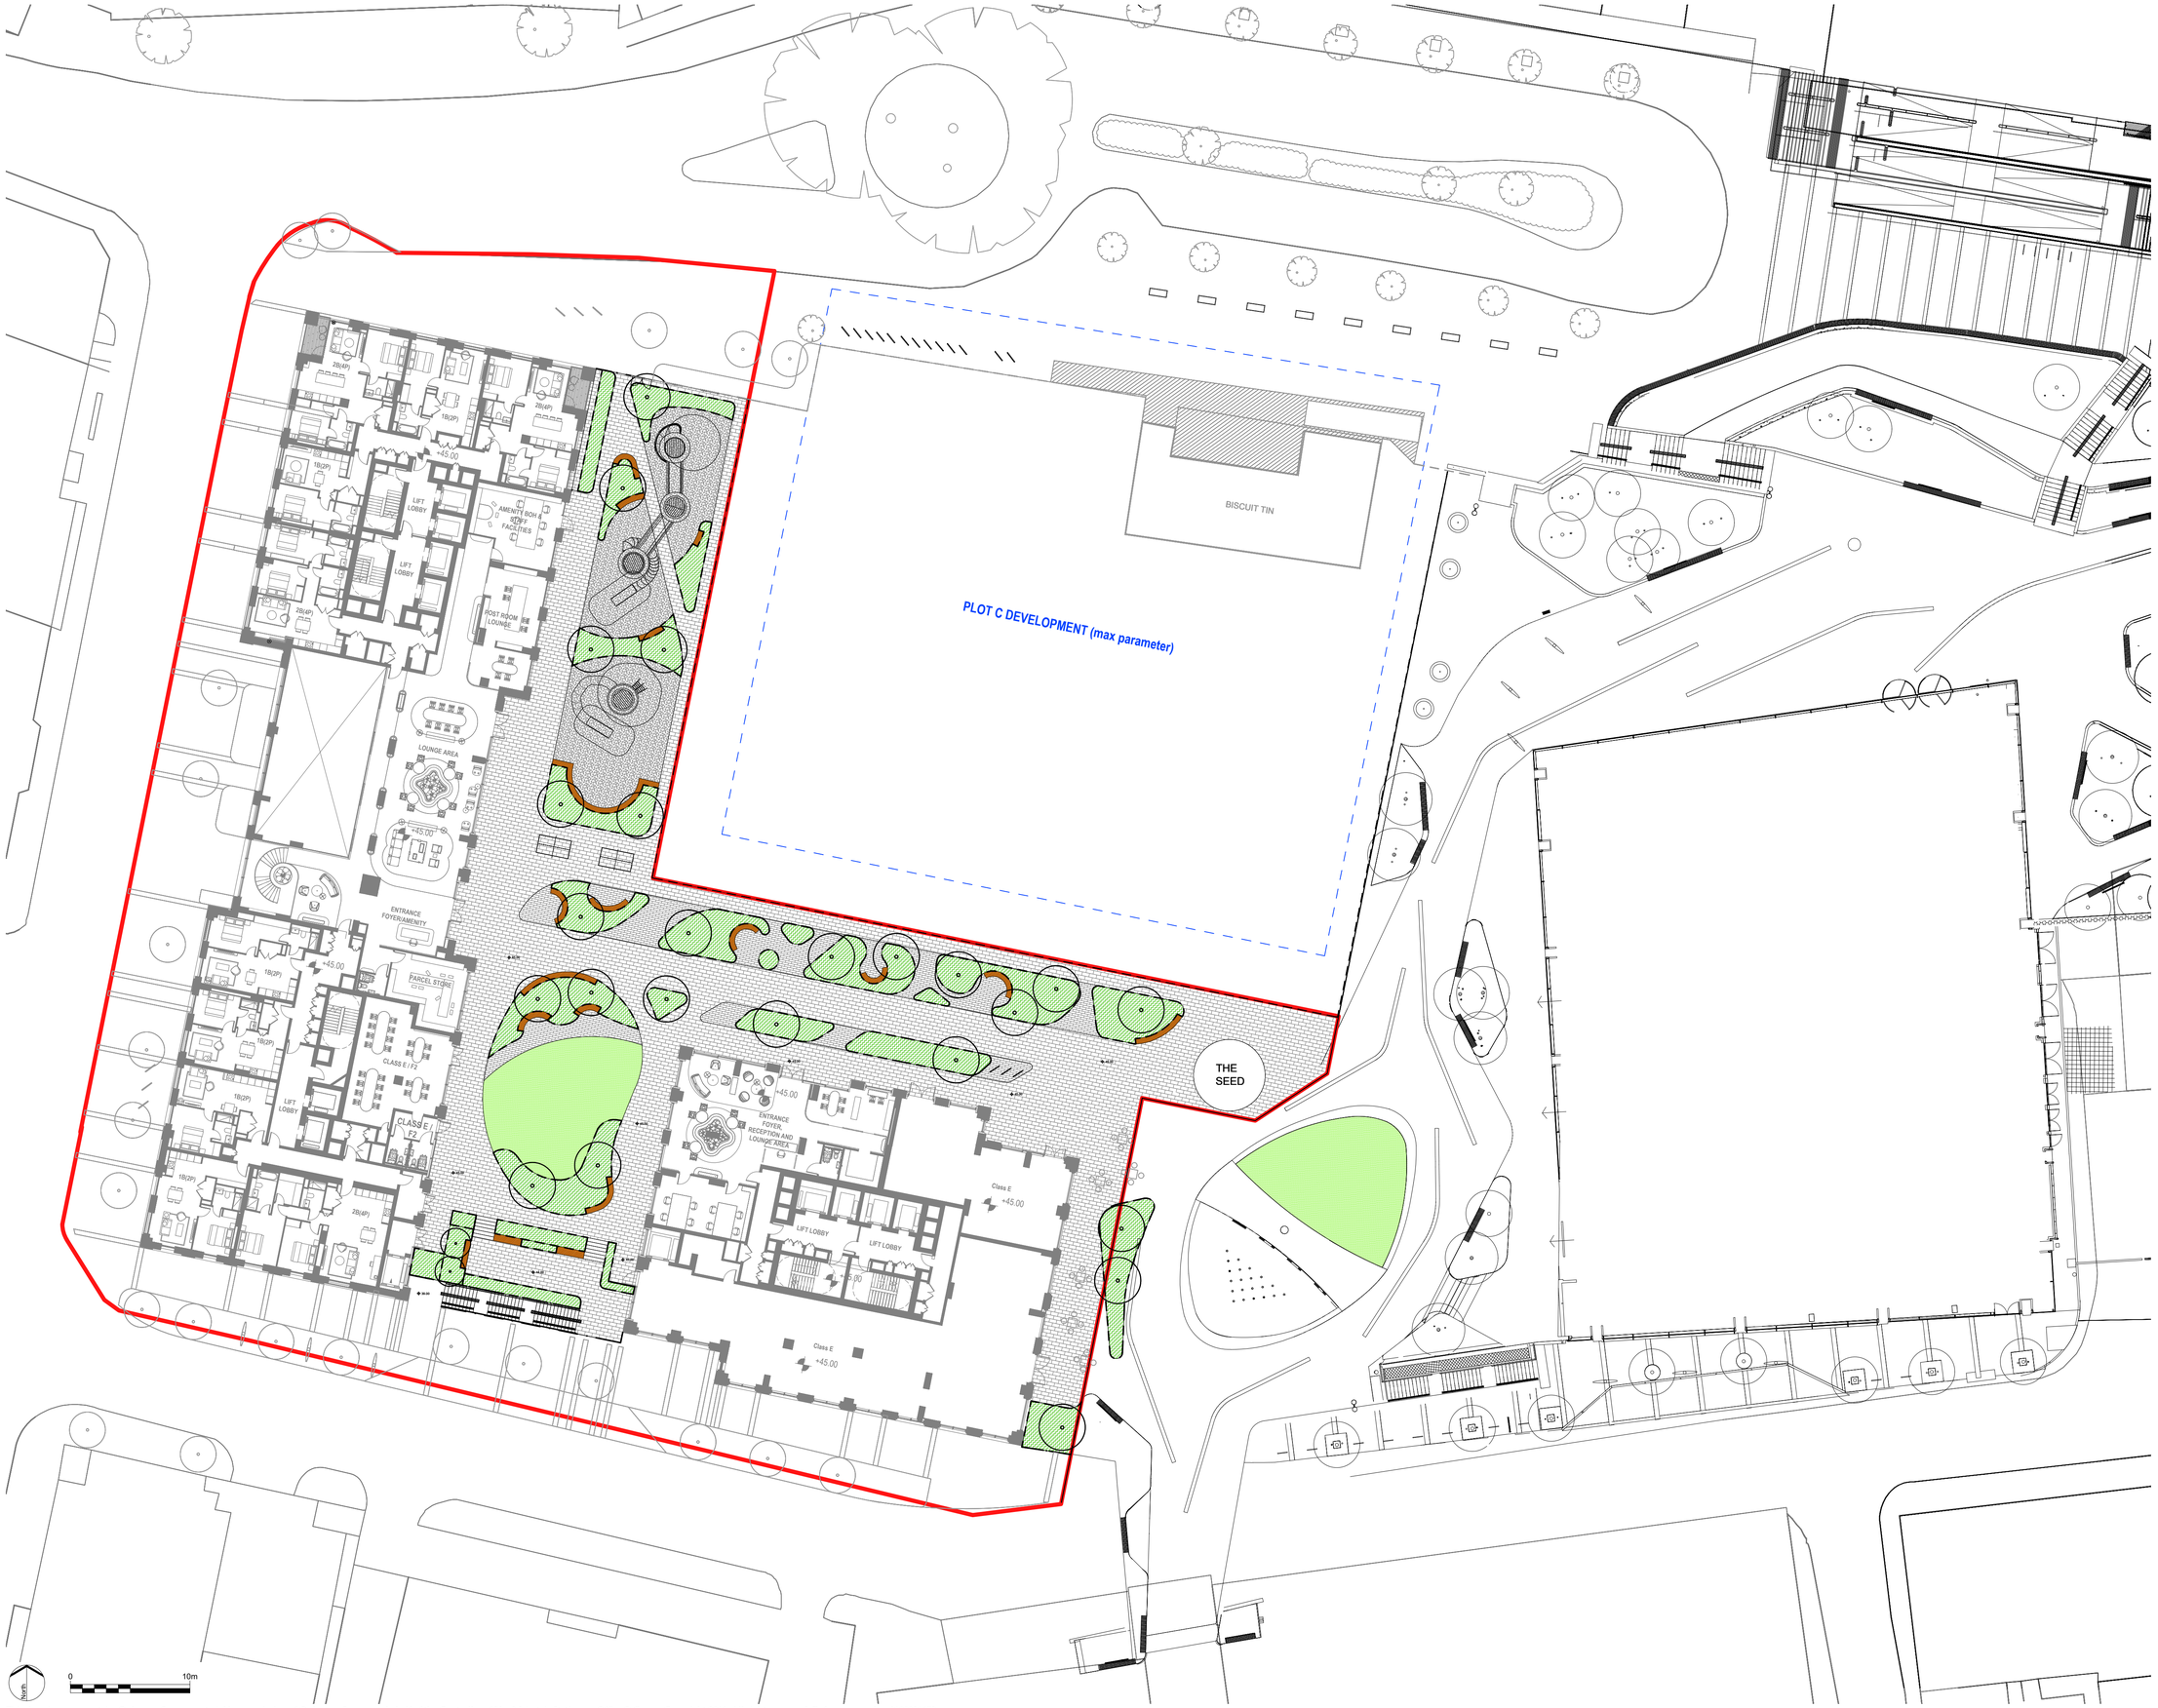

LEGEND

KEY

GENERAL

APPLICATION BOUNDARY

LEVELS

HARDWORKS

RECONSTITUTED FLAG PAVING 200MM X 600MM; OATMEAL, INDIAN AND LIGHT GRANITE COLOUR; TEXTURED FINISH; MODAL

PAVING TYPE 02 - RECONSTITUTED STONE SETTS,, 100MM X 300MM, LIGHT GRANITE COLOUR; SMOOTH FINISH.; MODAL

PLAYGROUND SAFETY SURFACE

FURNITURE

TIMBER BENCHES

PINGPONG TABLES

MOVABLE TABLE AND CHAIRS

PLAY ELEMENTS

EDGE TYPES

PLANTER EDGES

BALUSTRADE

SOFTWORKS

PROPOSED HERBACEOUS PLANTING

LAWN

PROPOSED TREES

NOTES
1. Information outside of red line boundary is shown for contextual purposes only and subject to a S278 agreement.
2. Proposed levels and drainage are shown indicatively for concept coordination. Refer to engineers' drawings for all levels, drainage, build ups and services.
3. Refer to Architect's drawings for balustrades and wall claddings.

GENERAL NOTES
1. Do not scale drawing.
2. This drawing must be read in conjunction with all consultants' relevant drawings and specifications.
3. All setting out, levels and dimensions and sequence of construction to be agreed on site prior to ordering/manufacturing of materials.

REV.	DESCRIPTION	APP.	DATE
P01	Highway planning comments	CI	20/07/26

LDĀDESIGN

PROJECT TITLE
STATION HILL PHASE 3

DRAWING TITLE
PODIUM LEVEL
GENERAL ARRANGEMENT

ISSUED BY	London	T: 020 7467 1470	
DATE	JULY 2026	DRAWN	YL
SCALE@A1	1:250	CHECKED	CI
STATUS	Draft	APPROVED	CI

DWG. NO SHP3-LDA-P3-ZZ-PL-L-100-102

No dimensions are to be scaled from this drawing.
All dimensions are to be checked on site.
Area measurements for indicative purposes only.

© LDA Design Consulting LLP. Quality Assured to BS EN ISO 9001 : 2000

Sources Ordnance Survey

This drawing may contain: Ordnance Survey material by permission of Ordnance Survey on behalf of the Controller of Her Majesty's Stationery Office © Crown Copyright 2011. All rights reserved. Reference number 0100031673.
OS Open data © Crown copyright and database right 2011 | Aerial Photography © Bing Maps