


Z:\10239_STATION_HILL_PHASE_3\TCDRAWINGS\0AS_20260123\SH3-LDA-P3-ZZ-PL-L-100-101.DWG

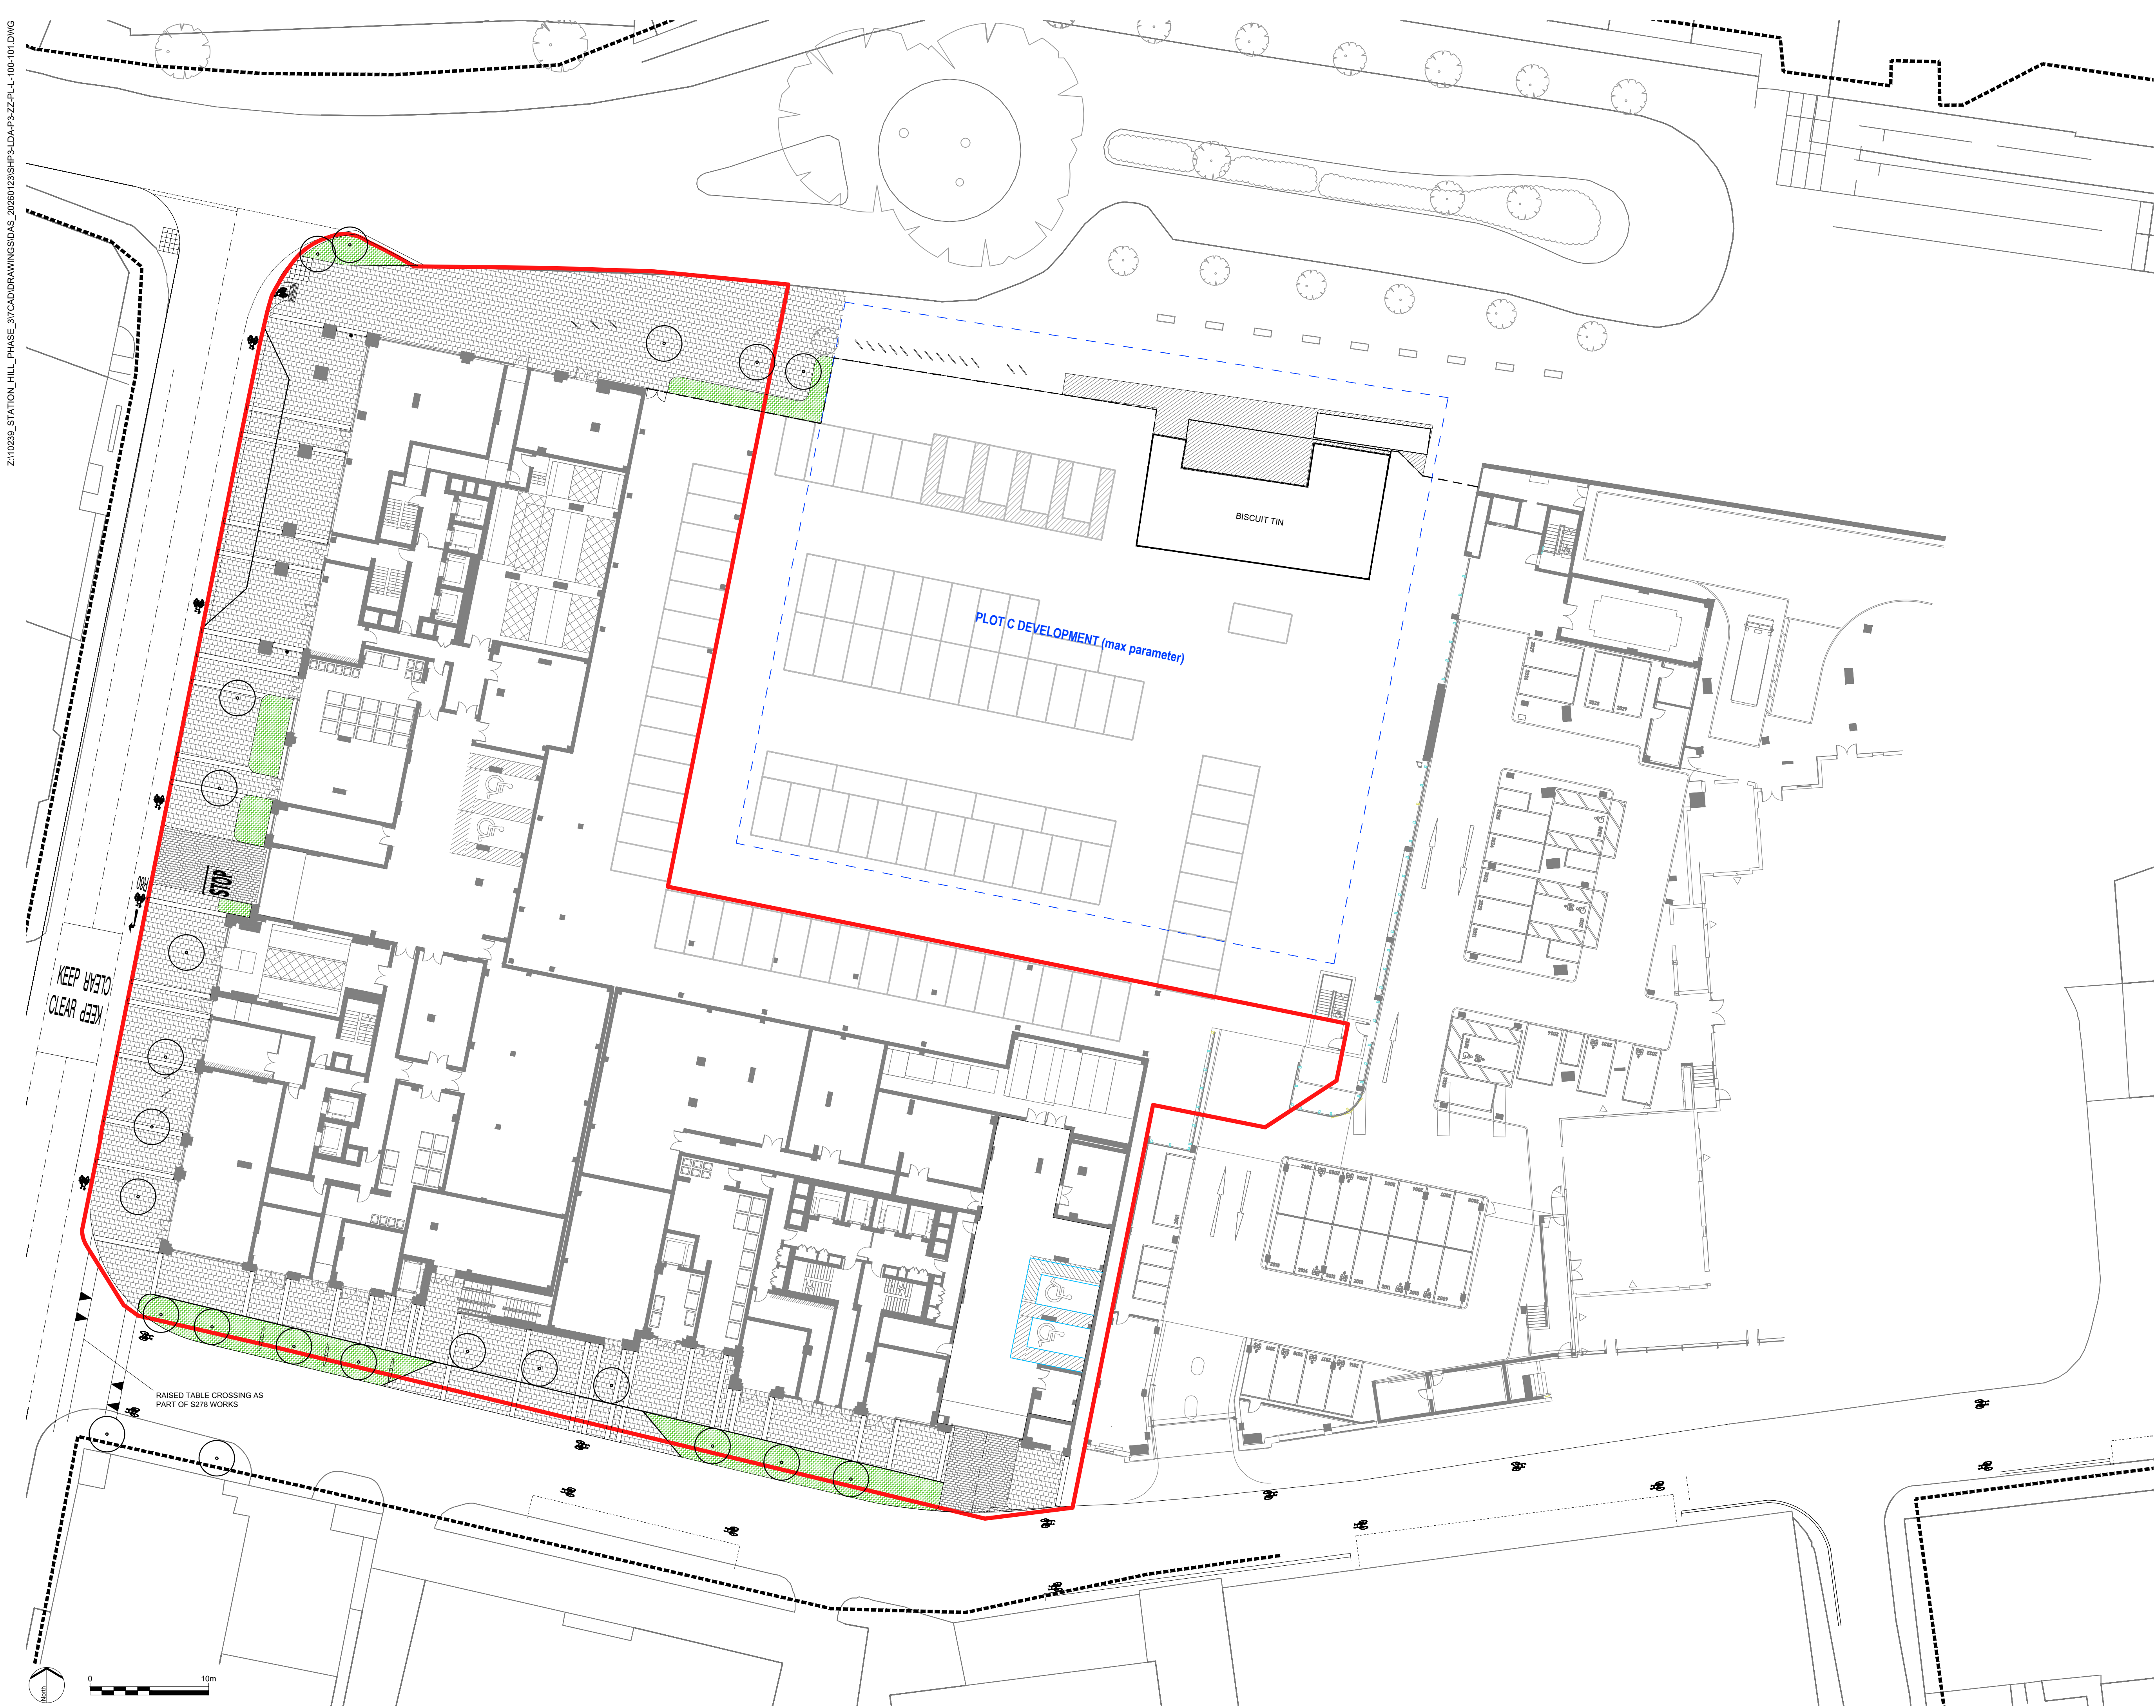

LEGEND

KEY

GENERAL

- APPLICATION BOUNDARY
- LEVELS

HARDWORKS

- PAVING TYPE 01: 200X400X80MM RECONSTITUTED STONE FLAG PAVING TO MATCH PHASE 2 GARRARD STREET
- PAVING TYPE 02: 400MM WIDE X 400MM LONG X 80MM RECONSTITUTED STONE FLAG PAVING BANDS TO MATCH PHASE 2 GARRARD STREET
- PAVING TYPE 03 - VEHICULAR BLOCK PAVING TO GARRARD STREET CROSS-OVERS: 100X200X100MM STONE OR CONCRETE SETT PAVING, HERRINGBONE BOND

FURNITURE

- STAINLESS STEEL SHEFFIELD CYCLE RACKS
- WIND BAFFLES ON GARRARD STREET SOUTH OF BUILDING B TO MATCH THOSE ON GARRARD ST SOUTH OF ONE STATION HILL
- 200MM DIAMETER BOLLARD

SOFTWARES

- PROPOSED HERBACEOUS PLANTING
- PROPOSED TREES

- NOTES
- Information outside of red line boundary is shown for contextual purposes only and subject to a S278 agreement.
 - Proposed levels and drainage are shown indicatively for concept coordination. Refer to engineers' drawings for all levels, drainage, build ups and services.
 - Refer to Architect's drawings for balustrades and wall claddings.

- GENERAL NOTES
- Do not scale drawing.
 - This drawing must be read in conjunction with all consultants' relevant drawings and specifications.
 - All setting out, levels and dimensions and sequence of construction to be agreed on site prior to ordering/manufacturing of materials.

P01	Highway planning comments	CI	22/07/26
REV.	DESCRIPTION	APP.	DATE

LD A DESIGN

PROJECT TITLE
STATION HILL PHASE 3

DRAWING TITLE
STREET LEVEL
GENERAL ARRANGEMENT

ISSUED BY	London	T: 020 7467 1470
DATE	JULY 2026	DRAWN YL
SCALE@A1	1:250	CHECKED CI
STATUS	Draft	APPROVED CI

DWG. NO SHP3-LDA-P3-ZZ-PL-L-100-101

No dimensions are to be scaled from this drawing.
All dimensions are to be checked on site.
Area measurements for indicative purposes only.

© LDA Design Consulting LLP. Quality Assured to BS EN ISO 9001:2000
Sources Ordnance Survey