


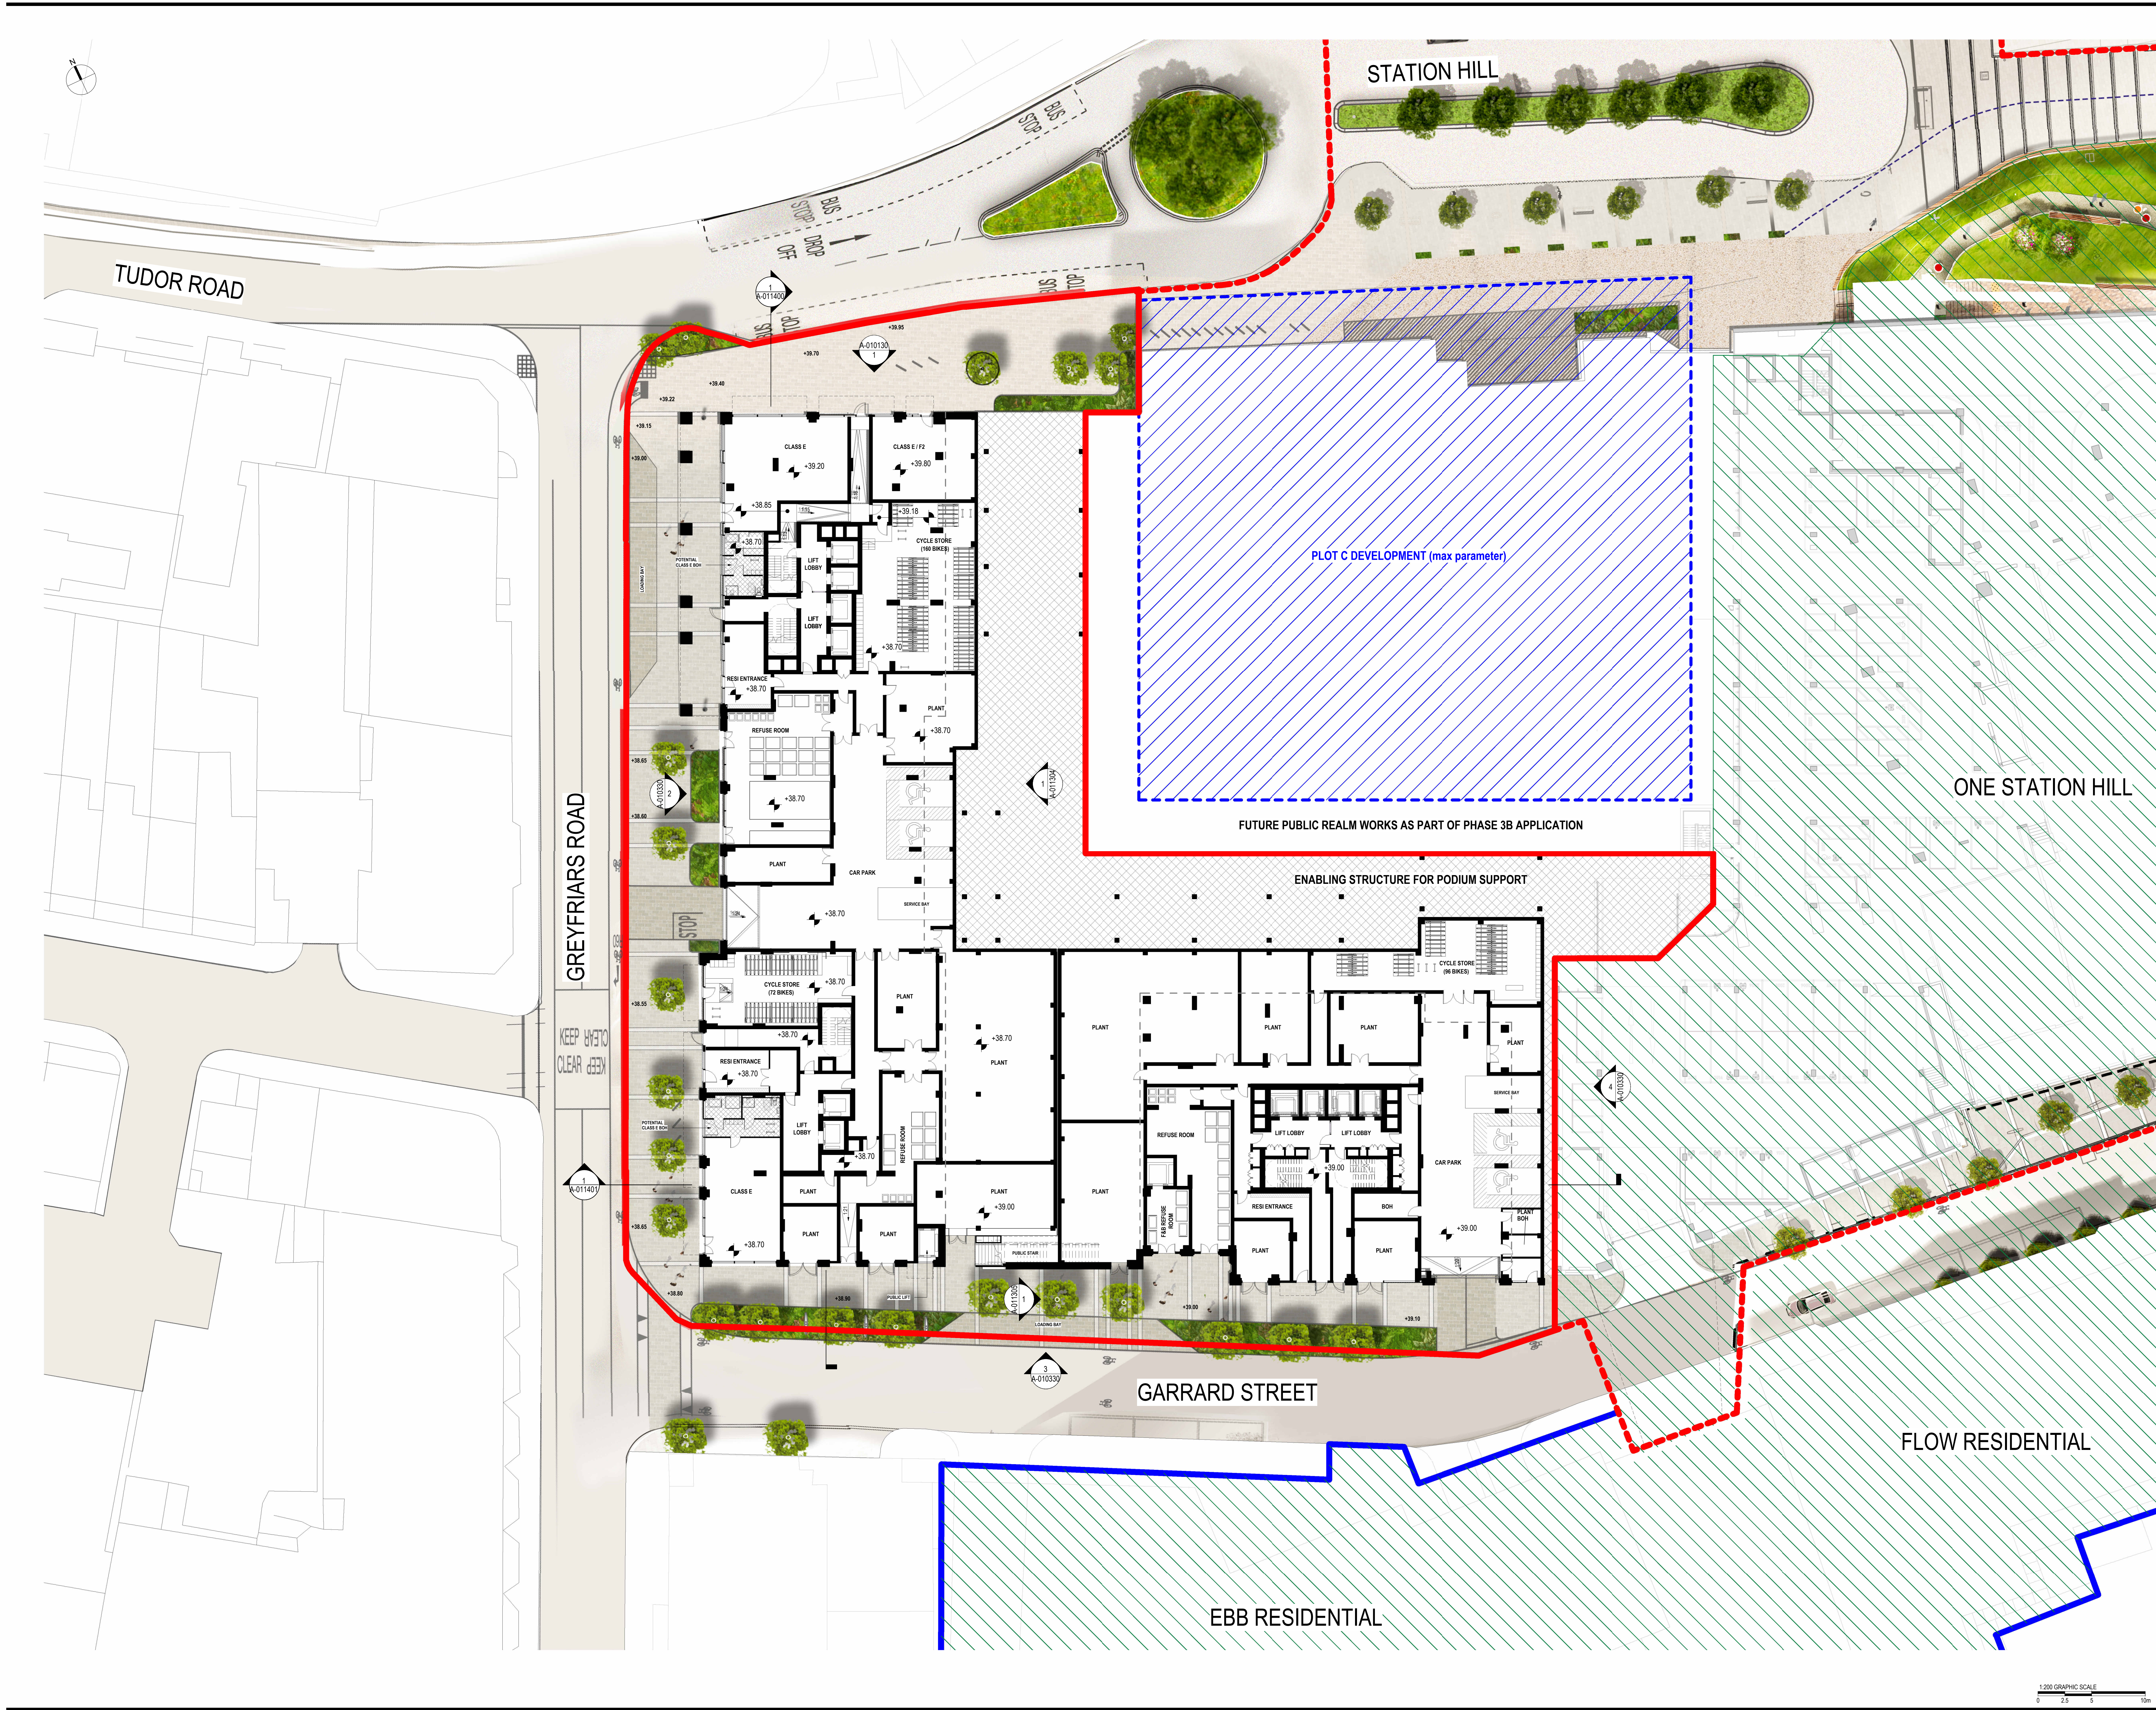

Notes:
Do not scale from drawings. All discrepancies to be reported to
Gensler architect immediately.
All dimensions to be verified by contractor on site prior to any works

Key Legend

- Boundary of Reserved Matters Application
- Boundary of hybrid planning permission 192032
- Ownership Boundary - South Site
- Development works approved and built in accordance with Phase 1 and Phase 2
- Plot C Max Parameter secured in outline (Ref: 192032). Subject to future Reserved Matters Application
- Proposed use of area beneath podium to be subject to Phase 3B application

P10	04.08.26	New landscape incorporated	AM	EF
P09	15.07.26	Generator external door swing amended	AM	EF
P08	14.07.26	External door swing amended	AM	EF
P07	29.05.26	Potential Class E BOH locations added	AM	EF
P06	13.03.26	Issued for Planning	AM	EF
P05	04.03.26	Final Review for Planning	DU	EF
P04	20.02.26	Draft Issue for Planning	AM	EF
P03	06.02.26	Draft Issue for Planning	MF	EF
P02	30.01.26	Draft Issue for Planning	MF	EF
P01	23.01.26	Draft Issue for Planning	MF	EF
rev	date	revision note	drawn	checked

Gensler


Moretown
London
E1W 1YV
England
United Kingdom

client

Lincoln mjt

Applicant:
SH Reading Master LLP
Charter Place
23-27 Seaton Place
Jersey

key plan

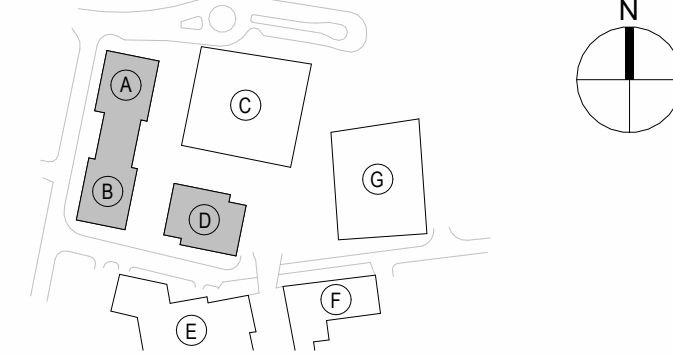

category
1 GENERAL ARRANGEMENT

title
010000-019999 PLANS TOWN PLANNING
PROPOSED GA PLAN - LEVEL P2

project
Station Hill, phase 3A
(Plots A,B and D)

project number 08.8531.000	drawn MF	checked EF
scale 1:200@A0	date of first issue 23.01.2026	status 50
project code SHP3 - GEN - XX - P2 - D - A-011208	discipline P10	number

© Gensler 2025
All rights reserved, including but not limited to The Copyright, Design and Patents Act 1988