
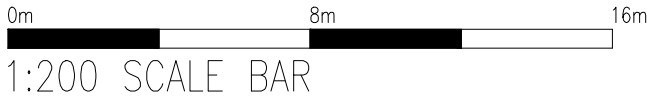


KEY

- ASPHALT
- LANDSCAPING
- CONCRETE PAVING SLABS
- BUILDING
- CONCRETE
- UNDERGROUND CABLE ROUTE
- DC150

 HVC150 CHARGER AND BOLLARDS
- AC

 AC CHARGER AND BOLLARDS

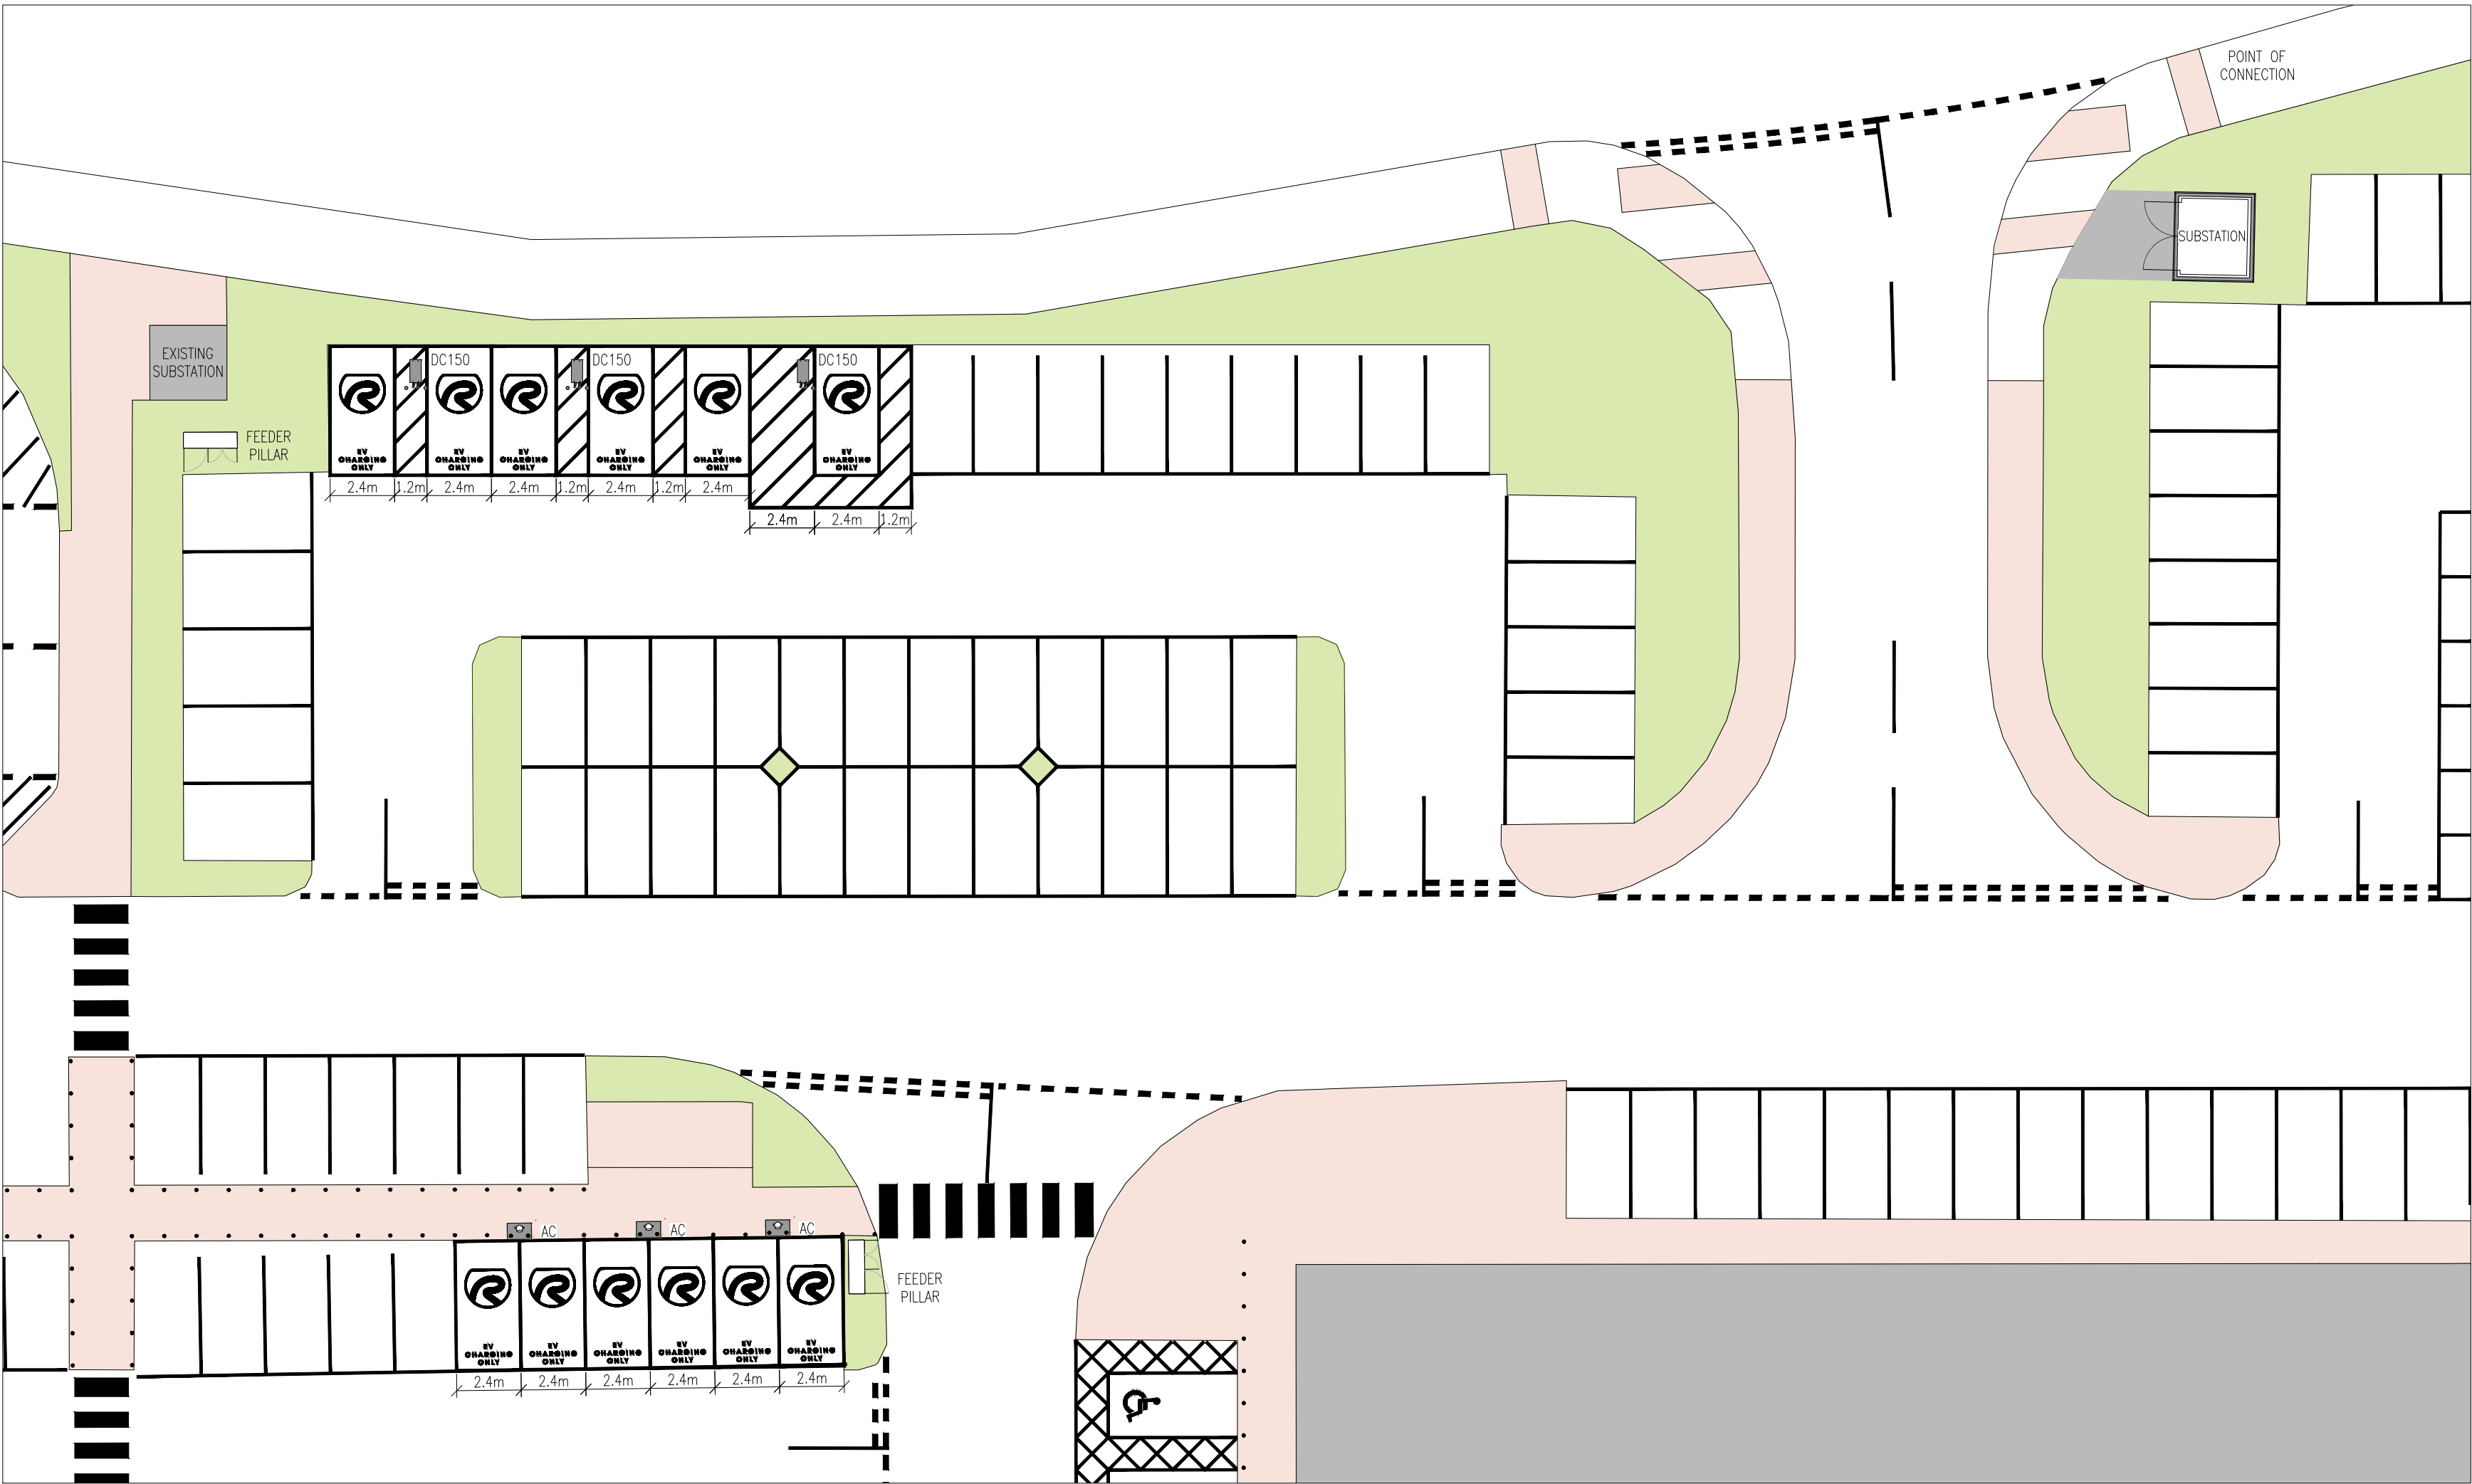

REV	DESCRIPTION		REV BY	APP	DATE
E	SUBSTATION ROTATED		KP	JW	19.06.26
ADDRESS READING GATEWAY, GATEWAY PROCTOR END SOUTH, READING RG2 0GG		PROJECT NAME	RAW CHARGING RAW CHARGING NETWORK LTD 43 PALACE STREET LONDON SW1E 5HL		
		READING GATEWAY			
		DRAWING TITLE			
		PROPOSED DETAIL PLAN			
		DRAWING NO			
		D210164 139 03			
		DRAWN BY			
		KP			
		SCALE (@ A2)			
		1 TO 200			
		REV			
		E			