


REVISIONS		
P01	Updated to Coordination	05/07/05
P02	Updated to Comments	10/07/05
P03	Updated following Meeting	10/07/05
P04	Building Control Form	28/07/05
P05	General Updates to Notes	04/08/05
P06	Updates to Services	23/08/05
P07	Updated Start Shower	27/08/05
P08	Updated Plant Room	24/09/05
P10	Updated to Show Movement Jans	01/10/05
P11	Updated to Construction	17/10/05
C01	Construction Issue	05/11/05
C02	Updated to RCH-HA Form	14/11/05
C03	Turning Door in Sensory Room	31/12/05
C04	Updates to Blocky and Main Counter	14/01/06
C05	Updates to Louvers	23/04/06
C06	Updated to Show Drama Poster	03/04/06
C07	Updated to New Meeting Room	15/04/06
C08	SVP/SS Access Panels Show	21/05/06
C09	Hotel Lounge, Wall Plots, Ceiling Channel	15/06/06
C10	Revised G4 plan, change gutter to lantern	26/11/06
C11	Updated to plans, design gutter to lantern	08/12/06
C12	Updated to new Meeting Room	20/01/07
C13	Cycle Store dimensions	27/01/07
C14	Glaze bin added	19/08/07

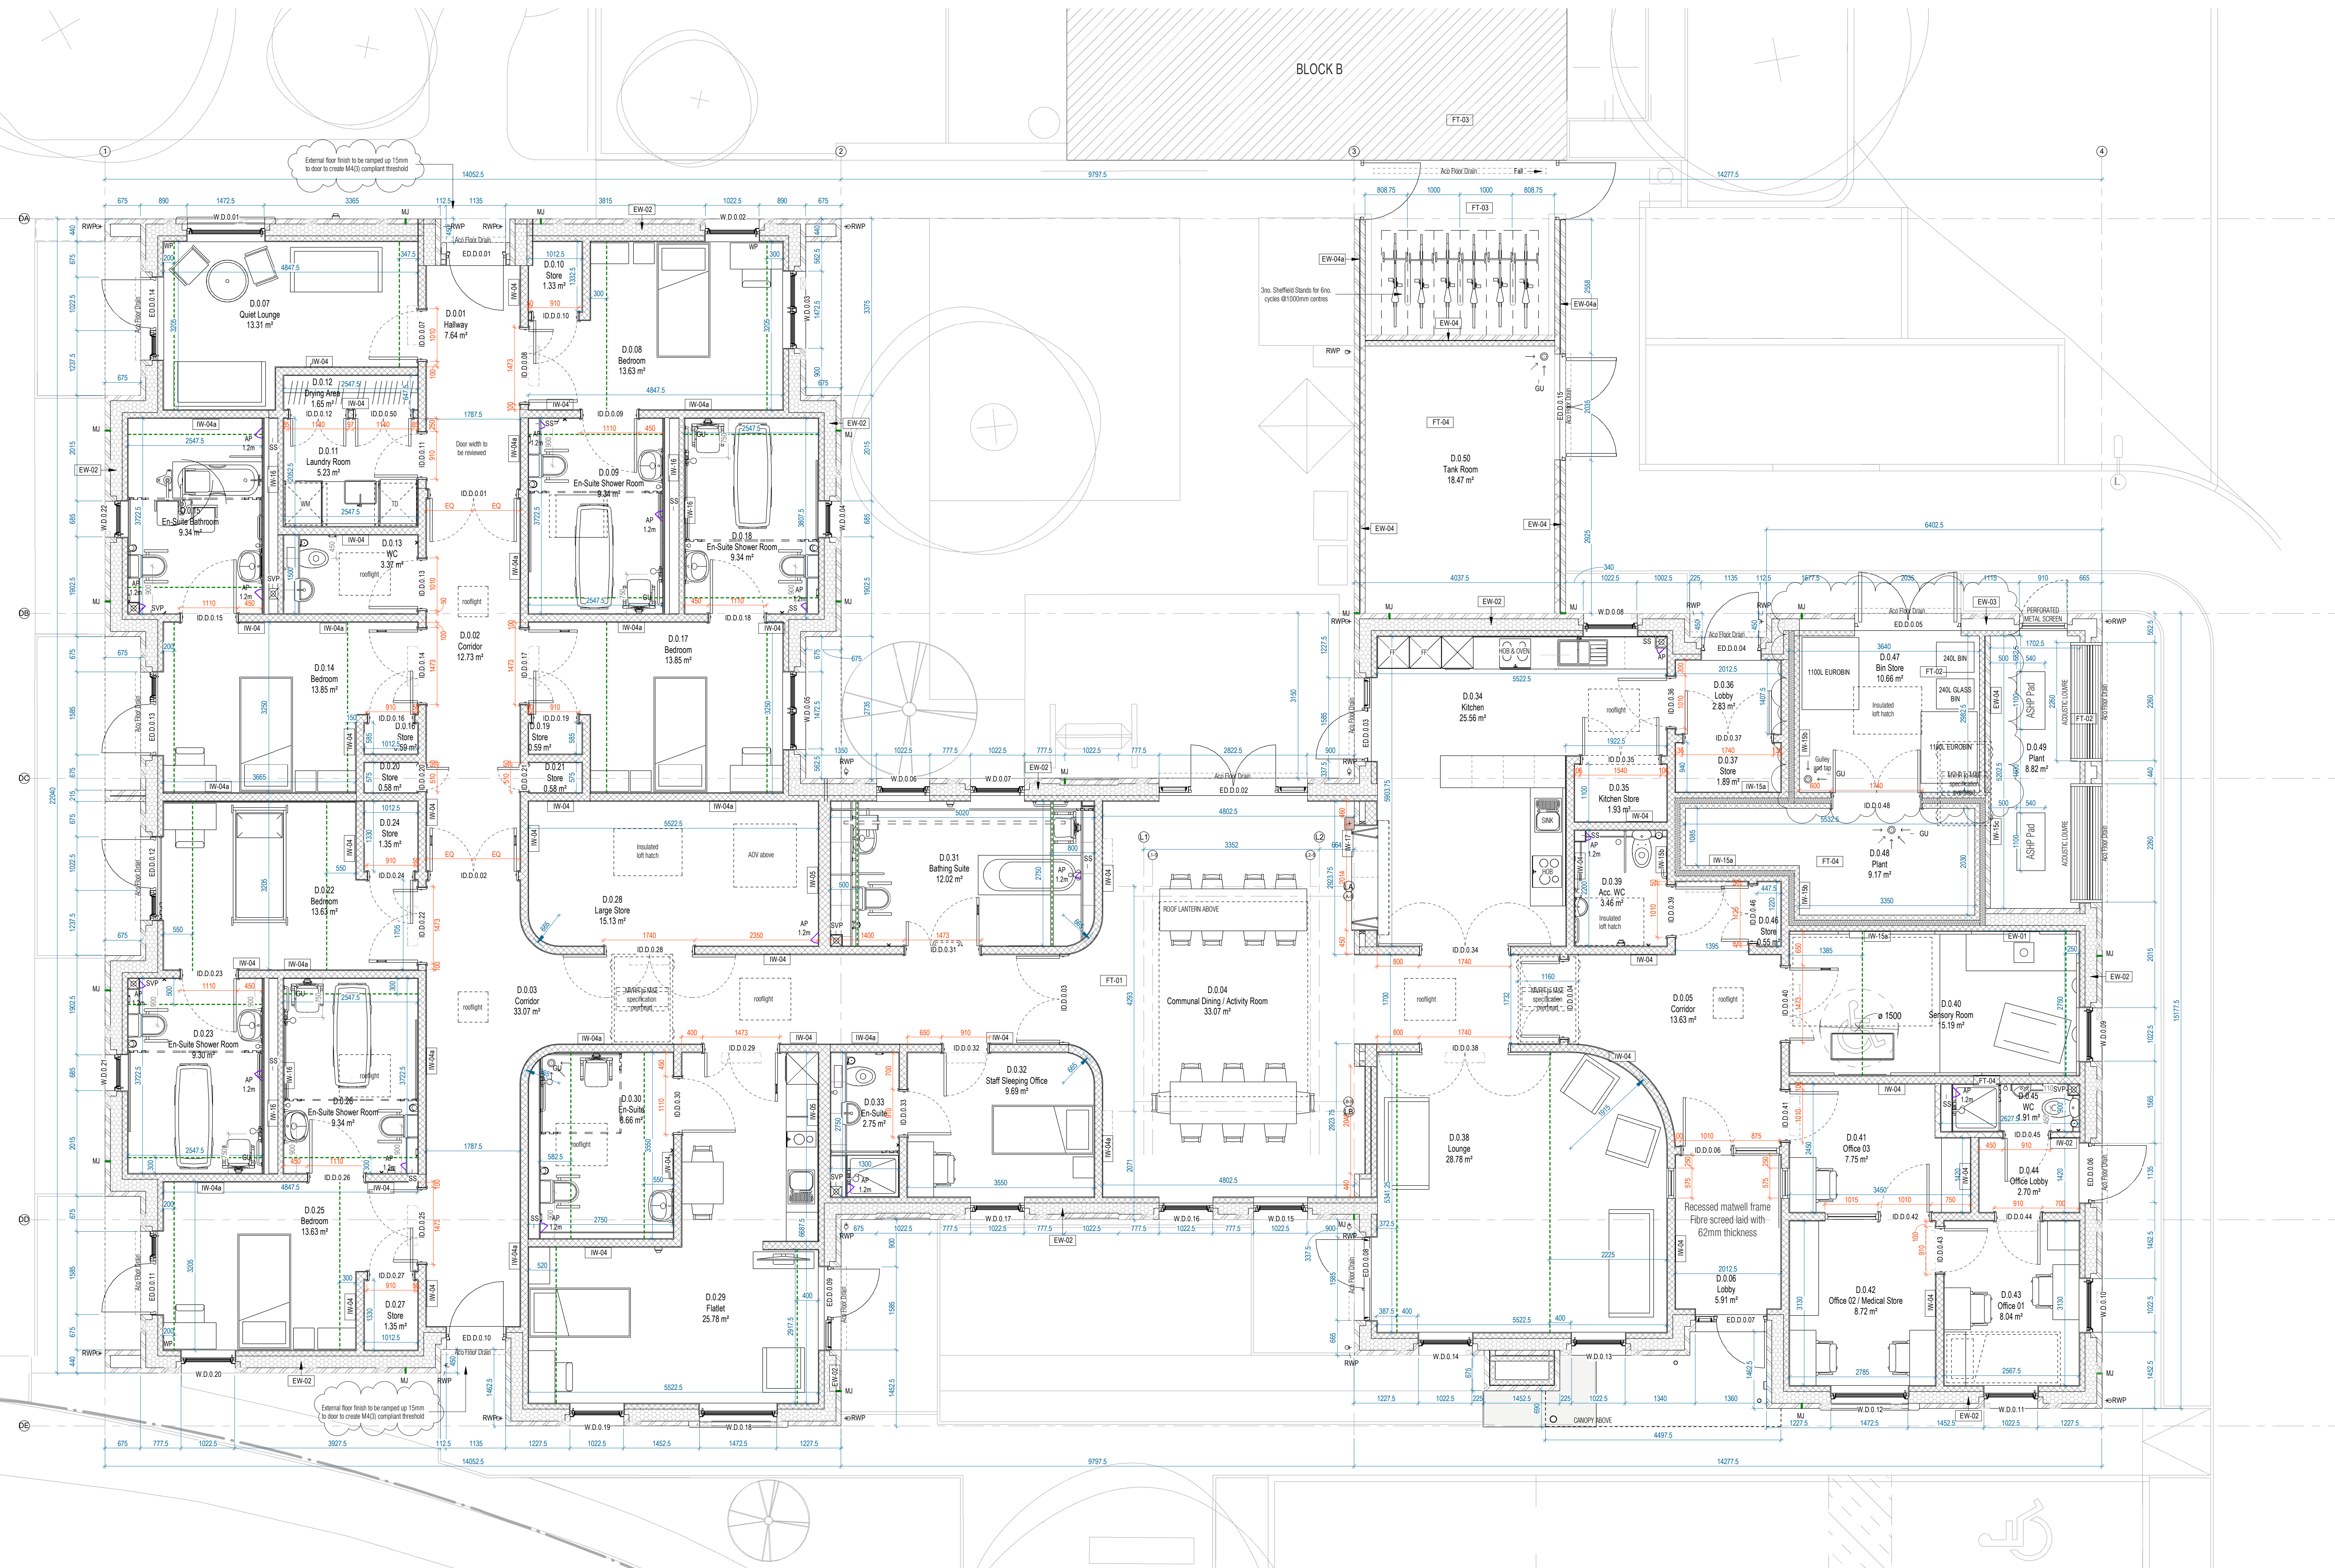


CONSTRUCTION ISSUE
DESIGN INFORMATION SUBJECT TO CHANGE
FOLLOWING BUILDING CONTROL AND WARRANTY
PROVIDER REVIEW AND APPROVAL.

Locations for ceiling hoist tracks. MS2 ceiling hoist to specialist design. Blockwork walls to accommodate loading and service ducting to co-ordinated with hoist tracks

RIBA STAGE 5 : CONSTRUCTION

THIS DRAWING IS AT CONSTRUCTION STATUS INCLUDING ALL ELEMENTS OUTSTANDING SUB-CONTRACTOR DESIGN AND COORDINATION. ITEMS OF SPECIALIST SUB-CONTRACTOR DESIGN ARE SHOWN INDICATIVELY FOR DESIGN COORDINATION PURPOSES ONLY. THIS DRAWING IS THE PROPERTY OF THE FIRE ENGINEER, ARCHITECTURAL PARTY WALL SURVEYOR, AND BUILDING AGENCIES. ELEMENTS OF SPECIALIST SUB-CONTRACTOR DESIGN ARE SHOWN INDICATIVELY FOR DESIGN INTENT PURPOSES ONLY. THIS DRAWING SHOULD BE USED IN CONJUNCTION WITH ALL RELEVANT CONSULTANT DRAWINGS AND SPECIFICATIONS. DO NOT SCALE FROM THIS DRAWING. ALL DIMENSIONS ARE CHECKED ON SITE PRIOR TO CONSTRUCTION AND FABRICATION. ANY DISCREPANCY IN THE INFORMATION SHOULD BE REPORTED TO THE ARCHITECT. ALL WORK AND MATERIALS TO BE IN ACCORDANCE WITH CURRENT APPLICABLE STANDARDS. THIS DRAWING DOES NOT IMPLY CONFIRMATION OF THE FOUNDATIONS OR TITLE. ALL AREAS ARE APPROXIMATE AND ARE SUBJECT TO CONSTRUCTION TOLERANCES.

INFORMATION CONTAINED IN THIS DRAWING IS THE SOLE COPYRIGHT OF META ARCHITECTS LTD AND IS NOT TO BE REPRODUCED WITHOUT PERMISSION. ON SCALE, REFER TO FIGURED DIMENSIONS ONLY.

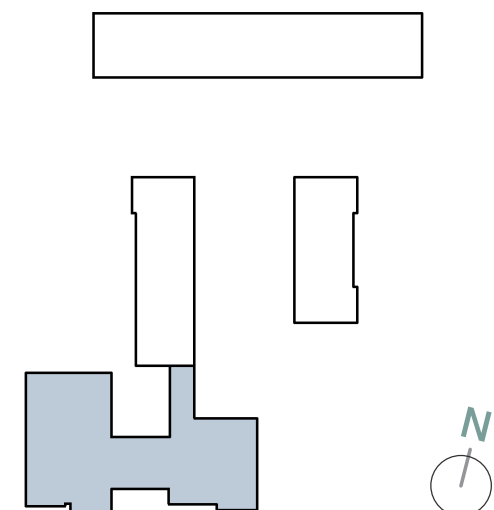

METASHAPI
ARCHITECTS

SUBJECT

ETHYST LANE READING

LOCK D GROUND FLOOR PROPOSED

FILE	DATE
50 @ A0	10/06/24

ASHAPE REF	DRAWN	REVIEW
24-017	RS	AG

DOCUMENT NUMBER: [REDACTED]

4017-MET-ZD-00-DG-A-24

DOCUMENT PURPOSE	SUITABILITY	REVIEW
------------------	-------------	--------

INSTRUCTION **S4**

Block D Ground Floor Plan

