


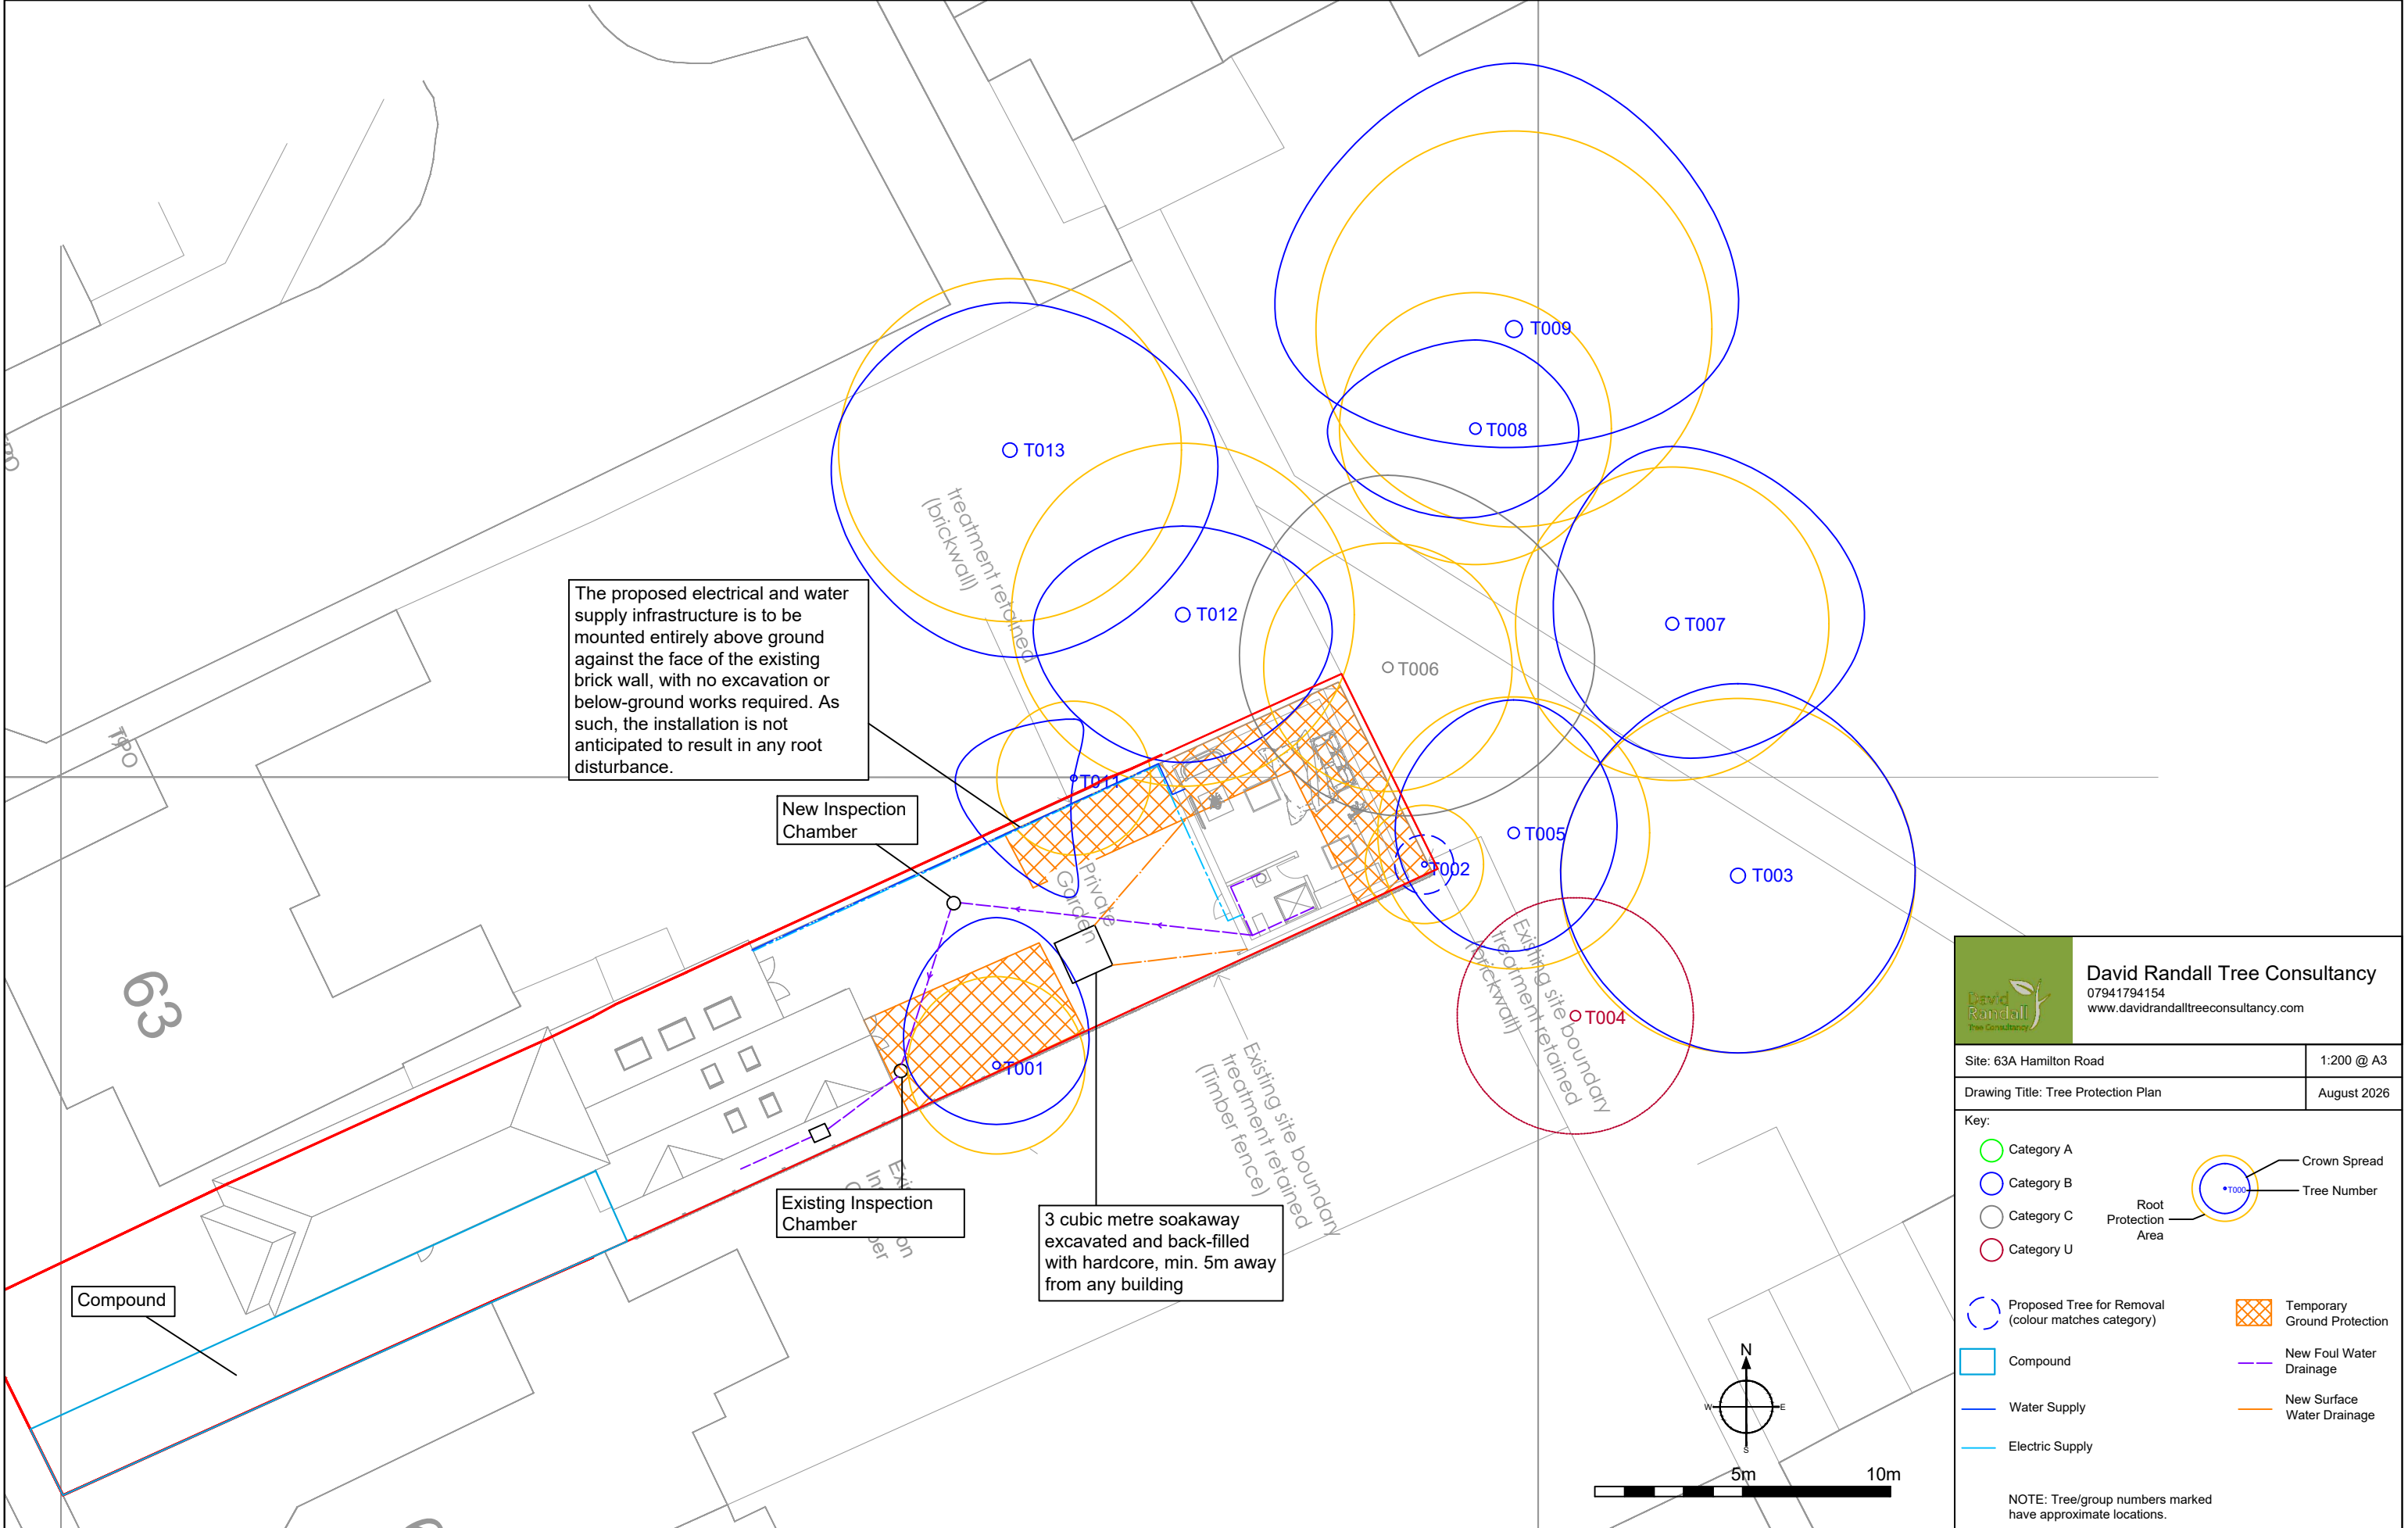

The proposed electrical and water supply infrastructure is to be mounted entirely above ground against the face of the existing brick wall, with no excavation or below-ground works required. As such, the installation is not anticipated to result in any root disturbance.

New Inspection Chamber

Existing Inspection Chamber

3 cubic metre soakaway excavated and back-filled with hardcore, min. 5m away from any building

Compound




David Randall Tree Consultancy

07941794154

www.davidrandalltreeconsultancy.com

Site: 63A Hamilton Road	1:200 @ A3
Drawing Title: Tree Protection Plan	August 2026

Key:

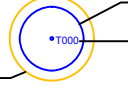- Category A - Category B - Category C - Category U	 - Crown Spread - Tree Number - Root Protection Area
- Proposed Tree for Removal (colour matches category) - Compound - Water Supply - Electric Supply	- Temporary Ground Protection - New Foul Water Drainage - New Surface Water Drainage

NOTE: Tree/group numbers marked have approximate locations.