


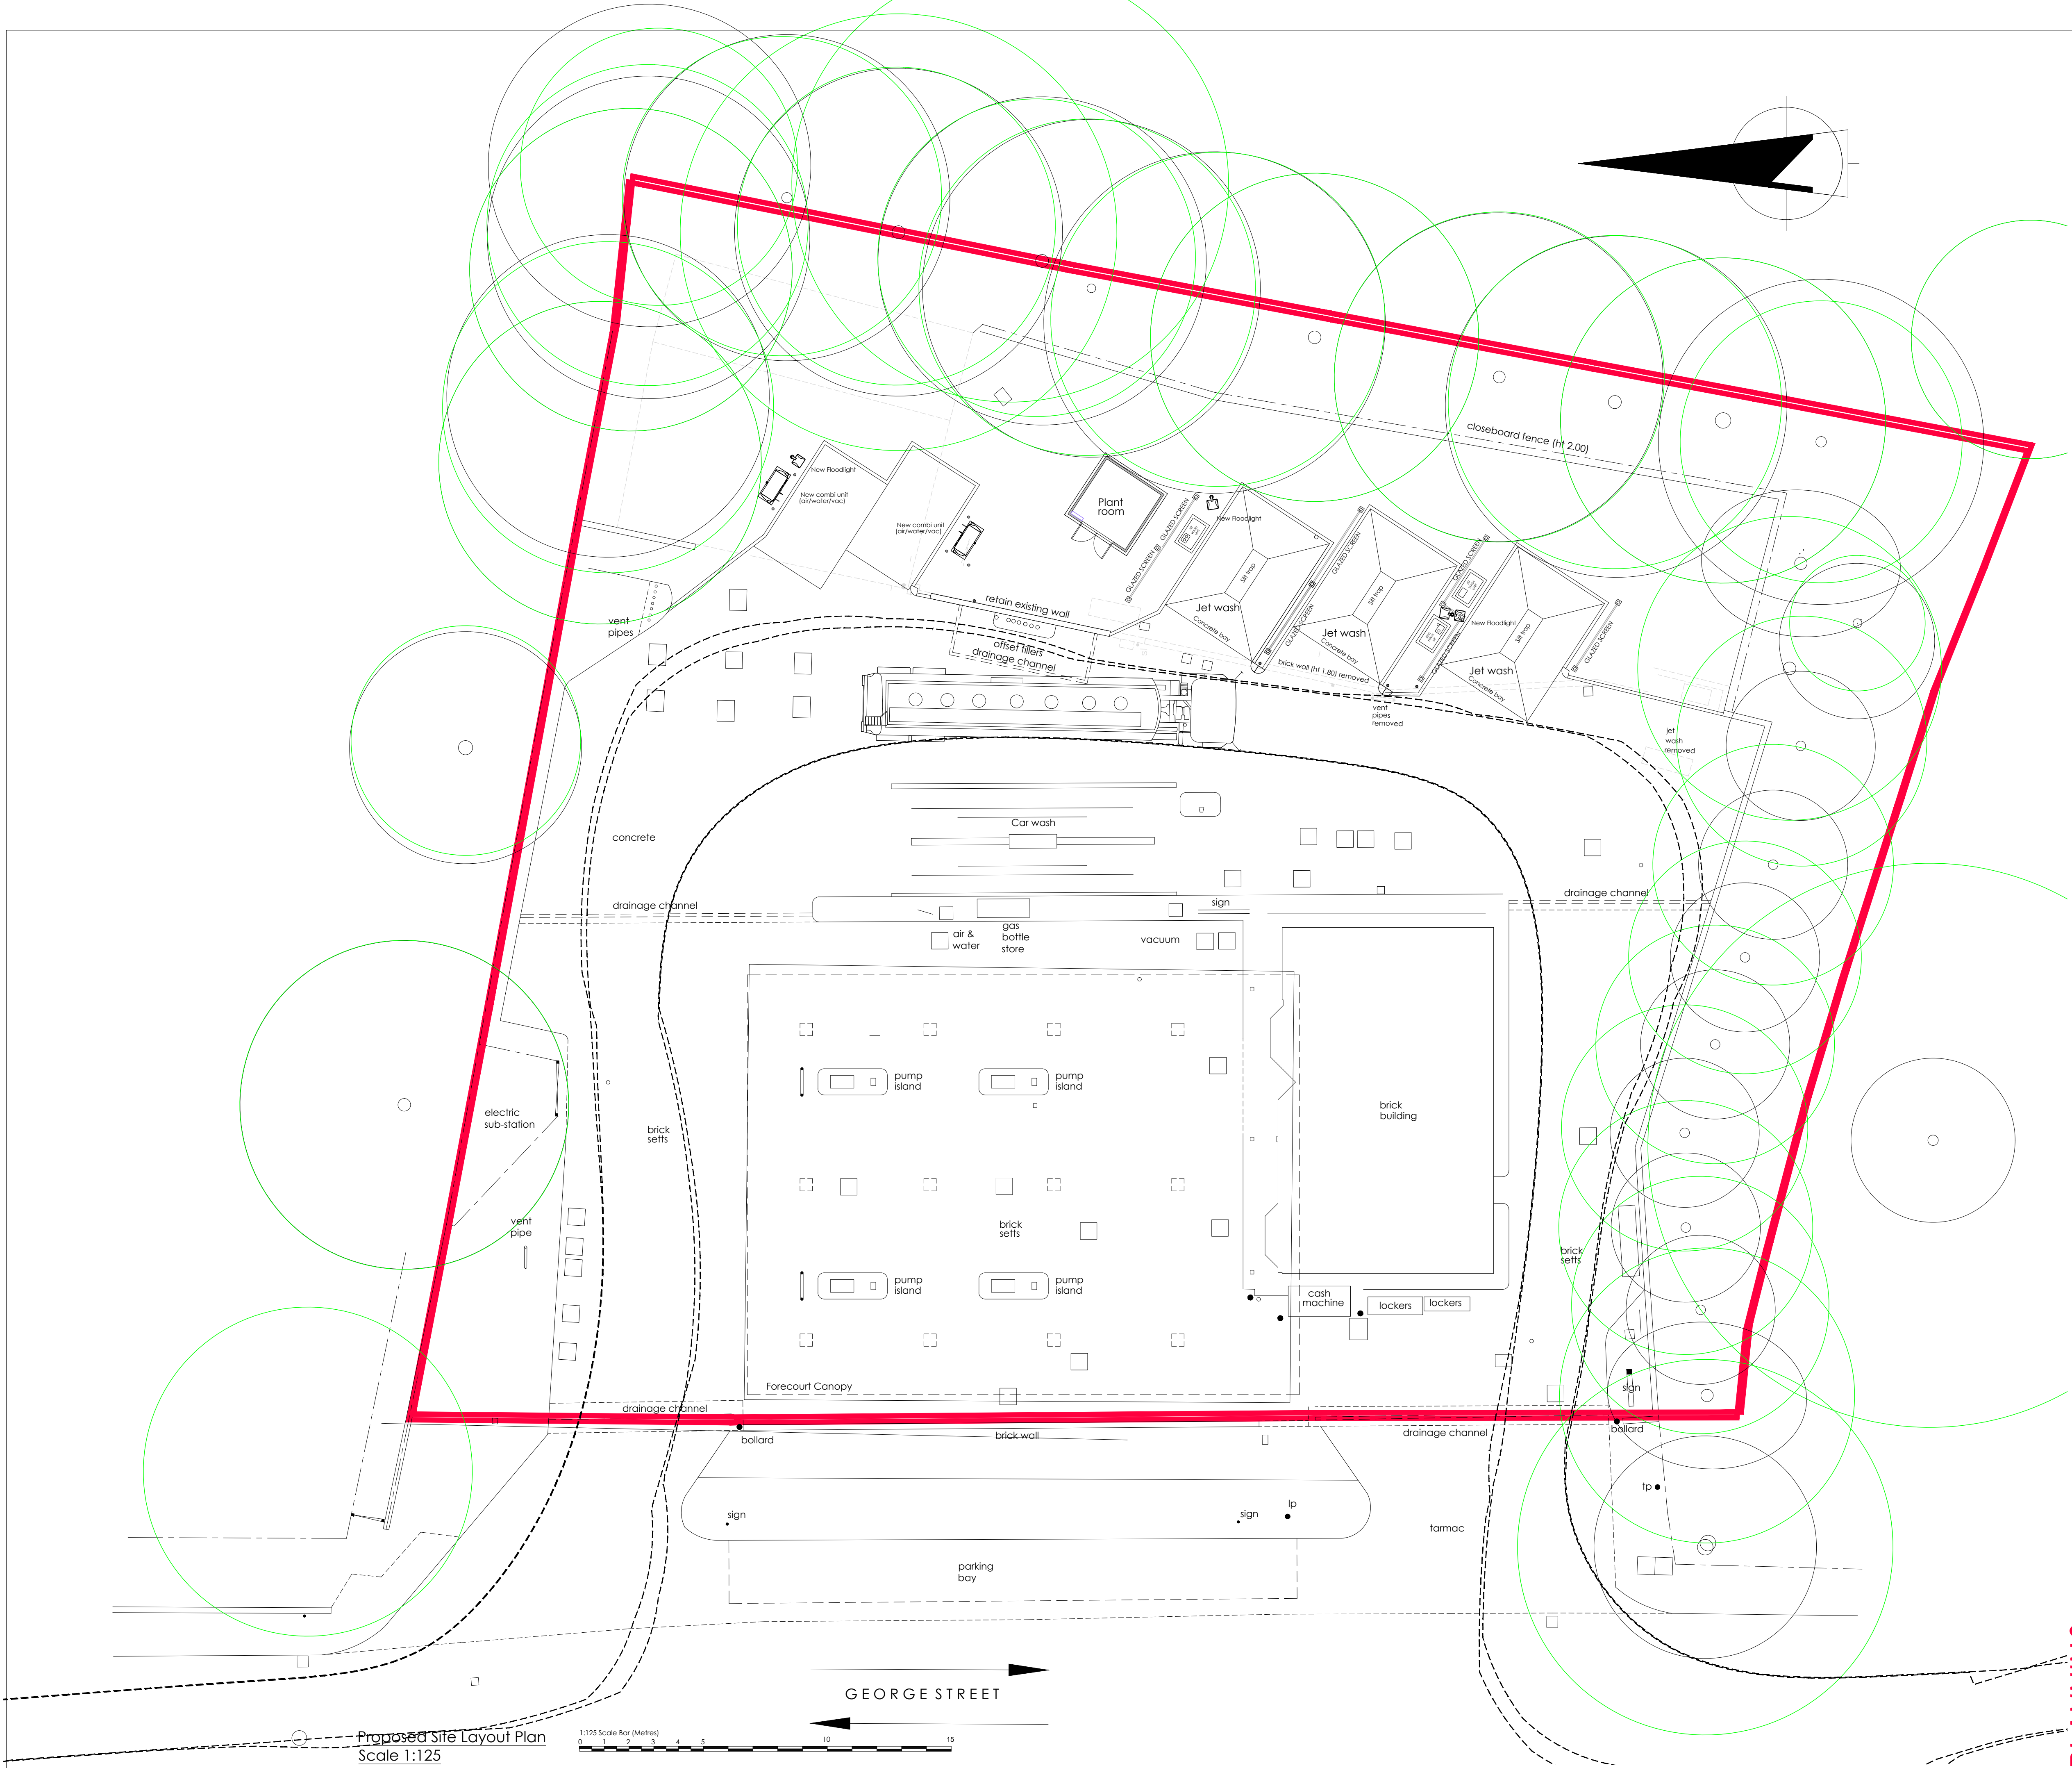

rev	20/07/26	GY	Drawing created.
date		by	description
CLIENT			
10 Bricket Road St Albans Hertfordshire, AL1 3JX			
PROJECT LOCATION			
Thames Valley Service Station George Street, Caversham, Berkshire, RG4 8DH			
DRAWING			
Proposed Site Layout Plan			
F FROWSBURY Projects			
Frowsbury Projects Limited Office 3, Stronsay Business Centre Tilford Road, Hindhead, GU26 6UG Email: enquires@frowsbury.com			
© This drawing is the copyright of FROWSBURY PROJECTS Ltd.			
Date:	July 2026	Draw By:	GYK
Scale:	1:125 @A1	Dwg No:	TH-VAL-FPS-MFG-708-PLG-102
			Rev: ~

PLANNING