


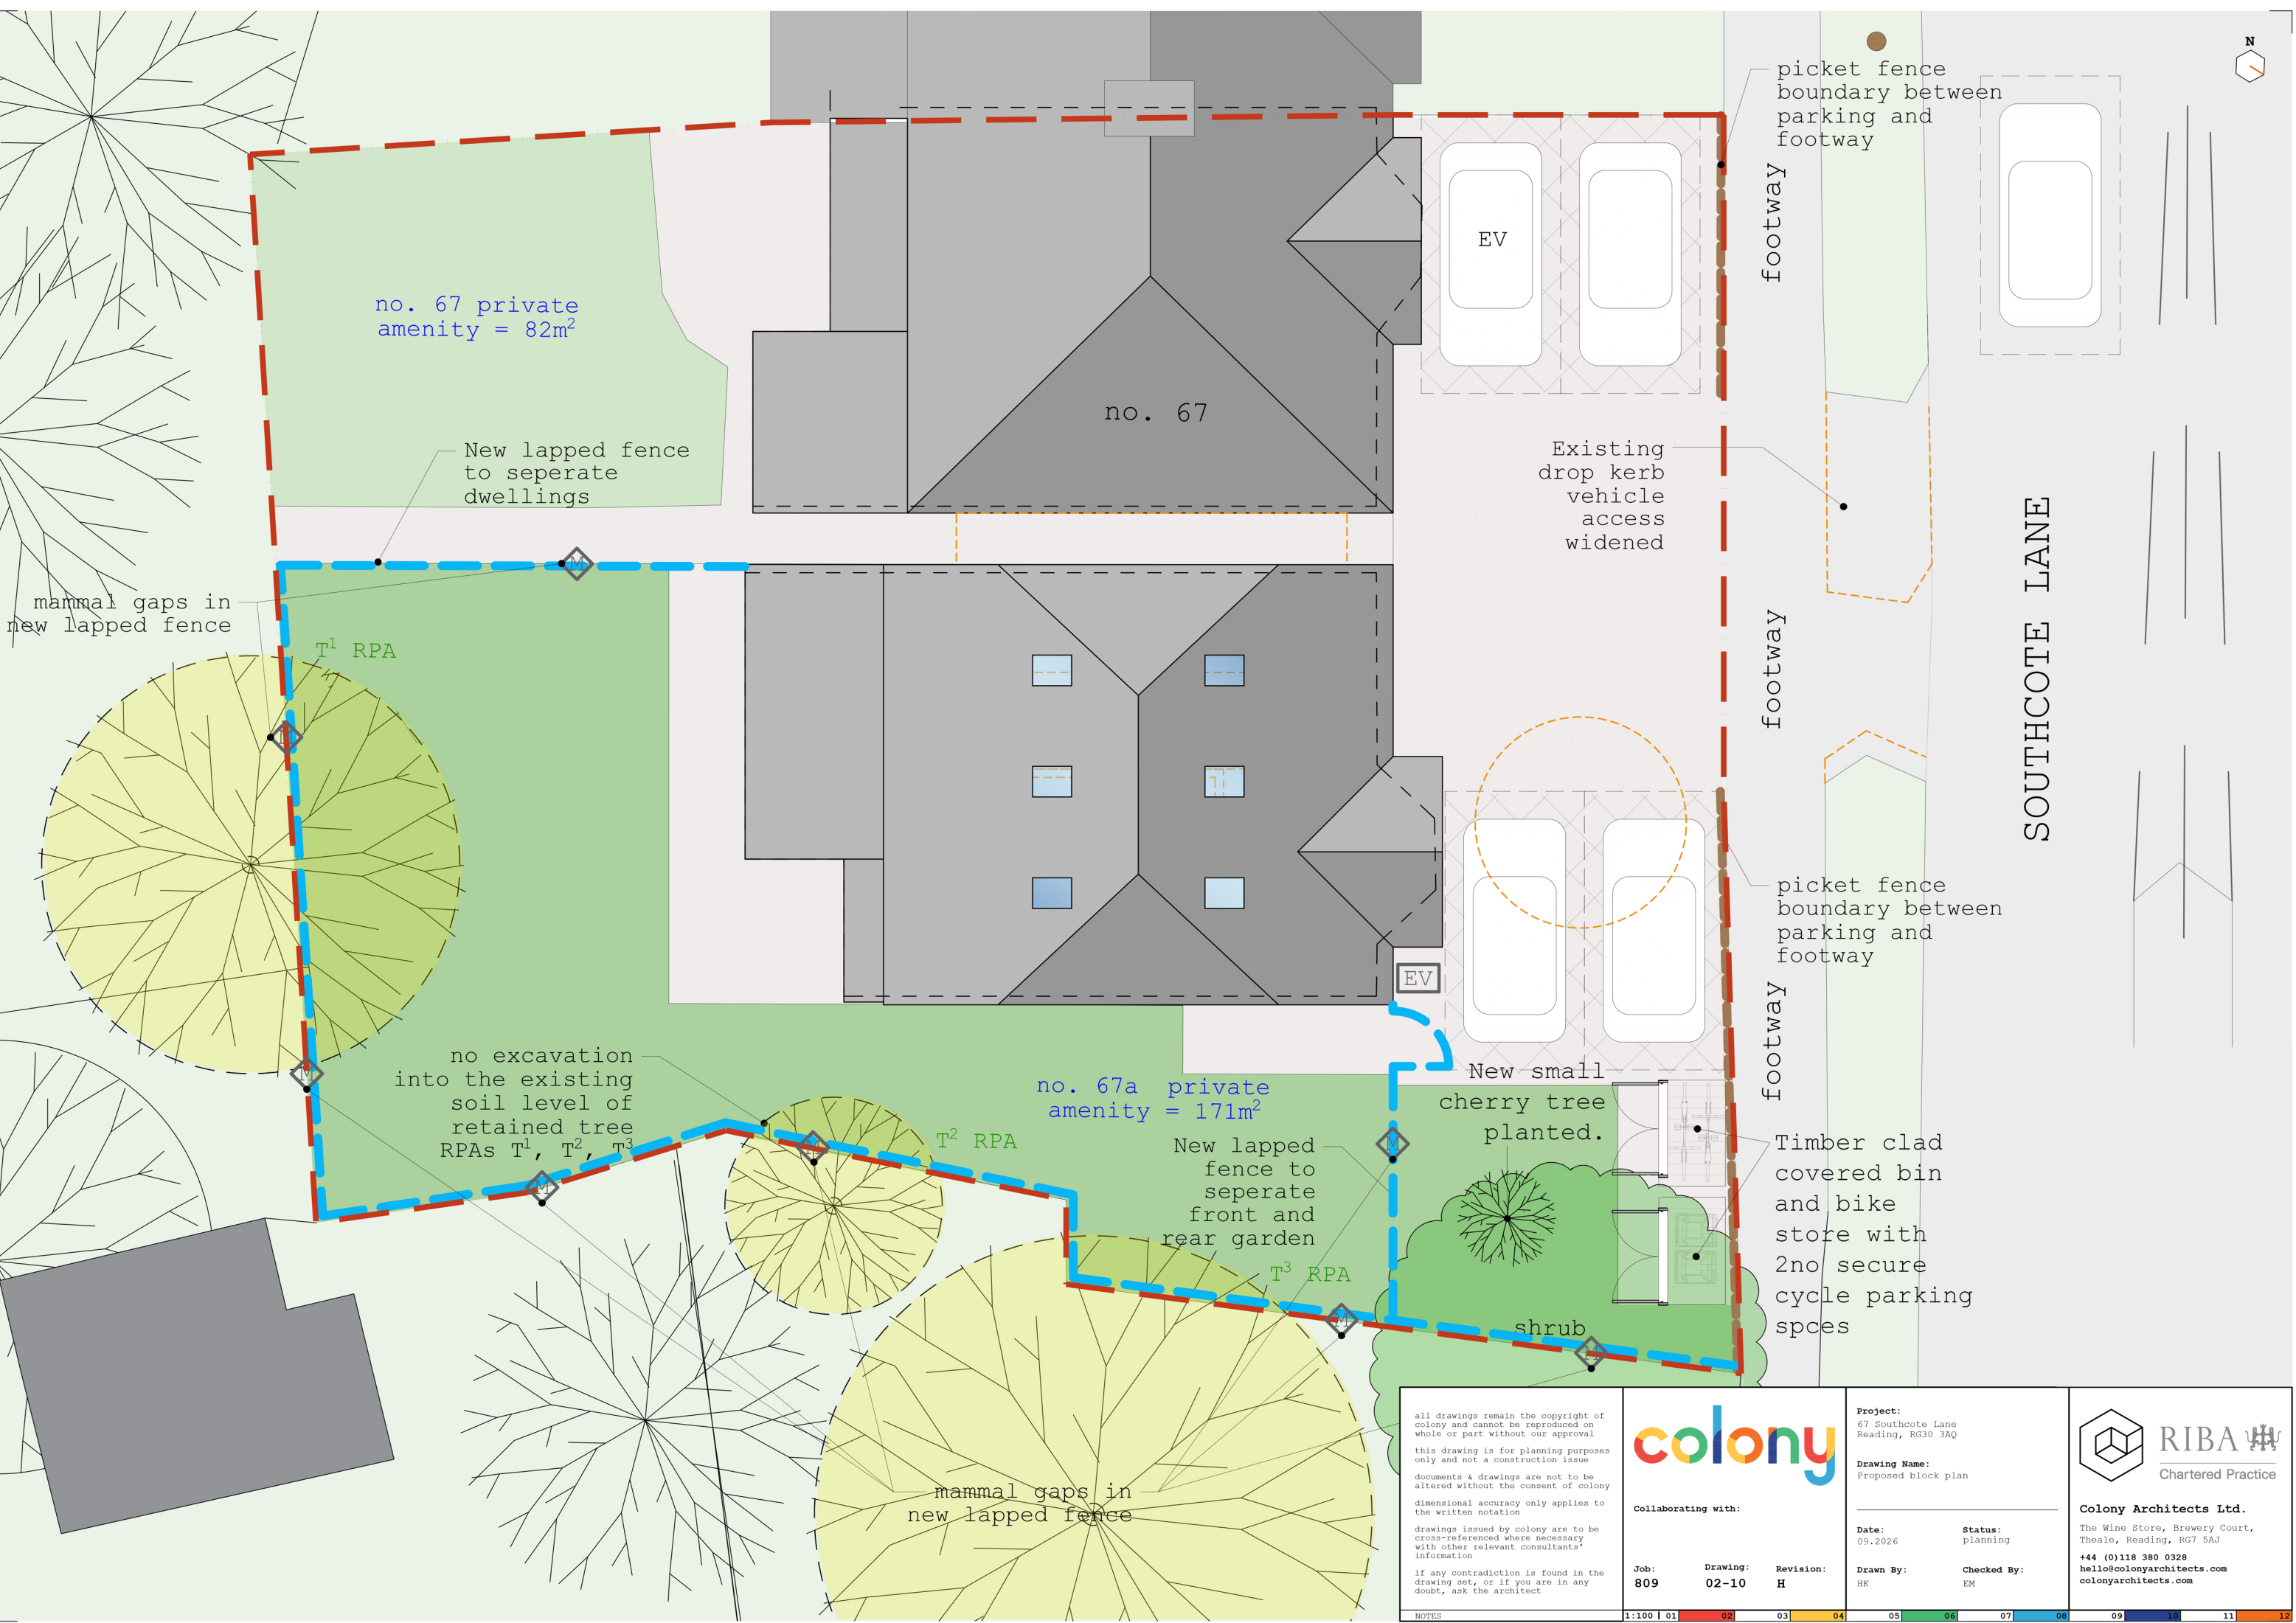

all drawings remain the copyright of colony and cannot be reproduced on whole or part without our approval
this drawing is for planning purposes only and not a construction issue
documents & drawings are not to be altered without the consent of colony
dimensional accuracy only applies to the written notation
drawings issued by colony are to be cross-referenced where necessary with other relevant consultants' information
if any contradiction is found in the drawing set, or if you are in any doubt, ask the architect



Collaborating with:

Job:	Drawing:	Revision:
809	02-10	H

Project:
67 Southcote Lane
Reading, RG30 3AQ

Drawing Name:
Proposed block plan

Date:
09.2026

Status:
planning

Drawn By:
HK

Checked By:
EM



Colony Architects Ltd.
The Wine Store, Brewery Court,
Theale, Reading, RG7 5AJ
+44 (0)118 380 0328
hello@colonyarchitects.com
colonyarchitects.com