

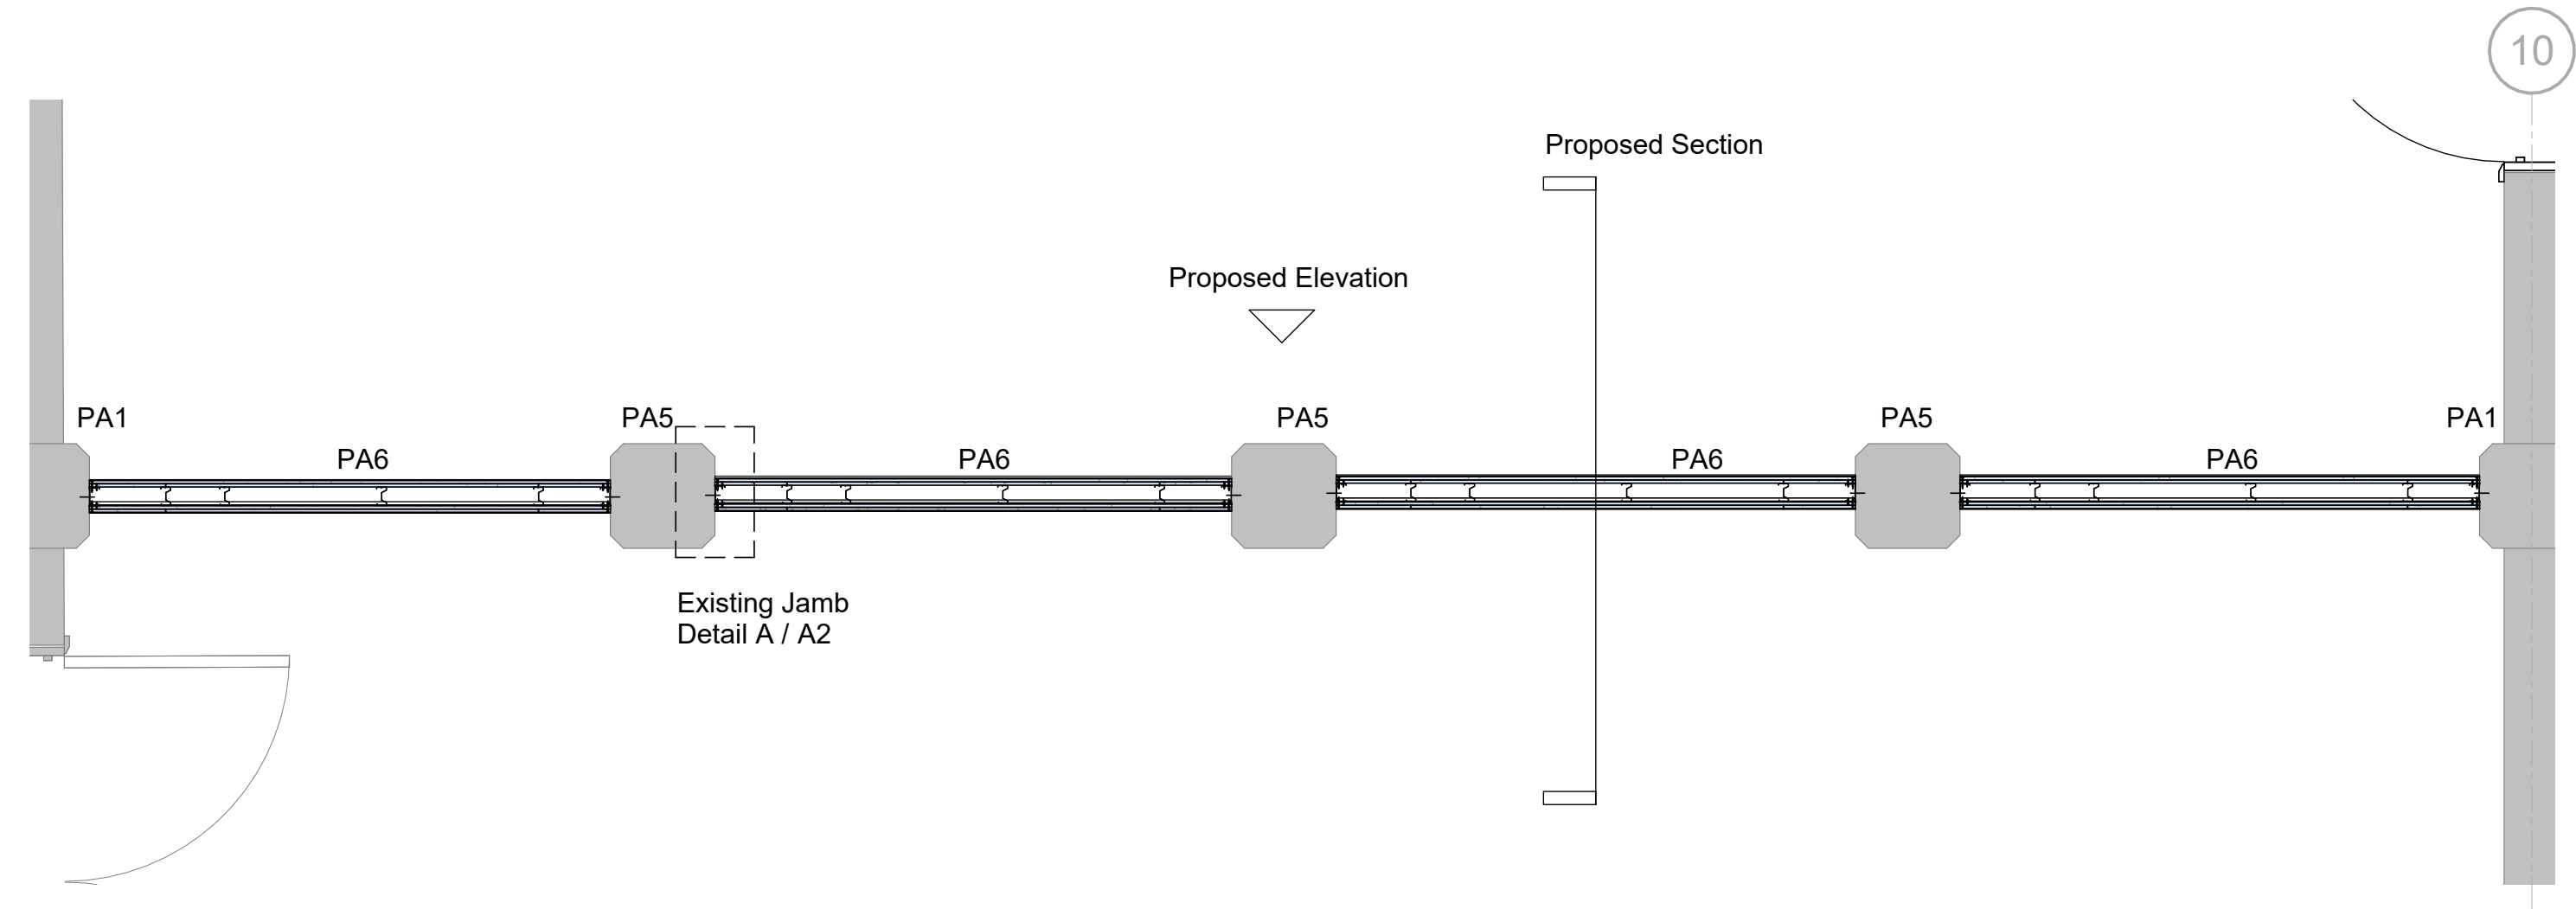


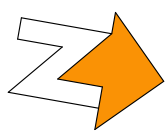


Proposed Plan

1 : 25

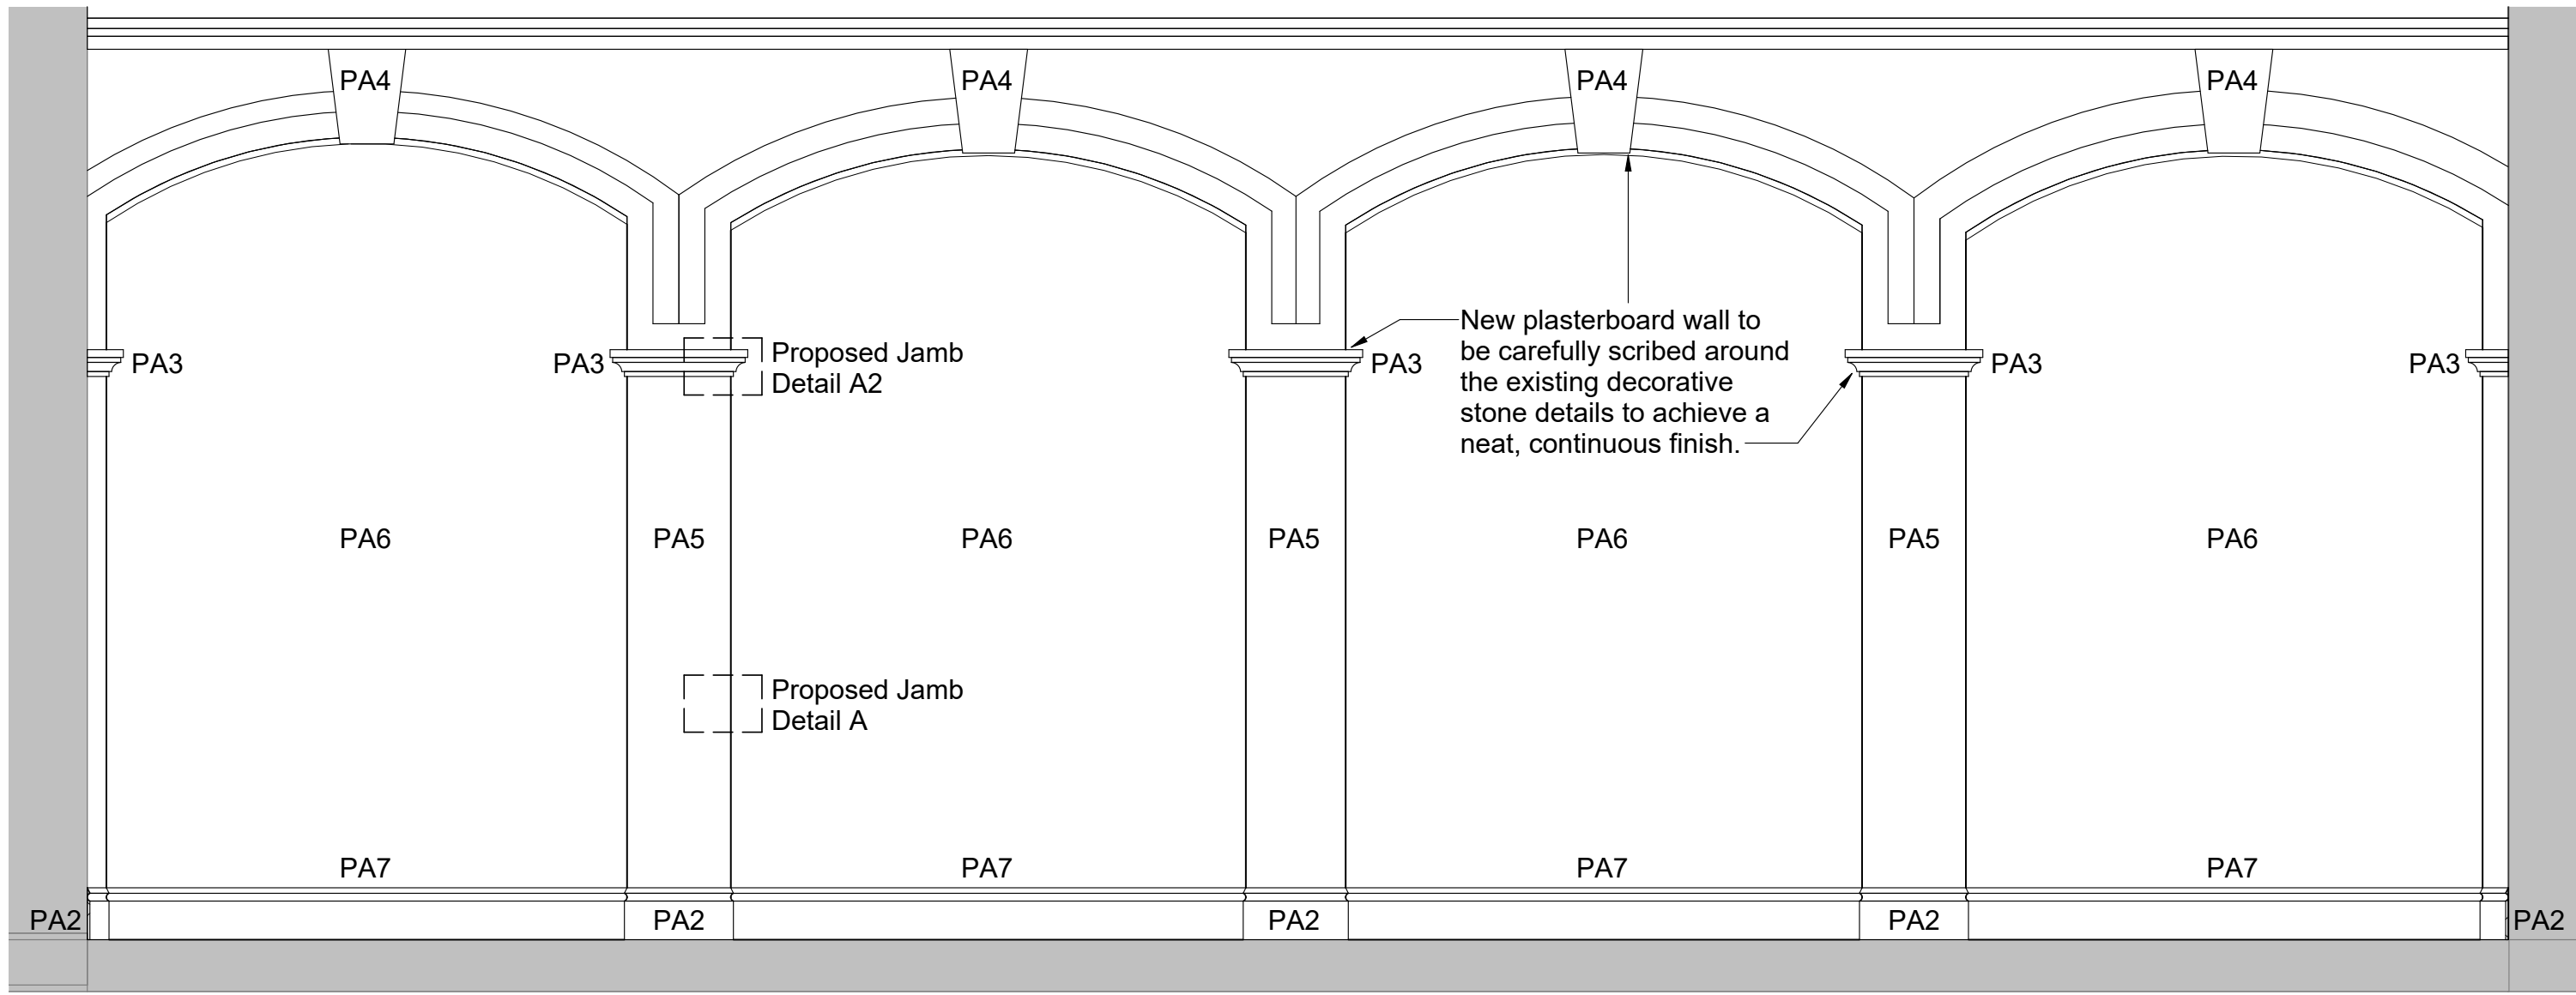


Proposed Elevation

1 : 25

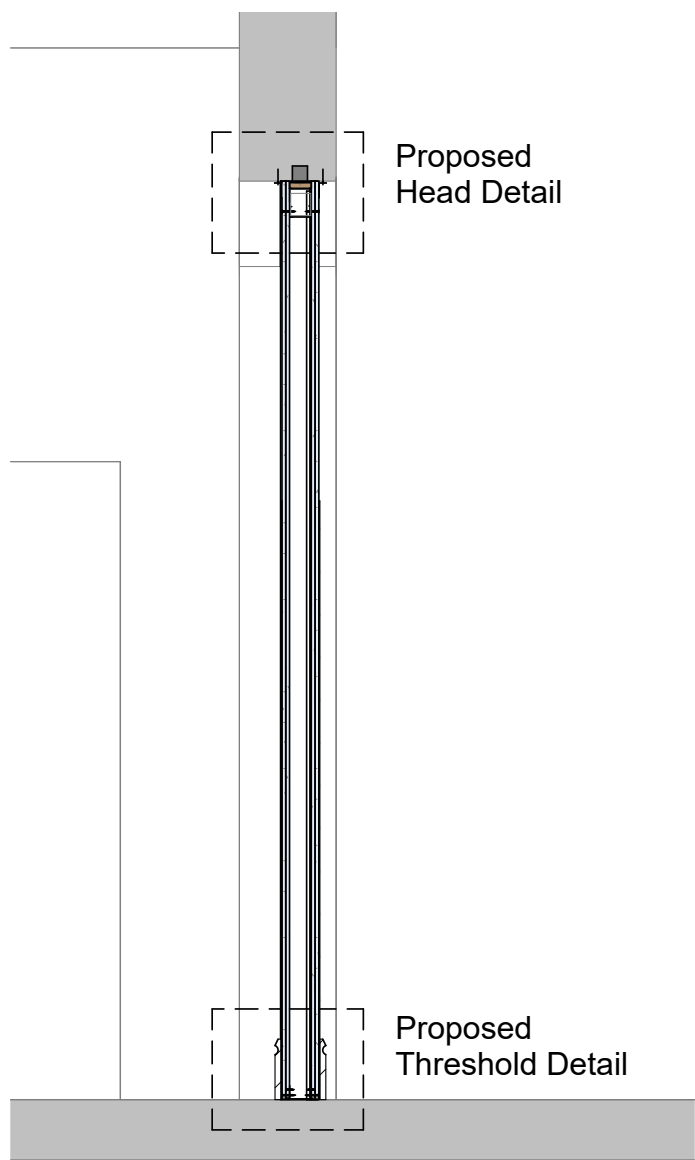


Proposed Section

1 : 25

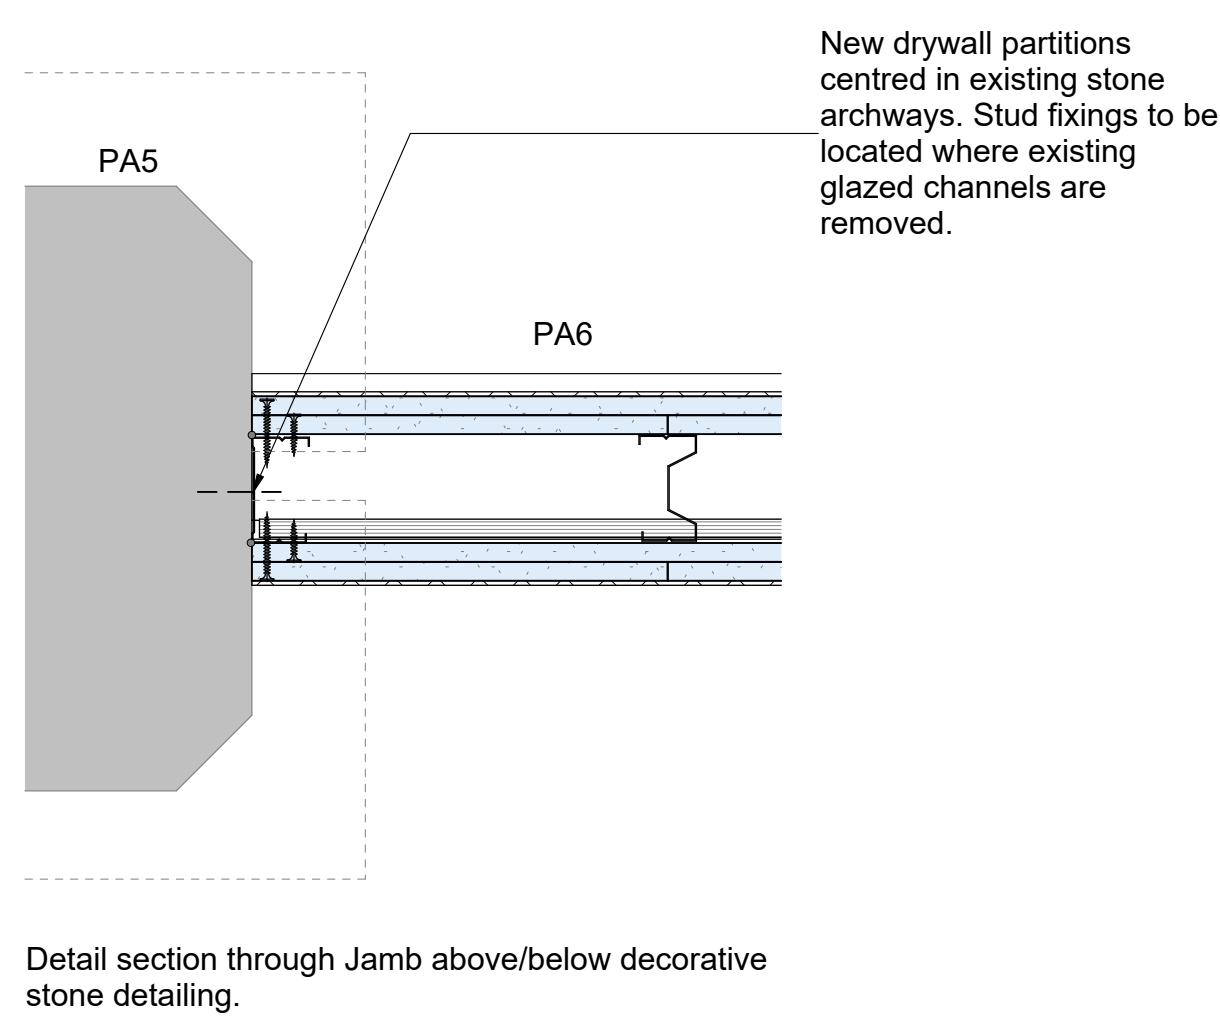


Proposed Detail A

1 : 5

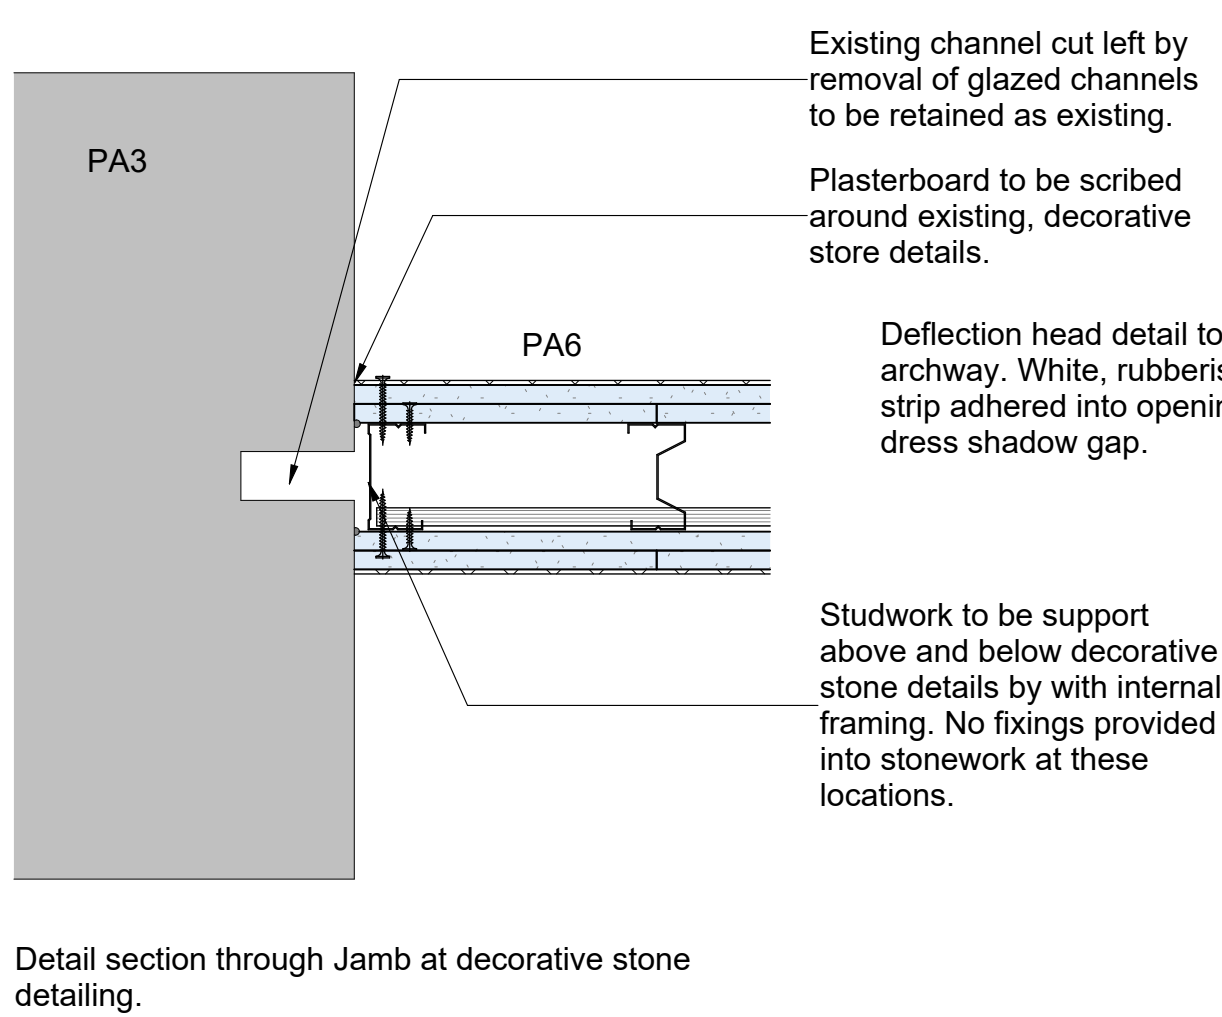


Proposed Detail A2

1 : 5

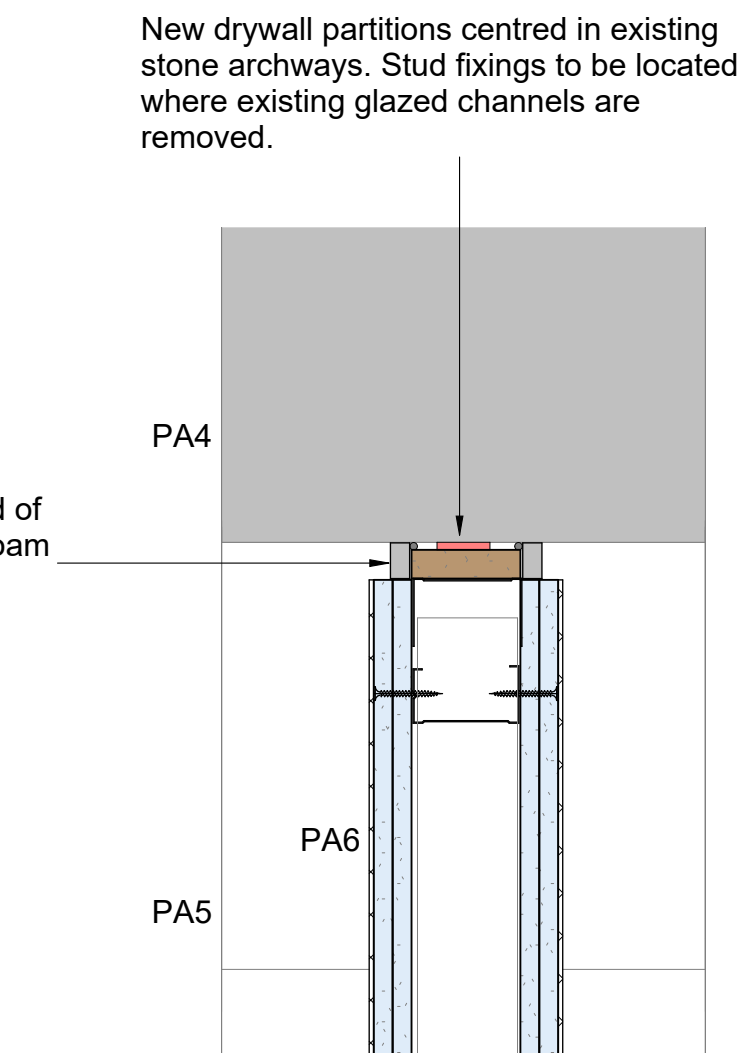

Proposed Head Detail

1 : 5

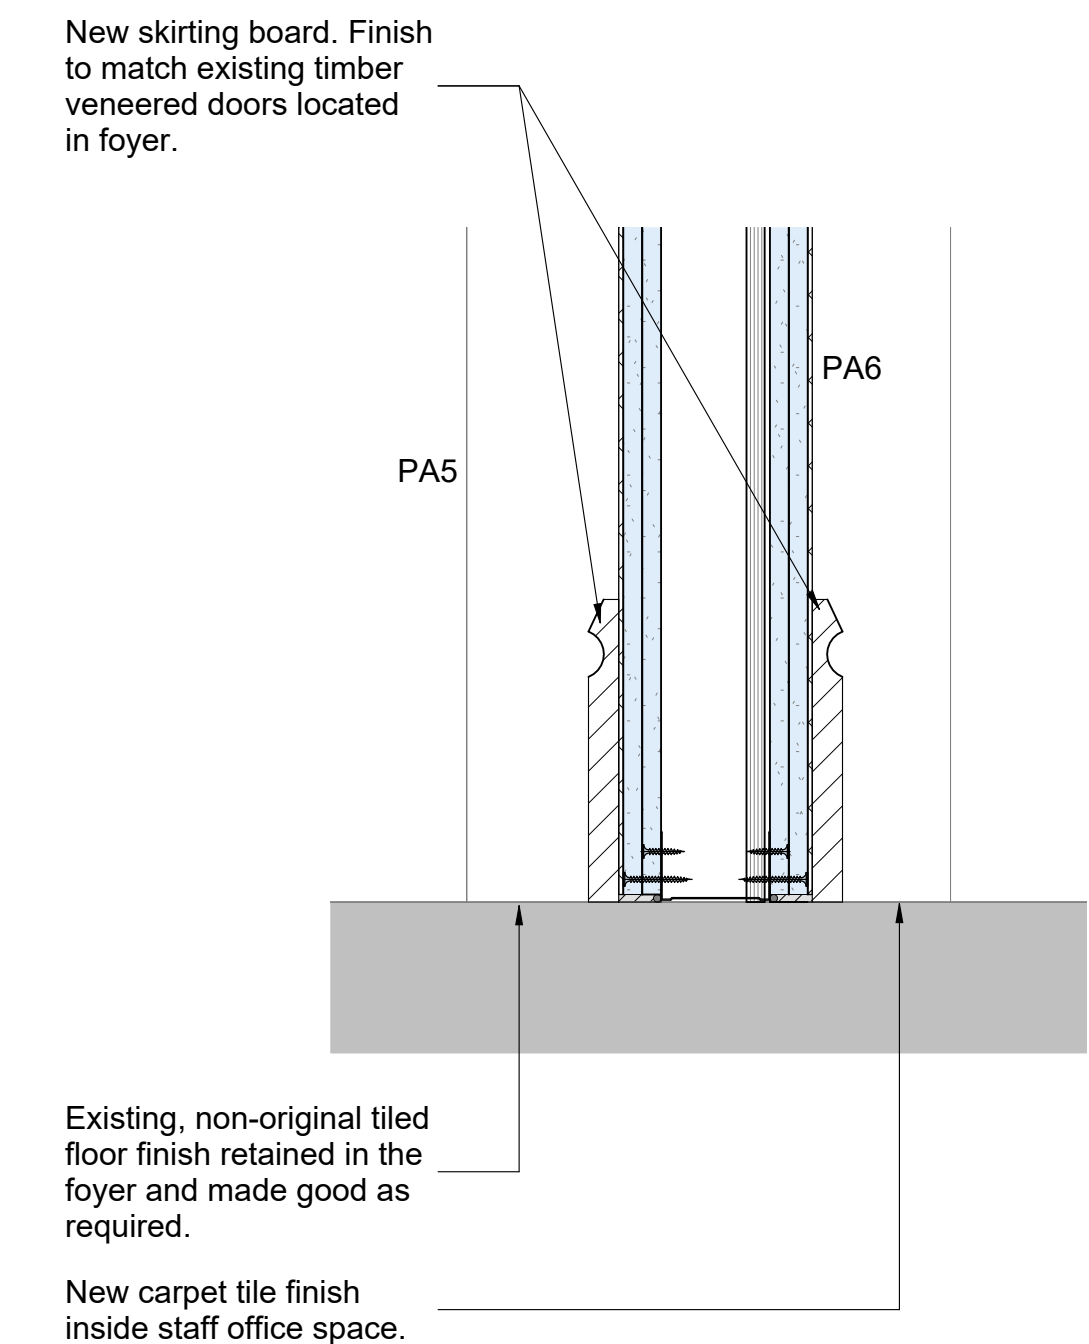

Proposed Threshold Detail

1 : 5

MATERIALS KEY: PROPOSED

A- Walls & Masonry

- PA1: Existing sand stone walls
PA2: Existing Granite plinth
PA3: Existing stone cornice
PA4: Existing stone arch with keystone
PA5: Existing stone columns
PA6: Proposed drywall partition, plaster skim and painted finish.
PA7: Proposed skirting board

Protections Measures

Existing stonework around all work areas to be protected with suitable sheeting throughout works. No modifications are required to the existing stonework.

© Crown copyright 2018

Do not scale from drawings. Verify all dimensions on site prior to construction. This drawing is to be read in conjunction with all relevant documents and drawings. Report all discrepancies to MoJ immediately.

No unauthorised use, disclosure, storage or copying.

Notes

- The information provided in this drawing is generally commensurate with that expected at the RIBA Design Workstage as noted at the date of issue and should be interpreted as such.
- These drawings are subject to relevant statutory consents, building regulations, MoJ technical standards, third party approval and Landlords consent(s) and/or agreement(s) as necessary.
- All work is to be carried out to observe best building practices and applicable British Standards.
- These drawings relate to architectural elements only and should be read in conjunction with related design proposals as prepared by the wider appointed design team consultants. As such, NMA do not accept responsibility for the coordination of work as prepared by supporting disciplines.
- Any FF&E and loose furniture shown is indicative only.
- This drawing is design intent only and provides a basis for specialist design input prior to fabrication and construction by nominated subcontractors and manufacturers.

P01	2026-08-18	First Issue
Rev	Date	Description

Key Plan

Project Status

RIBA Stage 5: Manufacturing and Construction

Client	Project
 Ministry of Justice	256379-9573 (Reading Crown Court)

Ministry of Justice, 102 Petty France, London, SW1H 9AJ

Project Description / Site

Programme View
Custodial Establishment

Project Address

Reading Crown Court,
Old Shire Hall,
The Forbury Reading,
RG1 3EH
England

Building Type

Crown Court

Drawing Title

Proposed Entrance Foyer Partition Wall Details
Ground Floor

Originator Logo	Drawn By	AS	Date	2025-08-16
	Checked By	MM	Date	2025-08-17
	Approved By	IG	Date	2025-08-18

Drawing Number

256379-9573-NMA-RCC-00-DR-A-2281

Sheet No.	Scale	Orig. Sheet Size	Rev.
1 of 1	As indicated	@ A1	P01

Data Security Classification	Suitability
OFFICIAL	S4

C:\Users\Mark\OneDrive\Documents\Revit 2023 User Files\256379-9573-NMA-RCC-00-MJA-0001-02000_wmf10181.rvt