


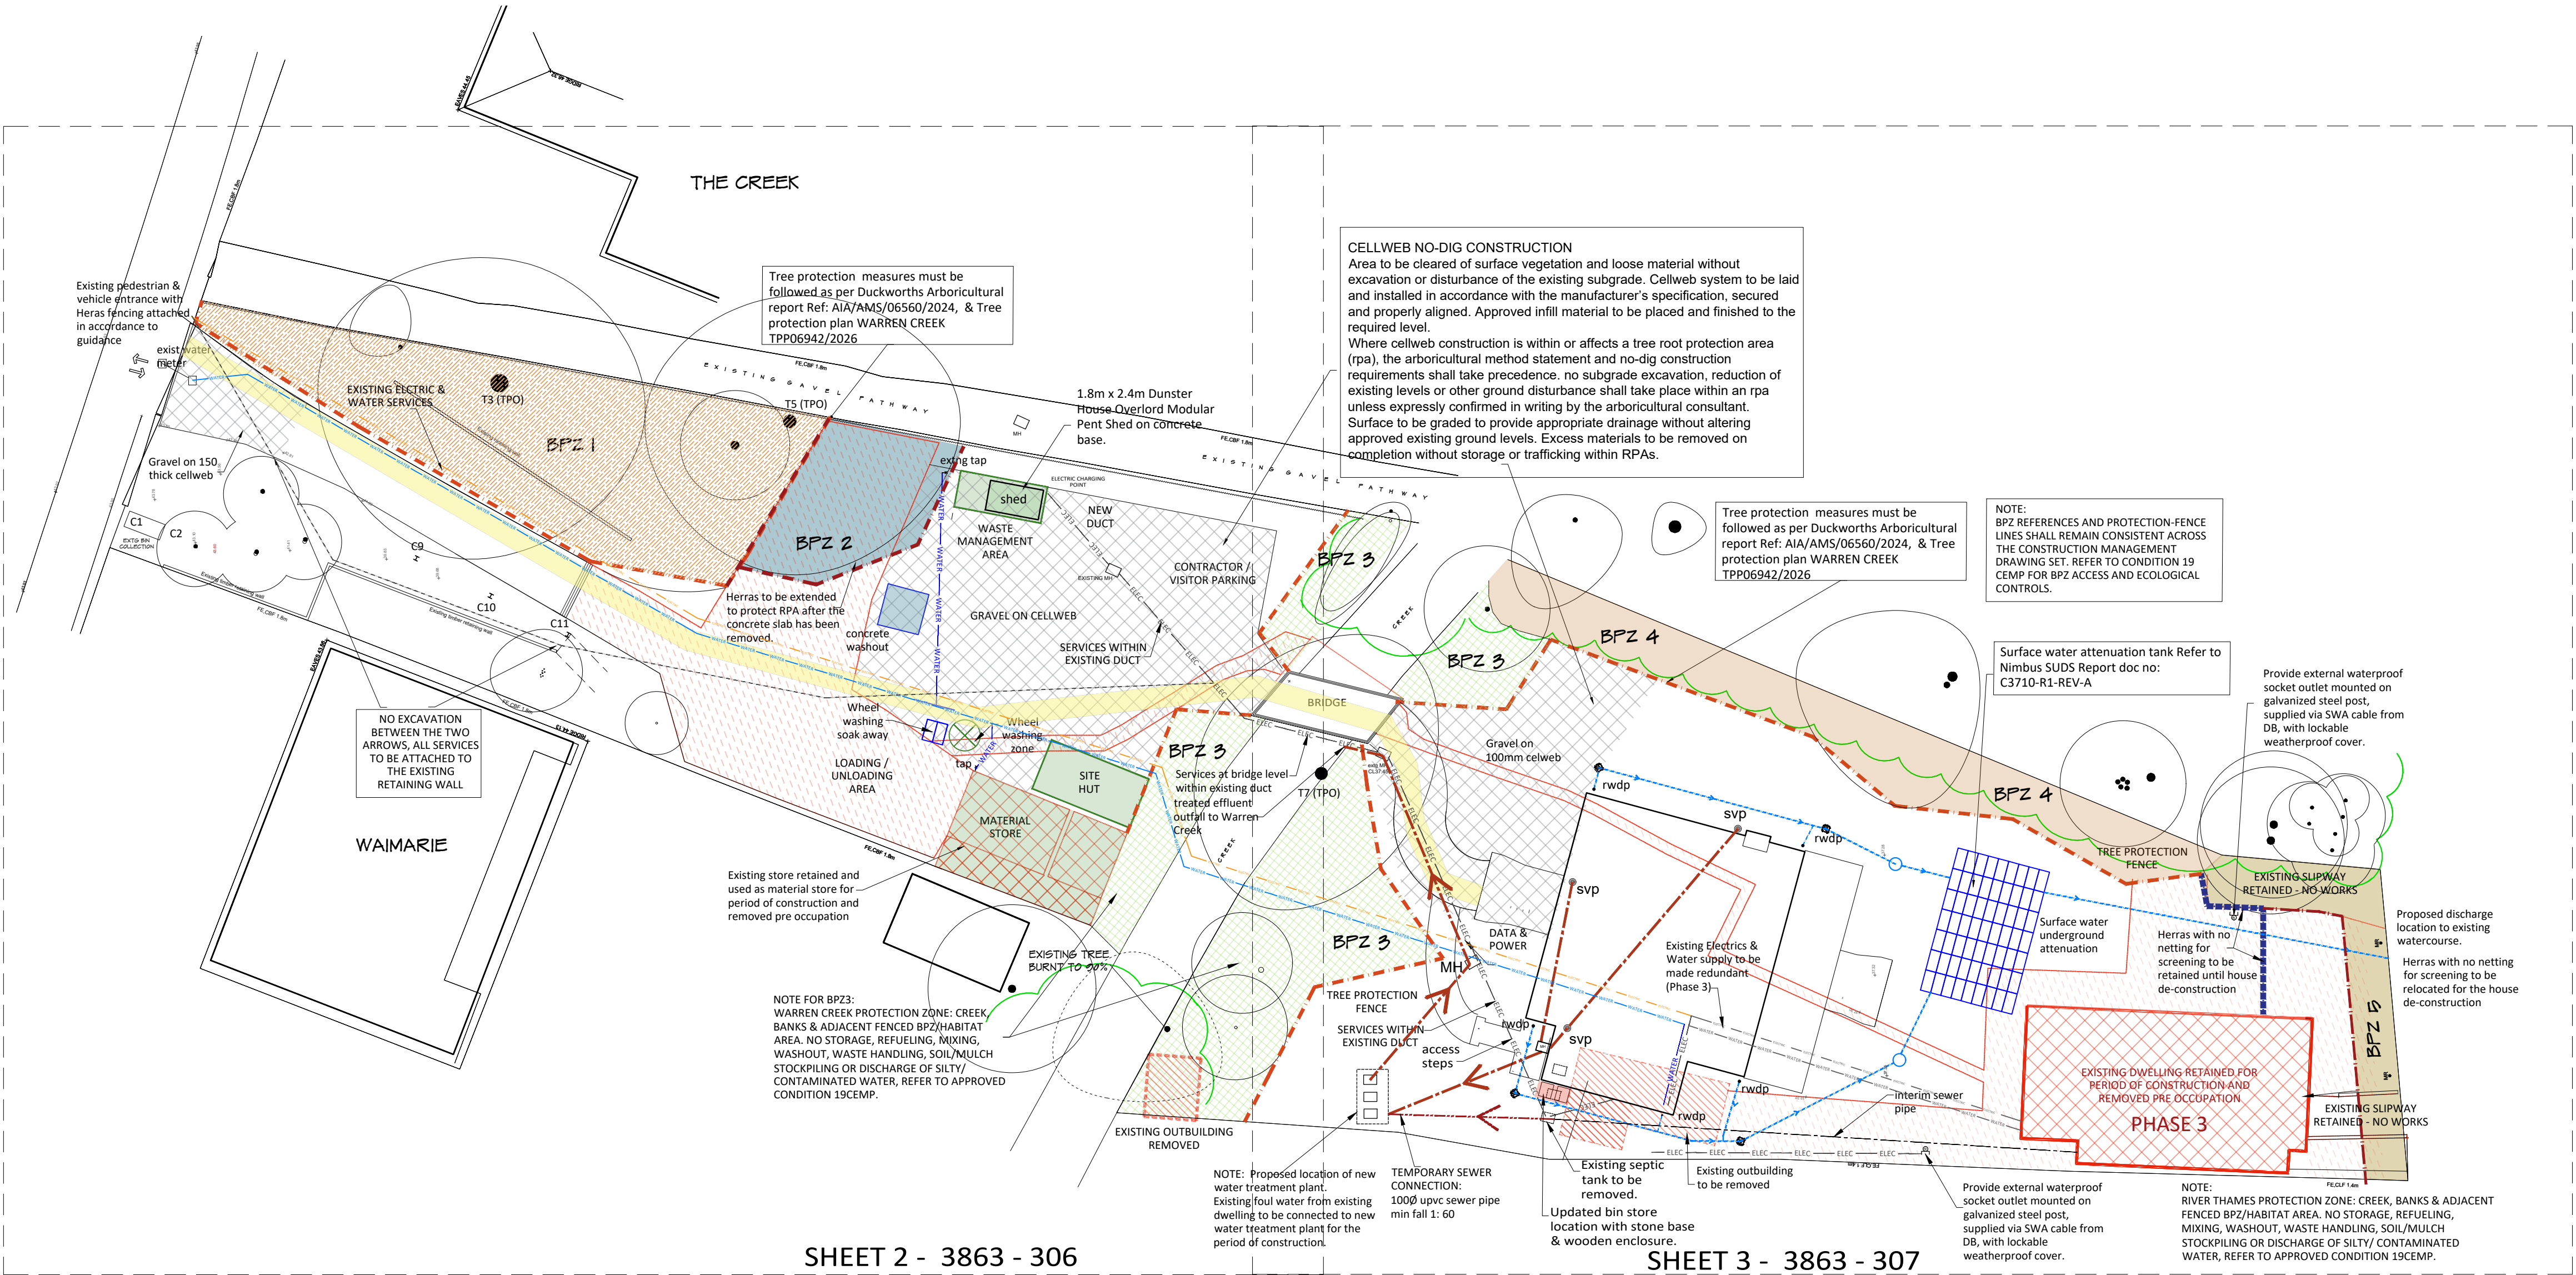

LEGEND

Interim foul drainage route

Proposed foul drainage route

Temporary foul drainage route

Proposed Surface water drainage route

Proposed future utilities & power supply route

Proposed water supply route

Existing electricity supply

Existing water supply

TEMPORARY AREAS FOR DURATION OF THE PROJECT


EXTG BUILDINGS DEMOLISHED PRE-OCCUPATION PHASE 3

EXTG BUILDINGS DEMOLISHED PRE-CONSTRUCTION PHASE 1

EXTG HARDSTANDING REMOVED PRE-OCCUPATION PHASE 3

SITE PLAN - CONSTRUCTION MANAGEMENT

Provide tubular scaffold framed fencing where shown, being 2.4m in height and faced with weldmesh. All in accordance with BS 5837: 2012.

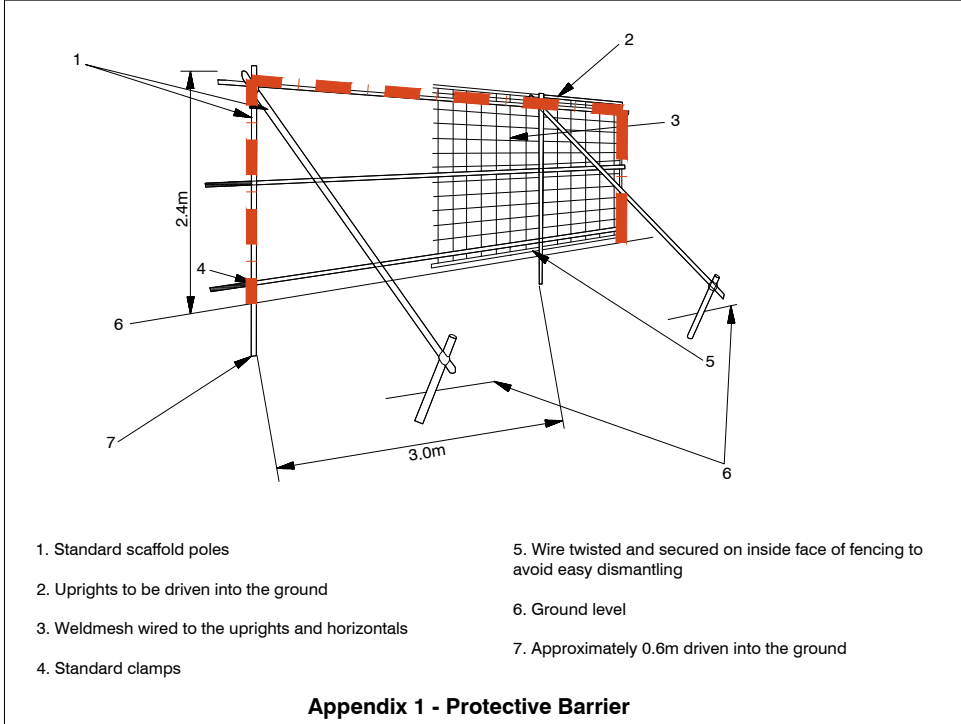

H	Services indicated. No dig armoured cable added	4/09/26
G	Existing services indicated. Proposed data supply to gate relocated.	3/09/26
REV	COMMENTS	DATE

stl

SHAUN•TANNER

ARCHITECTURE & PLANNING

www.stlarchitecture.co.uk

studio@stlarchitecture.co.uk

0118 989 0808

CLIENT

Mr R. Arnold

PROJECT

Warren Creek, The Warren.
Caversham, Reading RG4 7TQ

DRAWING

Proposed Construction Management Plan - Sheet 1 off 3

STATUS

planning

DATE

Jan 2026

SCALE

1:200 @ A1

DRAWN

Pari

CHECKED

NO

3863/300

REV

H

THIS DRAWING MUST NOT BE SCALED UNLESS ISSUED FOR PLANNING PURPOSES. ALL DIMENSIONS ARE TO BE VERIFIED PRIOR TO SETTING OUT, COMMENCING WORK, OR PRODUCTION OF FABRICATION DRAWINGS. REPORT ANY DISCREPANCIES TO THE SUPERVISING OFFICER IMMEDIATELY. ©

