
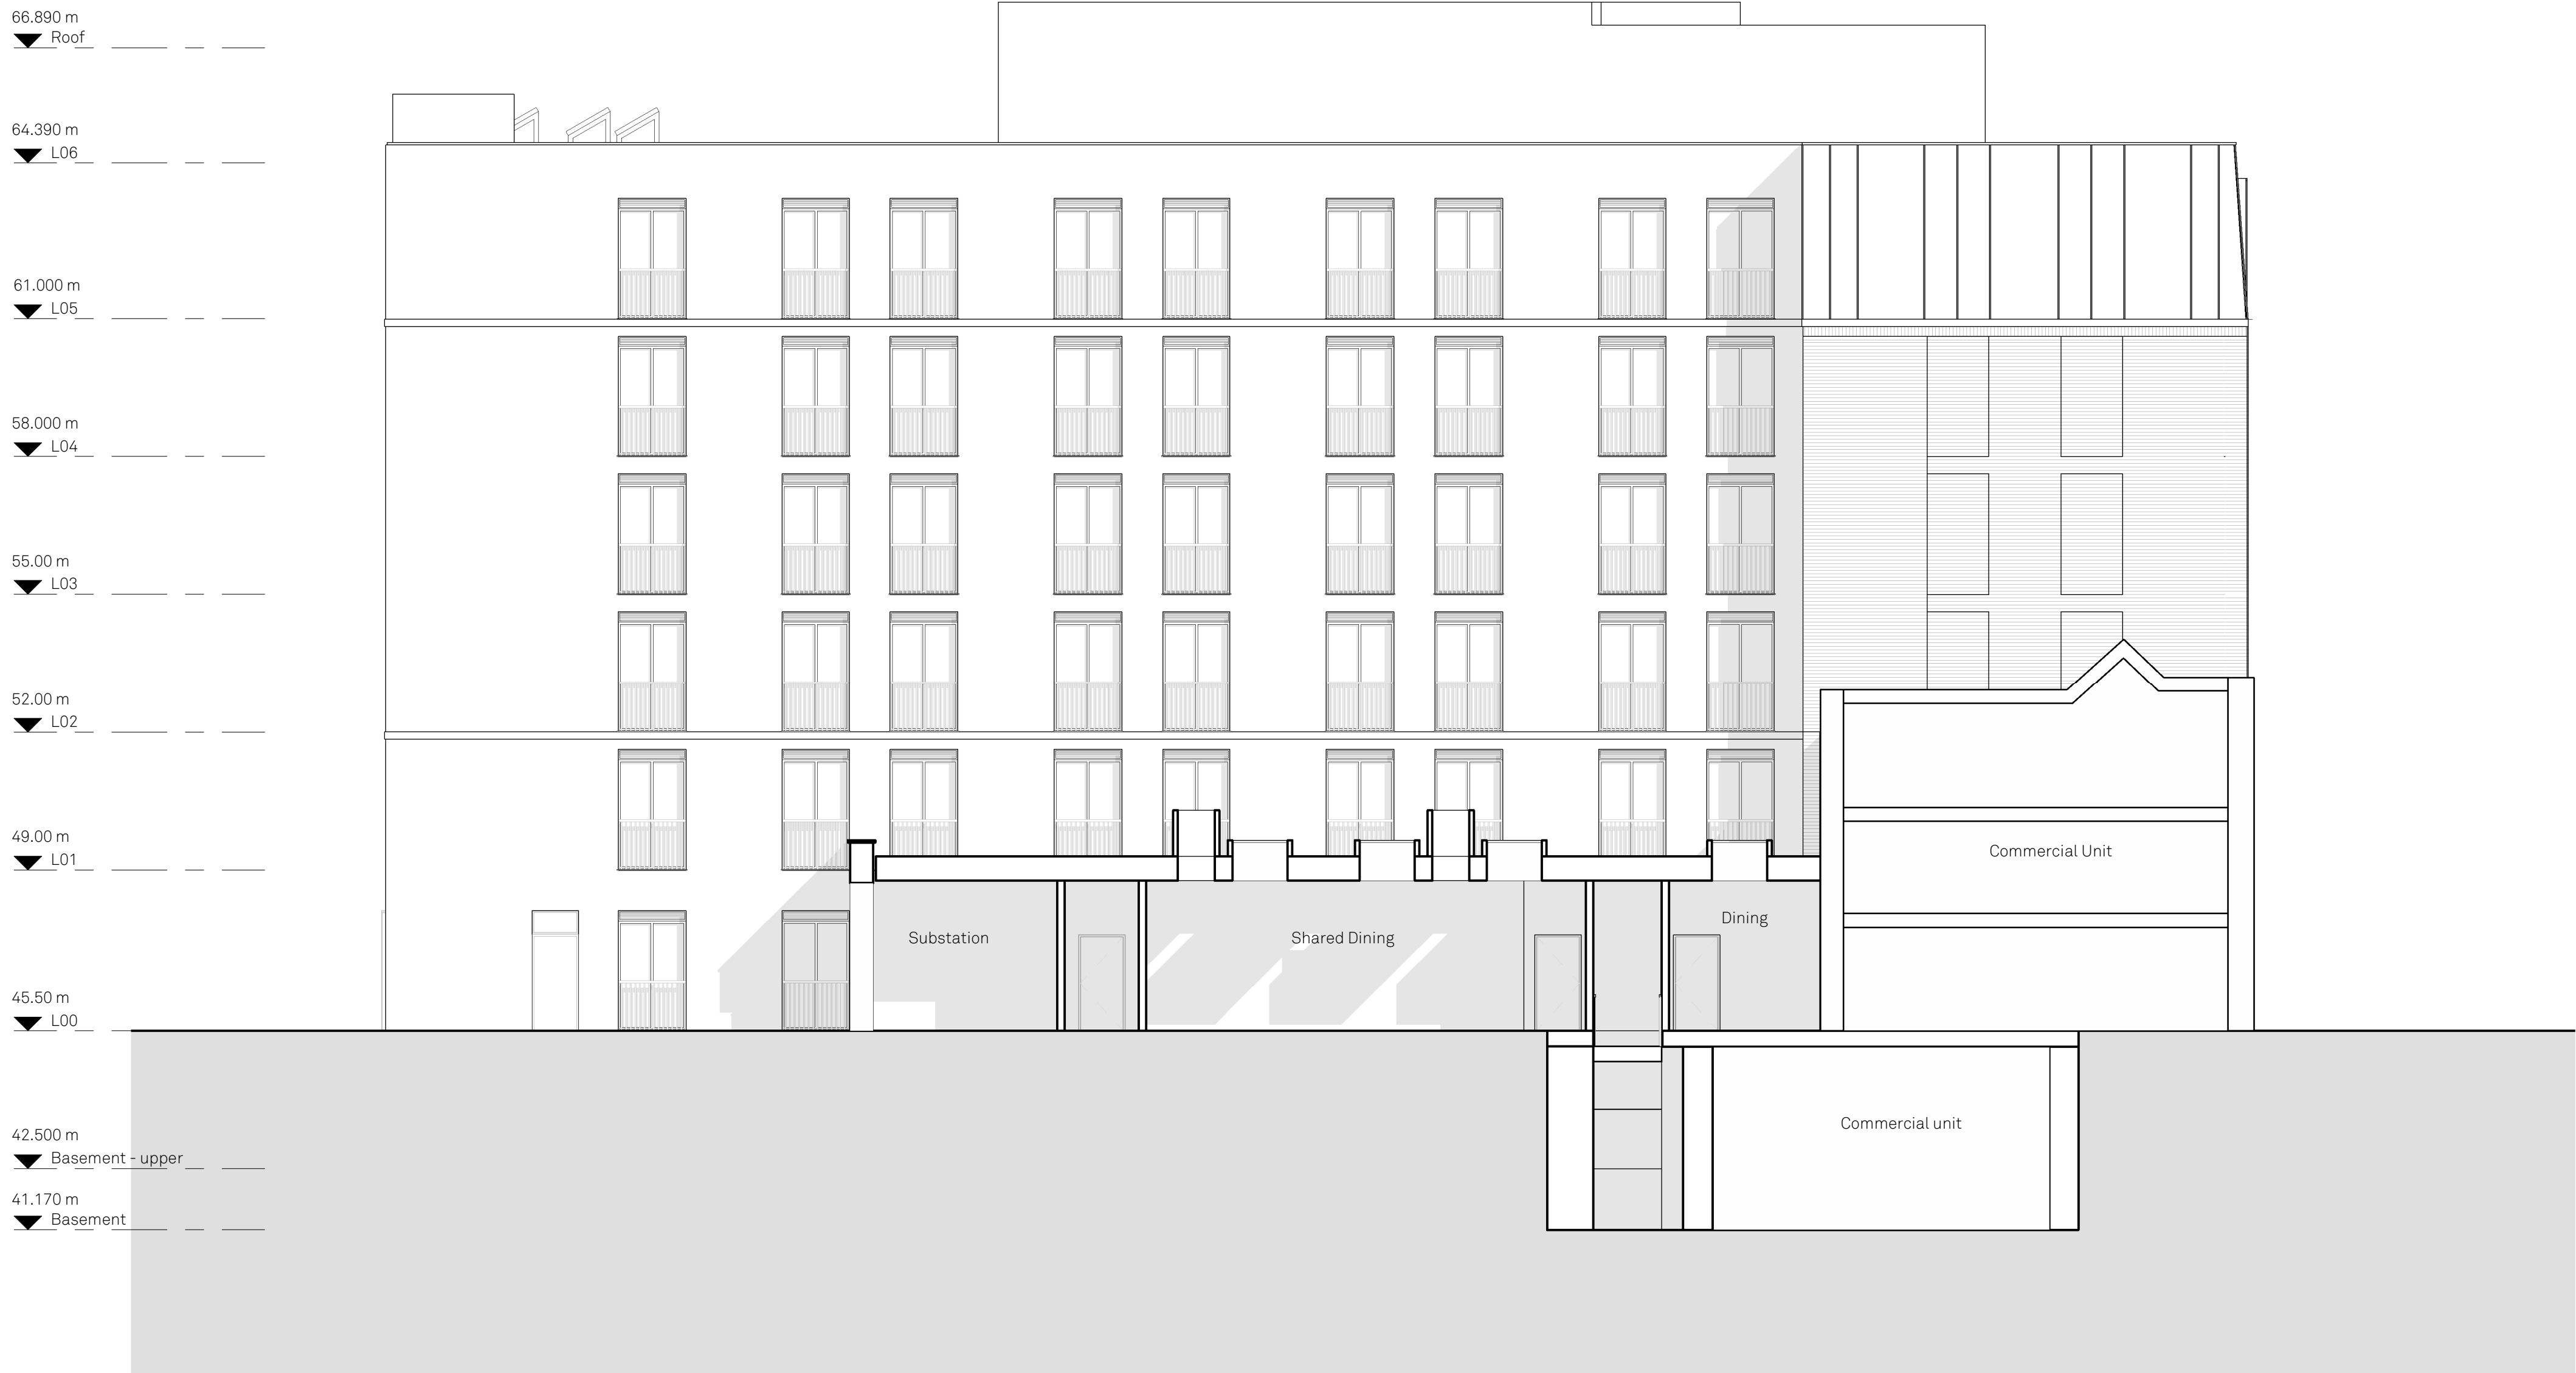


Notes

This document is © Falconer Chester Hall Limited
All drawing measurements shall not be obtained by scaling. Any discrepancies on this document to be immediately reported to the Architect. Verify all dimensions and levels prior to construction. This Document shall be read in conjunction with related documents, specifications and associated models.

This drawing contains the following model files:

P21109-FCH-SI-XX-M3-A-1000 [P0.1] [S0]

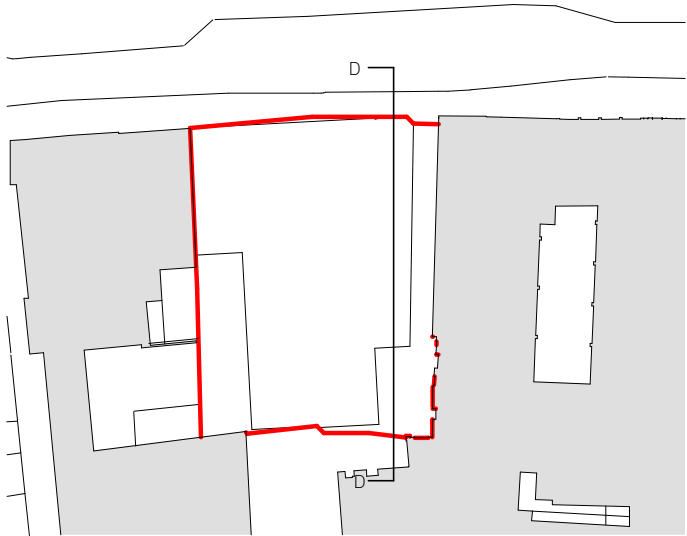

P02	04.09.26	SN	JH	Updated Issue for Planning
P01	27.08.26	SN	MH	For Planning
Rev	Date	By	Chk	Description

**FALCONER
CHESTER
HALL**

London | Liverpool | Manchester | www.fcharchitects.com | Tel +44 (0)151 2435800



Project Title
138-144 Friar Street - Reading

Client
Thackery Estates

Drawing Title
Proposed General Arrangement - Section DD

Drawing No.
P21109-FCH-BA-XX-DR-A-1504

Status
S2

Issue suitable for:
Planning

Job No.
P21-109

Date
27.08.26

Drawing Stage
Planning

Scale
As indicated

Revision
P02

Drawn By
SN

Checked By
MH