


NOTE
This plan is to be read in conjunction with Arboricultural Method Statement

The survey as provided indicates that none of the existing trees on site have a RPA within the proposed works .


The Herros fencing as provided has been placed beyond the RPAs and will remain in situ through out the full extent of the building works

Tree Protection fencing will be erected prior to commencement of construction works

The fencing will only be removed once the works are complete

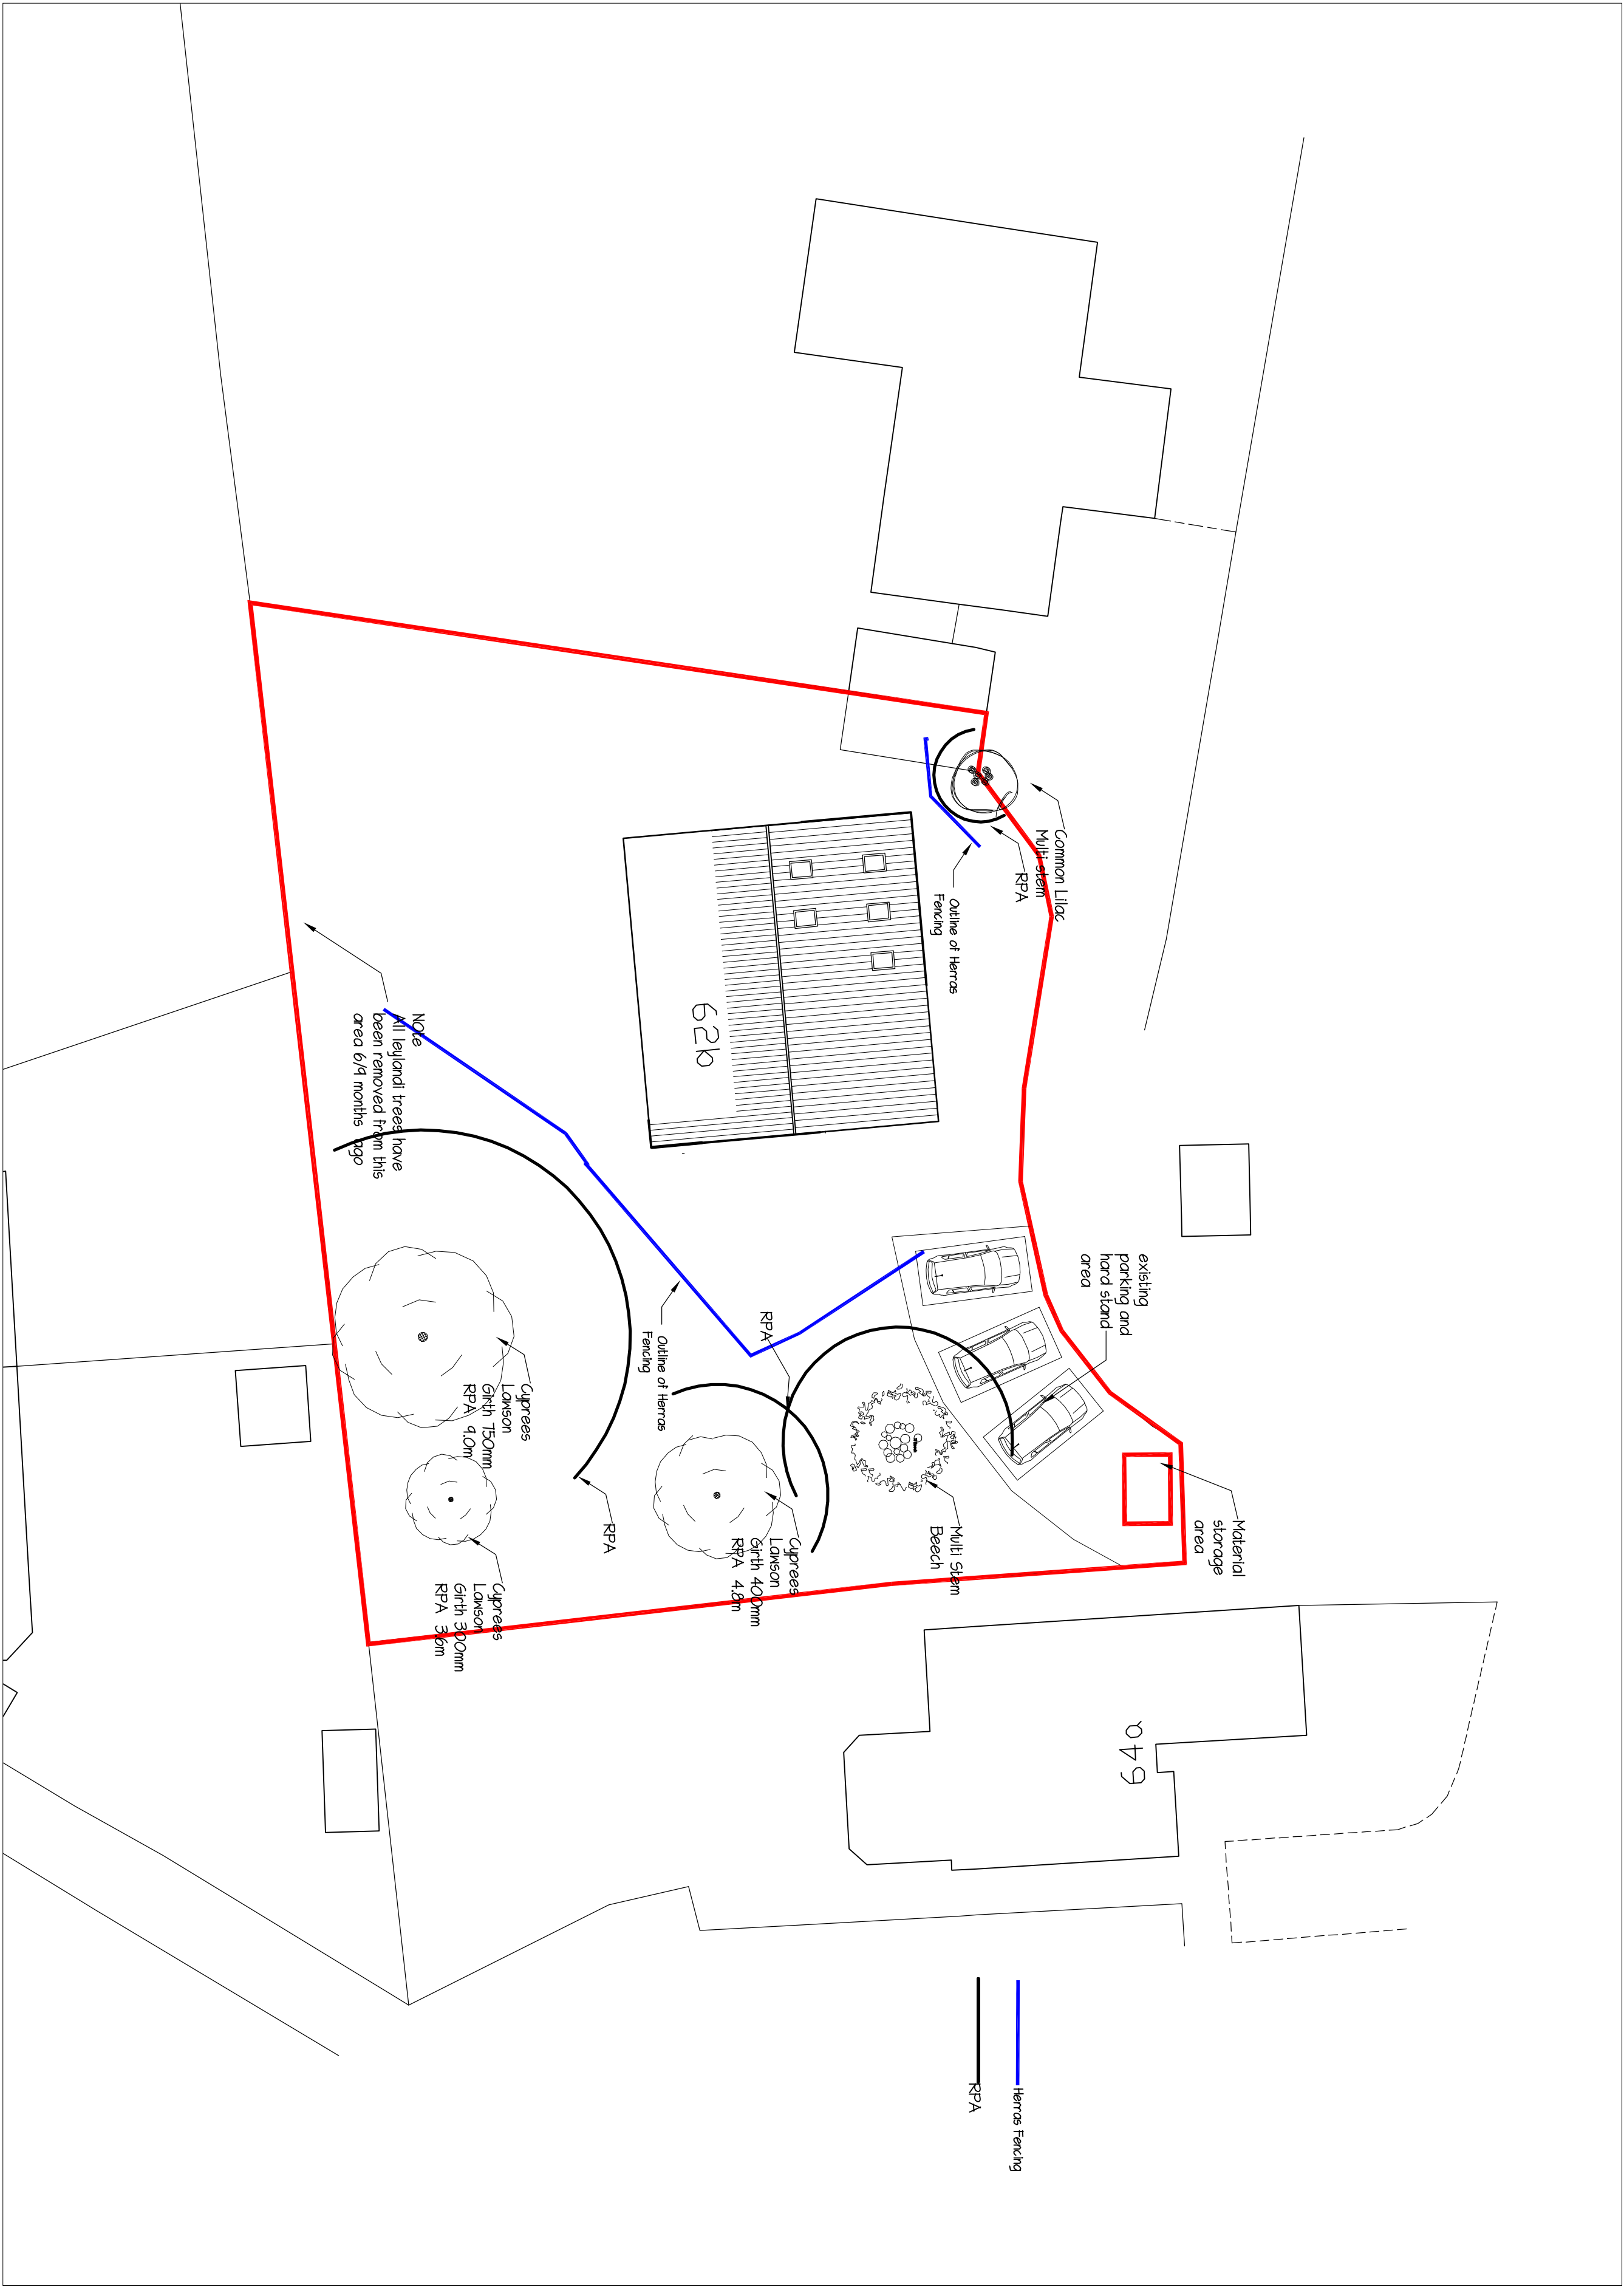

Tree Survey Plan
I-200

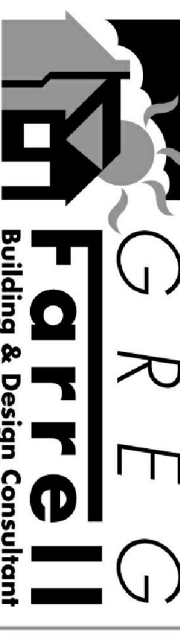

G R E G
Farrell
Building & Design Consultant
greg@gregfarrell.co.uk

43 Wadsworth Way,
Tilbury, Basildon,
Suff. SS30 4BJ
Tel & Fax 01718 941 6249
Mobile 07967 009862

Planning, Building Regulations & Structural Design

Rev.	Description	Date
A	RPA's plotted and Drawing title updated	18-8-2026

REVISIONS

JOB TITLE _____

62b Cockney Hill
Tilthurst

TITLE _____

Tree Protection plan

SCALE 1:200 DATE June 2026 DRAWING No. A