

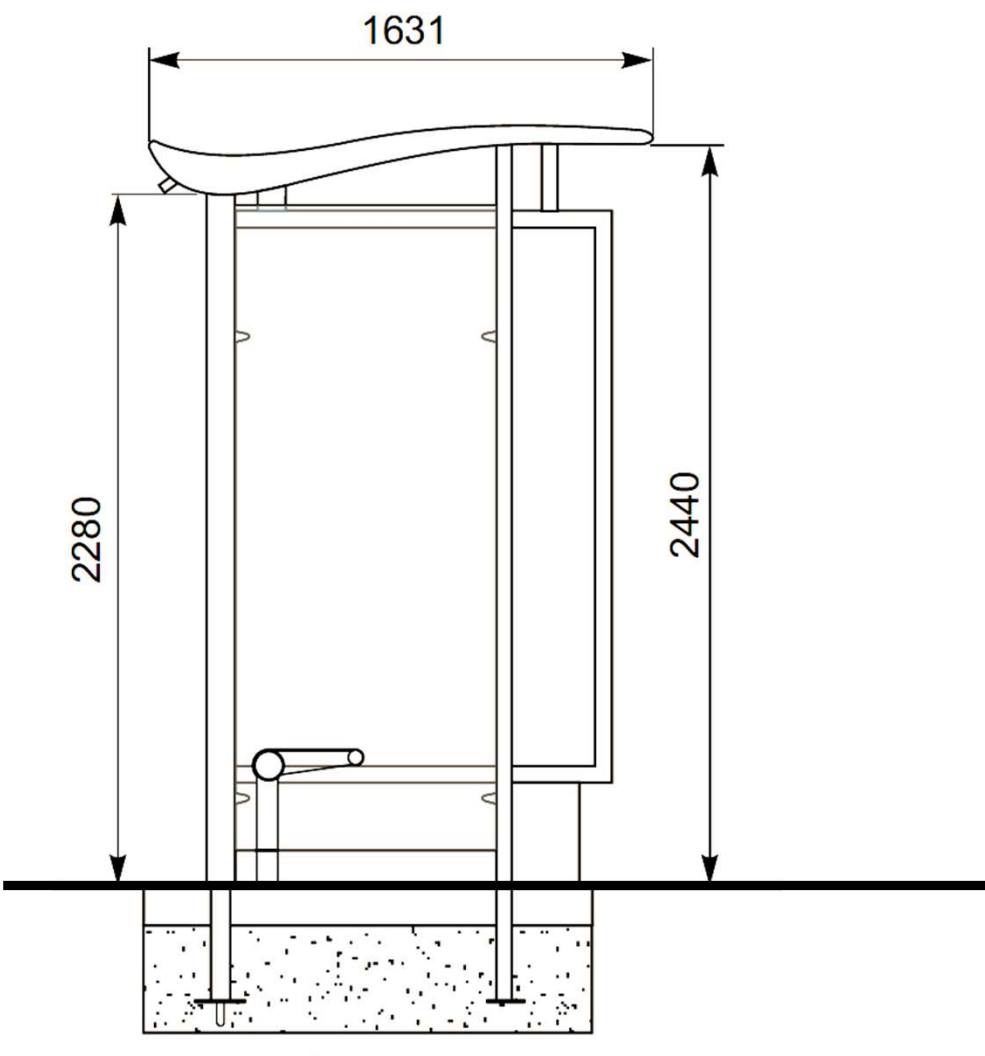
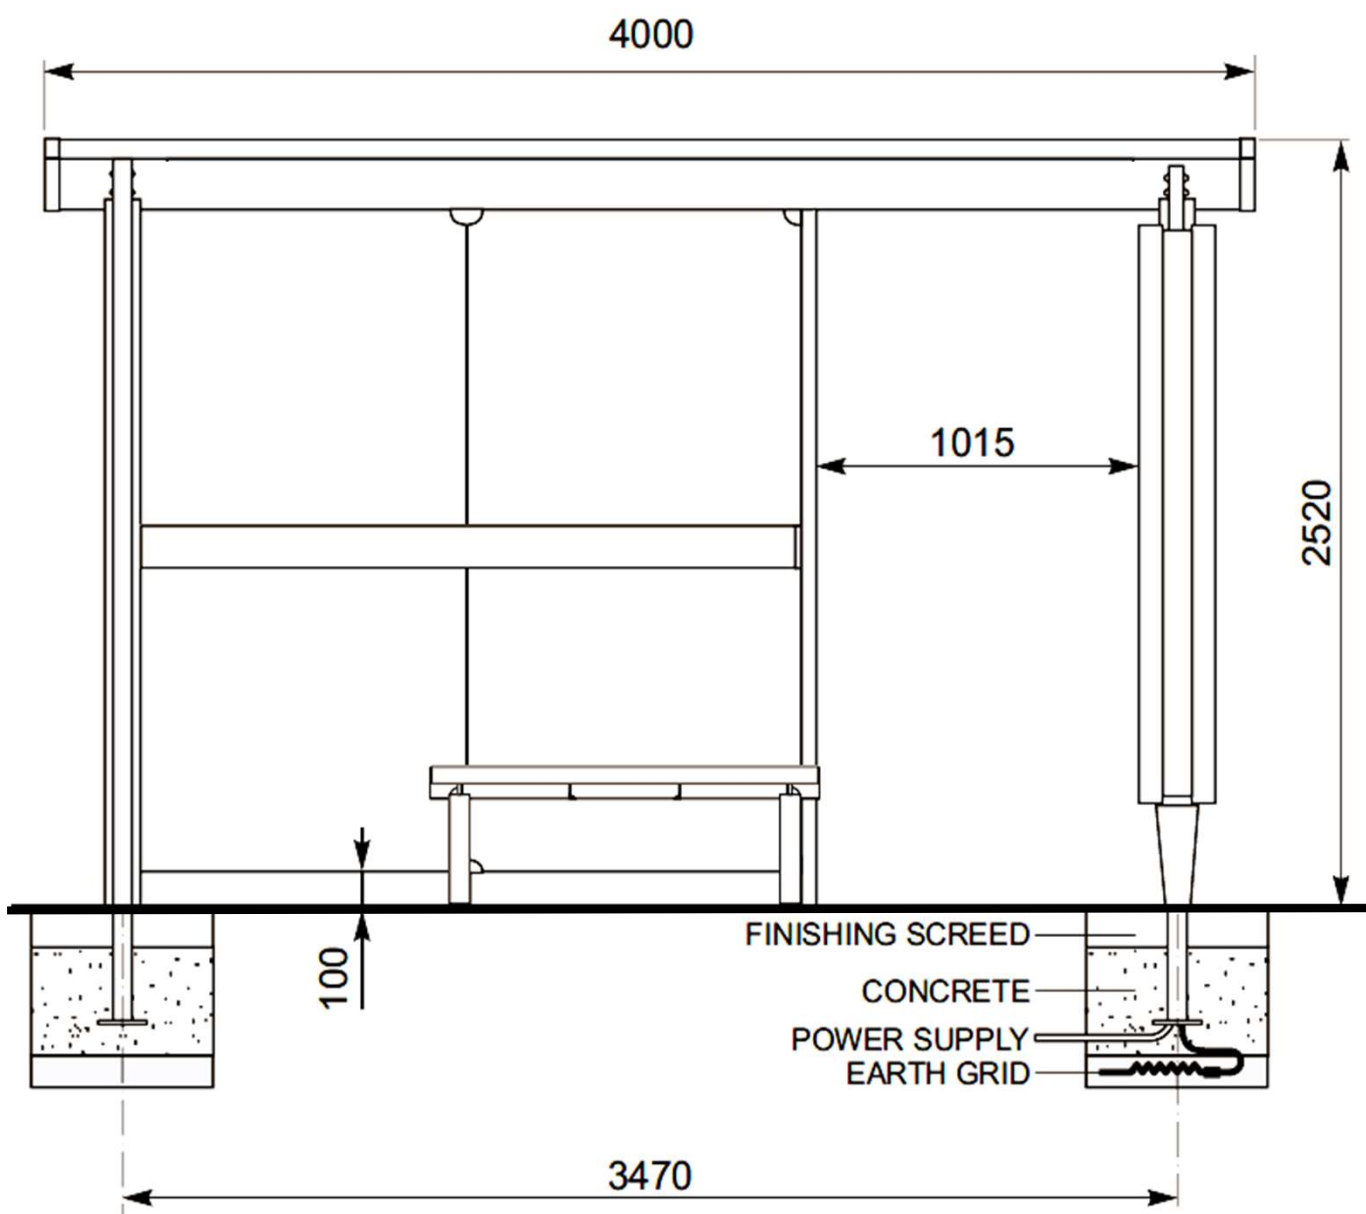
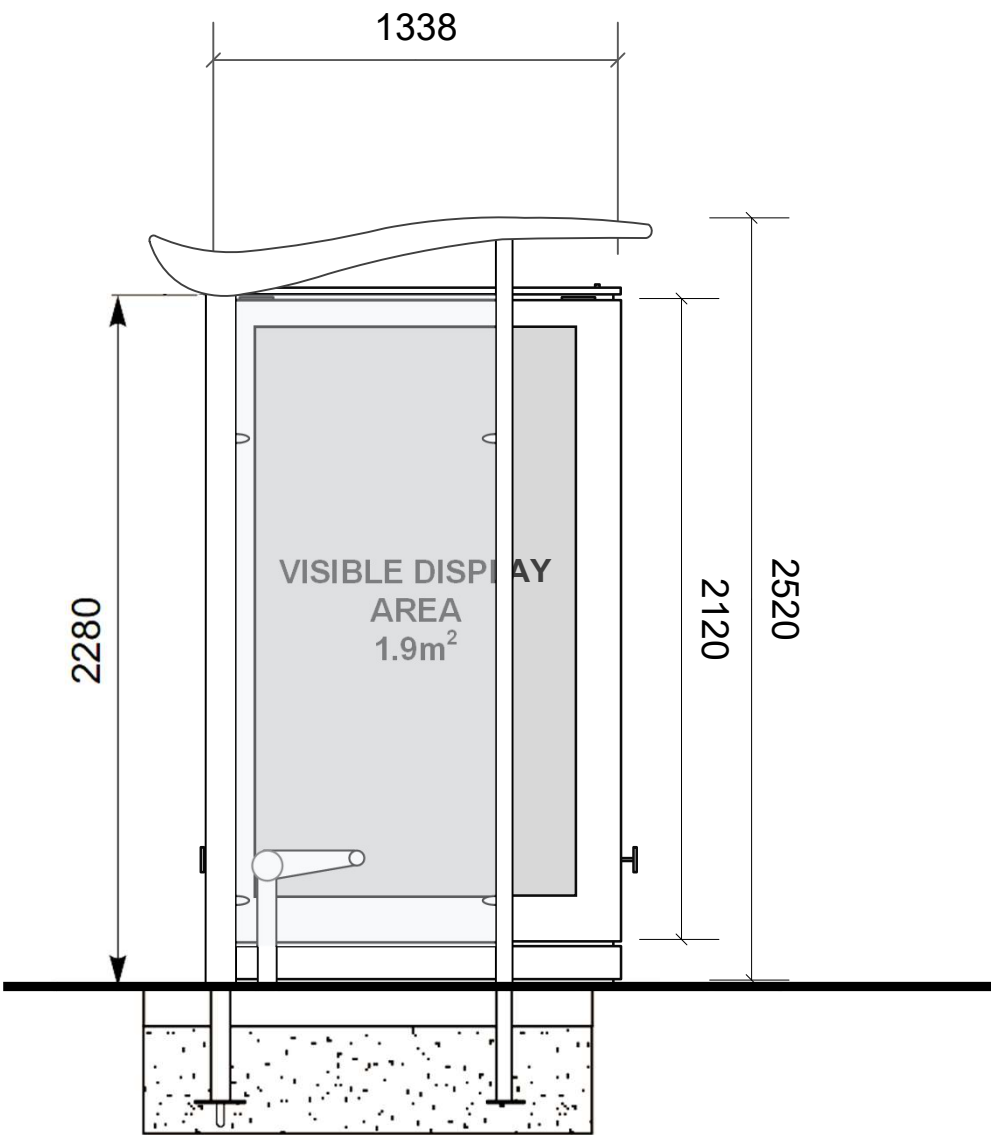


		HYDRA Shelter Elevations EXISTING		
SIZE	A3	FSCM NO	DWG NO A/4102051/ 03	REV A
SCALE	1 : 25		SHEET	1 of 1

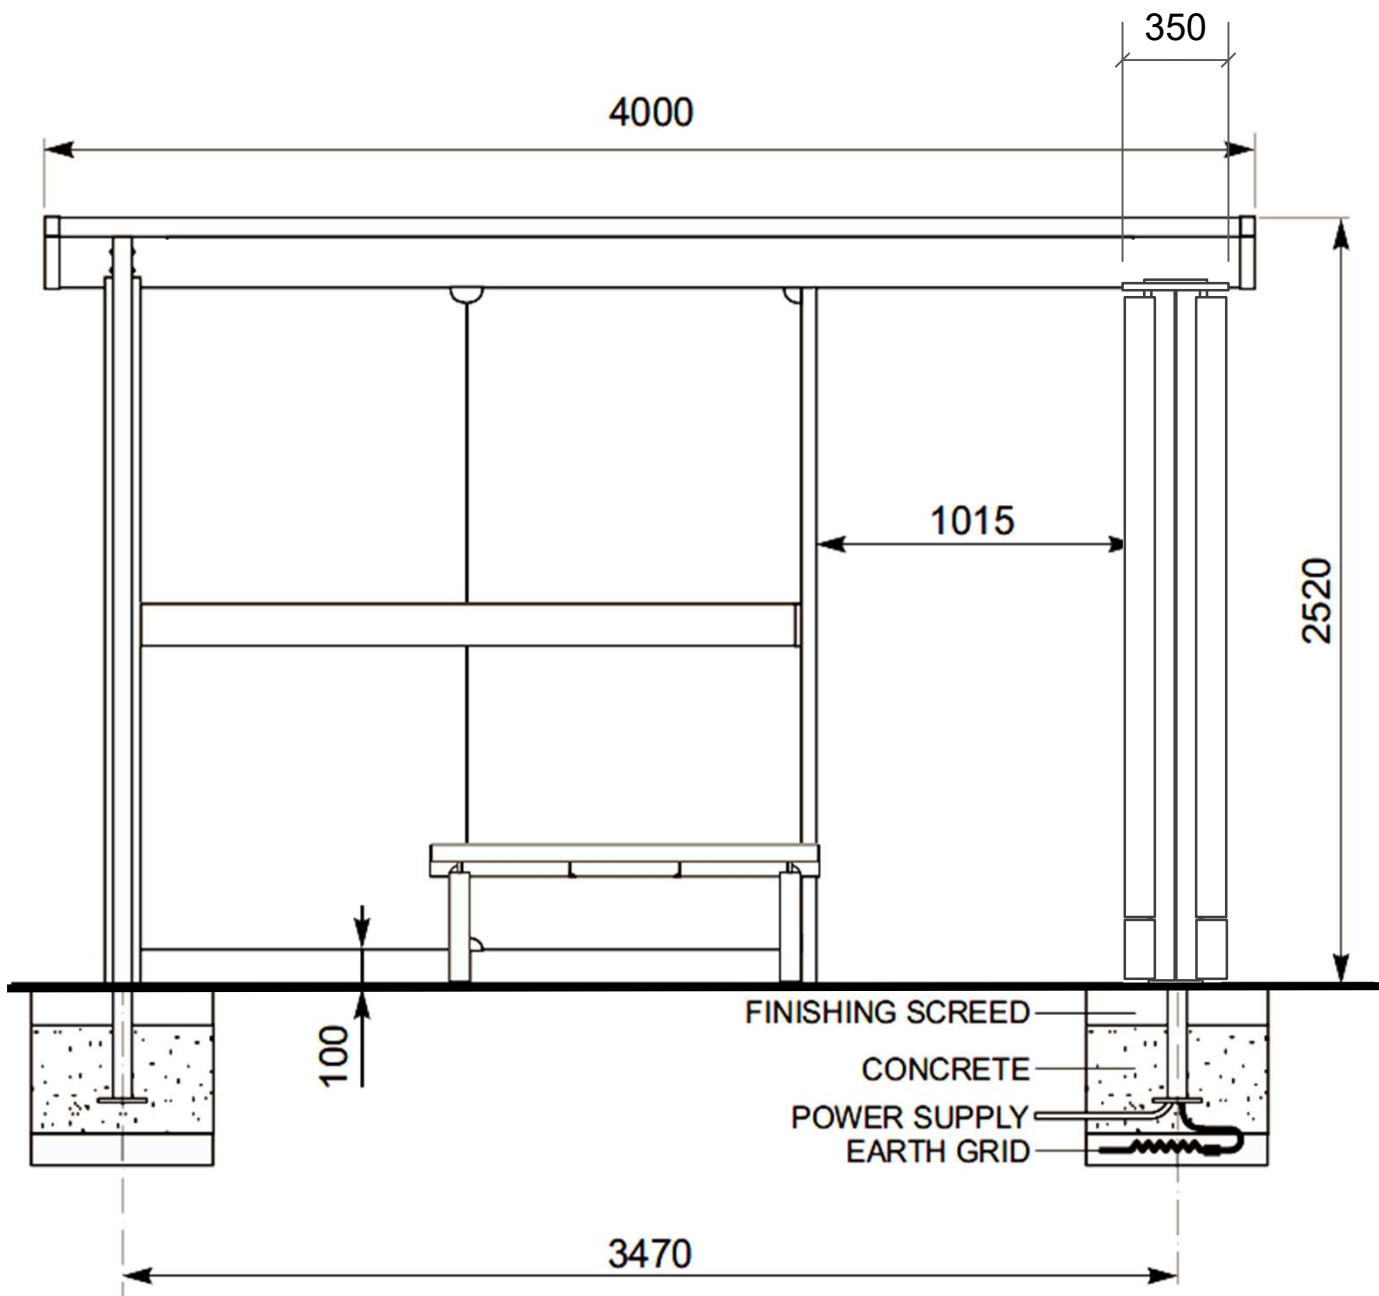

HYDRA Shelter Elevations PROPOSED

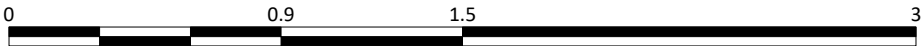

SIZE A3	FSCM NO	DWG NO A/4102051/ 03	REV A
SCALE 1 : 25	SHEET 1 of 1		