


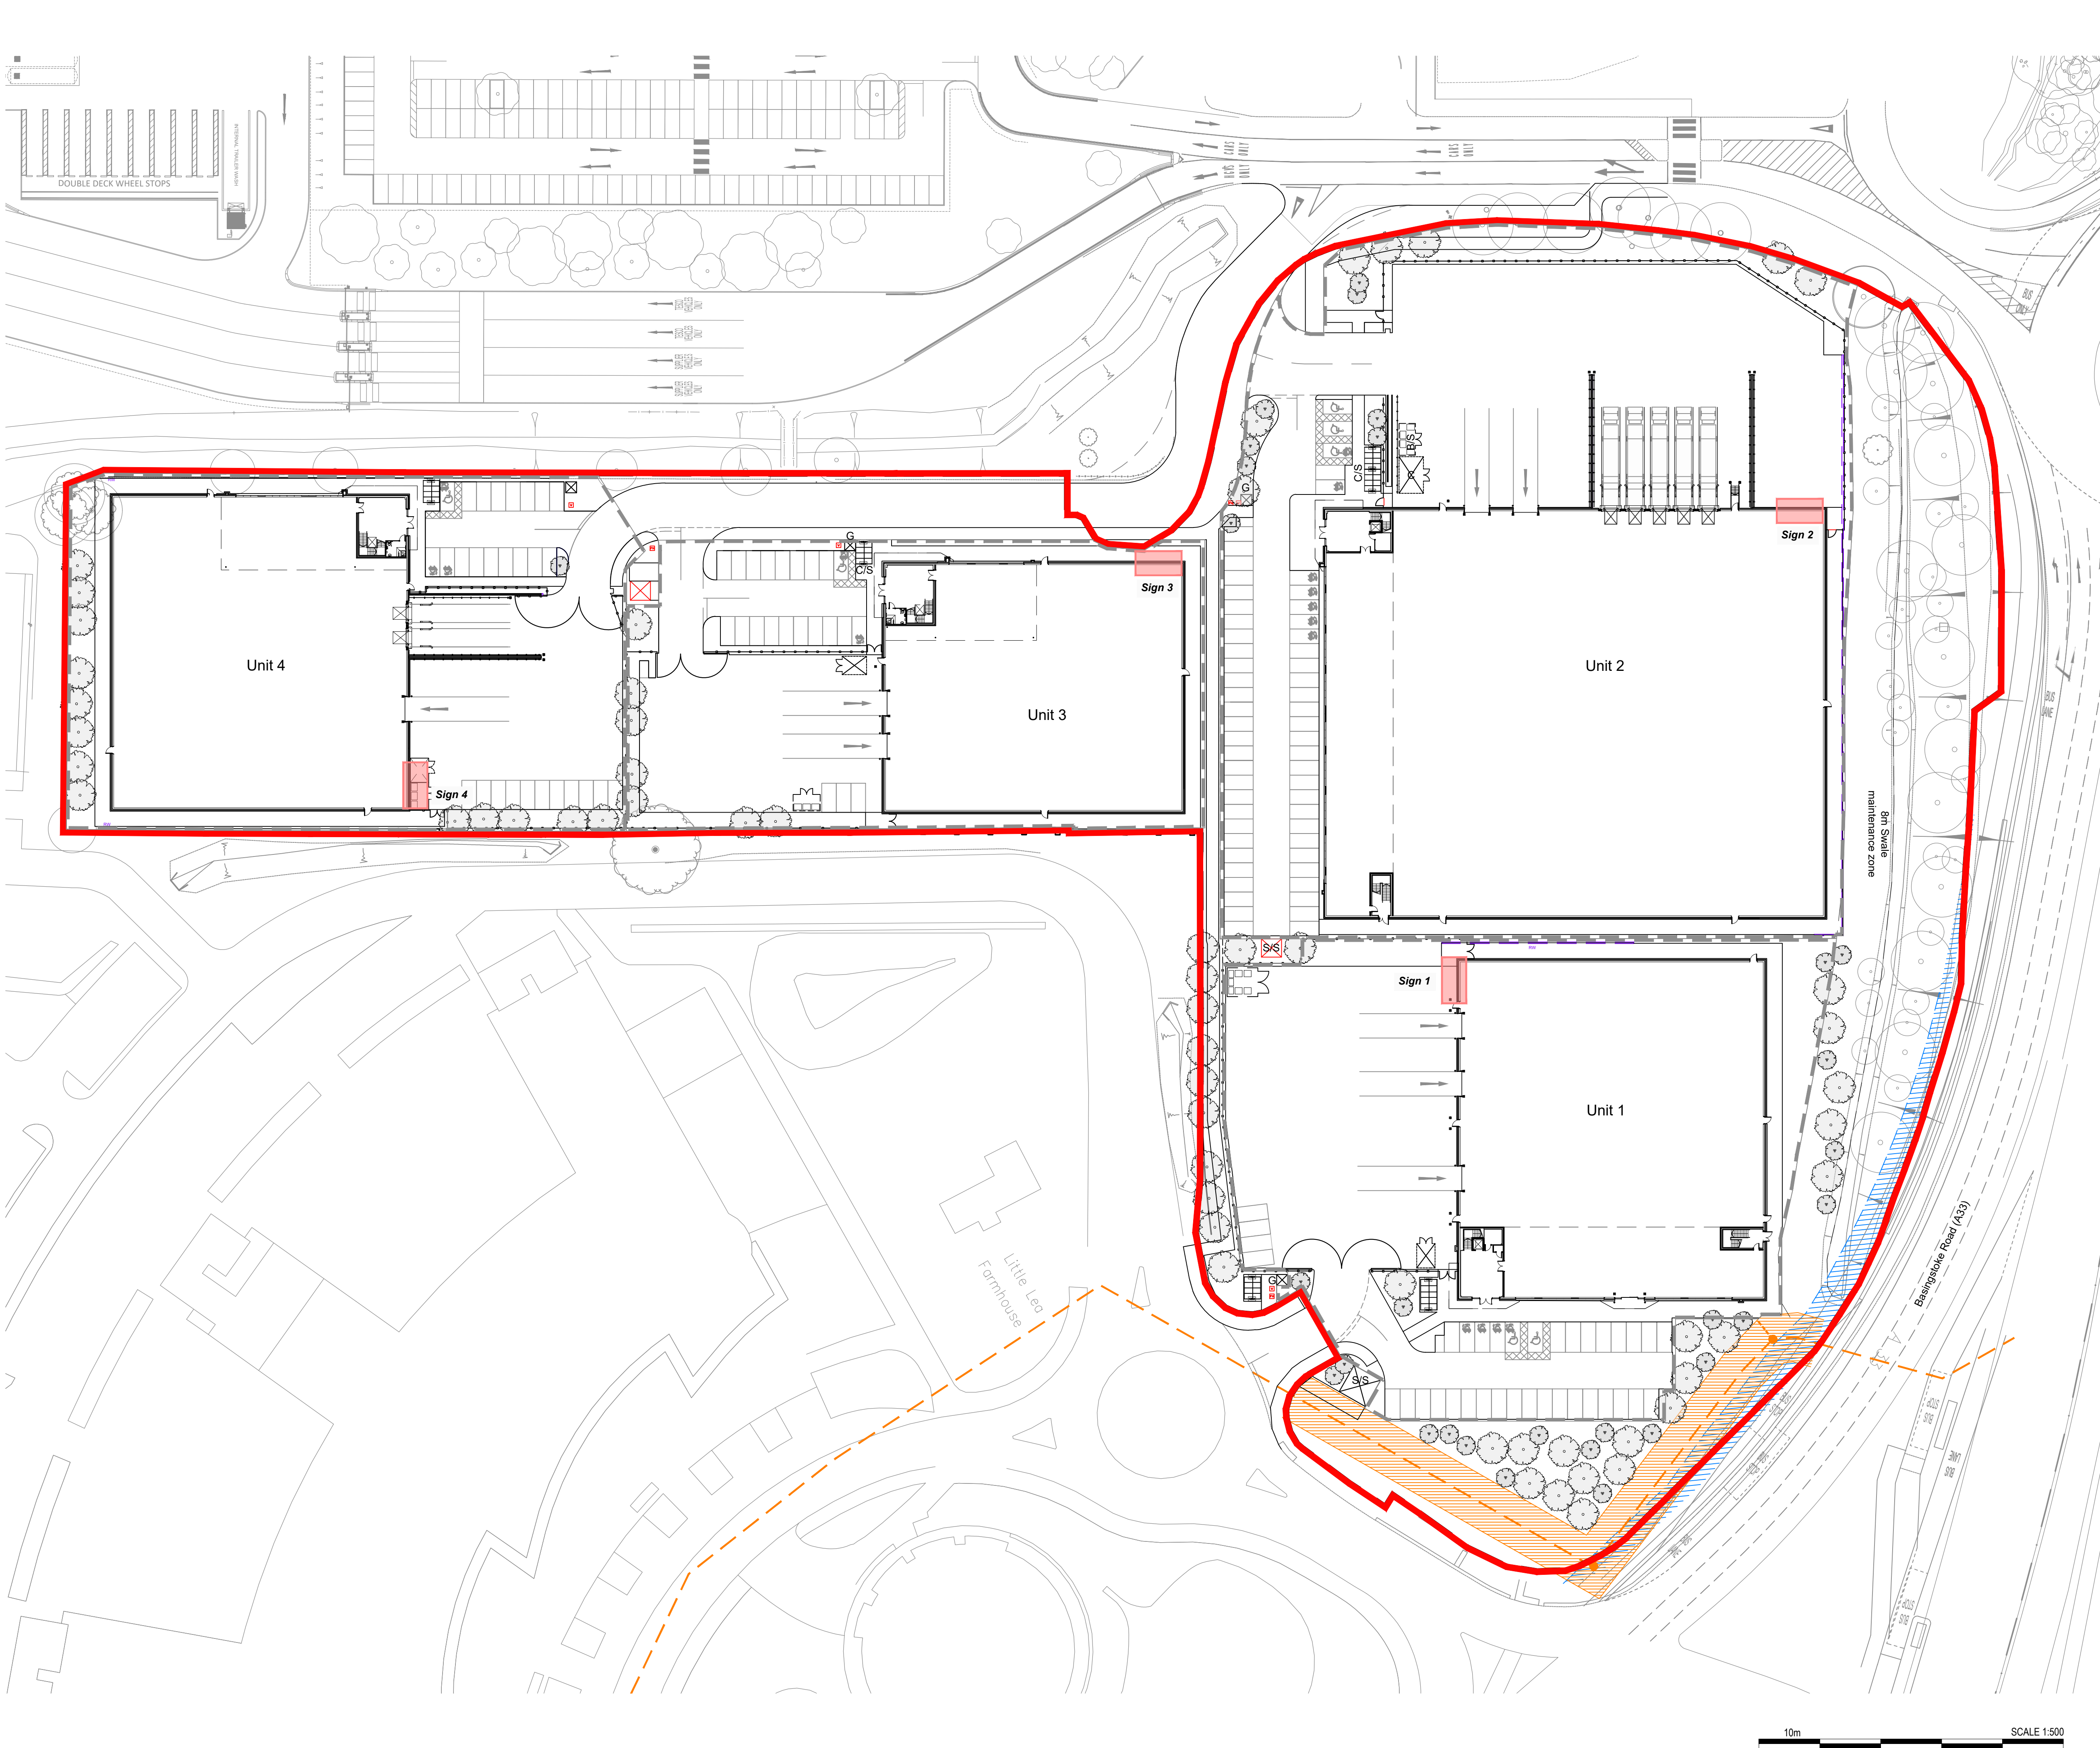

- Dimensions are in millimeters, unless stated otherwise.  
- Scaling of this drawing is not recommended.  
- It is the recipient's responsibility to print this document to the correct scale.  
- All relevant drawings and specifications should be read in conjunction with this drawing.

- Layout to be confirmed

C1

- Revision reference

Proposed Signage Positions

**Sign Type 1 - Building Mounted Signage**  
Building Stamps  
Built up 0.9mm flat faced descaled s/s letter  
Powder coated to a std RAL colour  
940mm high (On the G) x 50mm deep  
Letters fitted with 10mm white foamex back trays and half brackets

|     |               |    |     |          |
|-----|---------------|----|-----|----------|
| P01 | Initial Issue | GT | LF  | 12.08.26 |
| rev | amendments    | by | ckd | date     |

Reading International Logistics Park

|                            |       |
|----------------------------|-------|
| Proposed Signage Locations |       |
| LOD 4                      | LOI 4 |

GRAFTONGATE

Magrock

UMC

ARCHITECTS.

|                                 |                       |
|---------------------------------|-----------------------|
| RIBA PoW Stage:                 | 4 - Technical Design  |
| Document Suitability:           | S2                    |
| Drawn / Checked:                | GT / LF               |
| Date:                           | 12.08.26              |
| Scale:                          | 1:500 A1              |
| UMC Project Number:             | 23545                 |
| Document Reference:             | Drawing no: Revision: |
| C178 - UMC - SI01 - SI - DR - A | 0300 P01              |

PLANNING

THIS DRAWING IS TO BE USED FOR THE STATED PURPOSE ONLY AND SHOULD NOT BE USED FOR ANY OTHER