


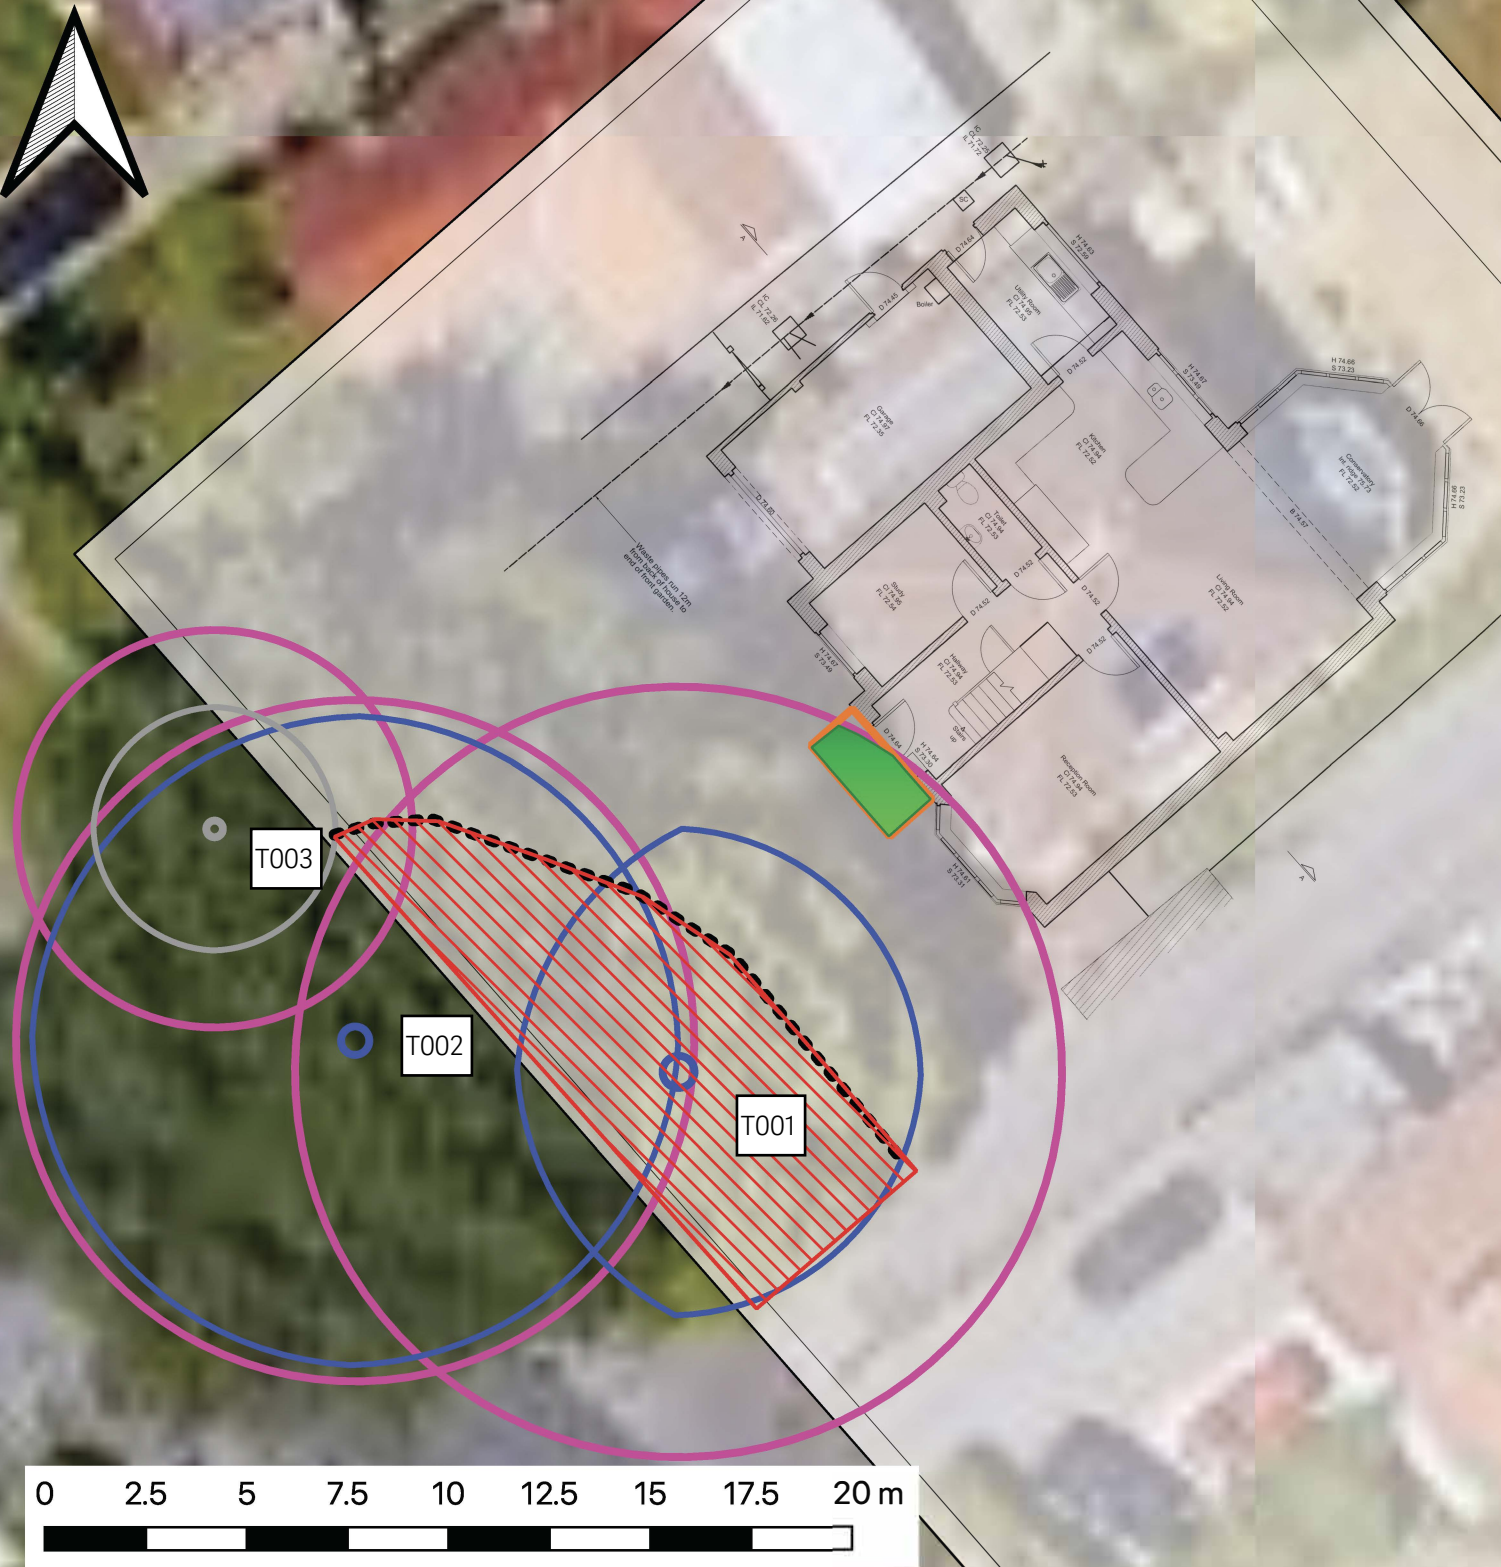

Legend

Tree Location Points

- Cat B
- Cat C
- Root Protection Area
- Special Construction Measures
- Proposed Development
- Tree Protection Fencing
- Construction Exclusion Zone

182 Kidmore Road PLANNING 280726

Base Map: Google street map 2026

1:300

CPRS: 27700

26/08/2026

LAC

182 Kidmore-TRPP-LAC-26082026

V1