


PROPOSED BUILDUPS

KEY




INTERNAL WALLS


ALL NEW WALLS IN EXISTING LISTED BUILDING TO BE LIGHTWEIGHT, TIMBER PARTITIONS, CONSTRUCTED TO BE FULLY REMOVABLE AND NON LOAD-BEARING.

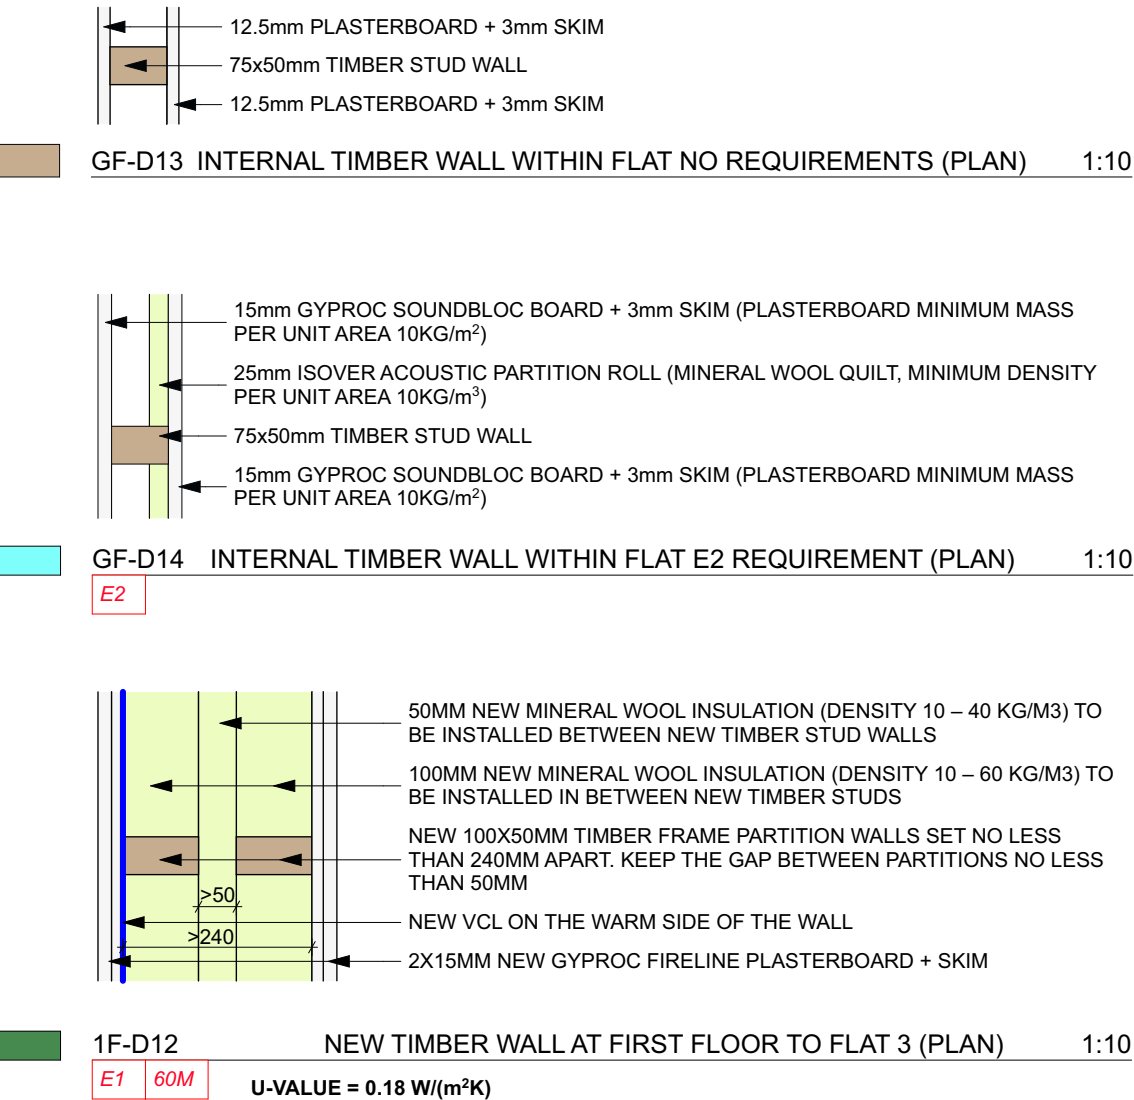




FLOORS

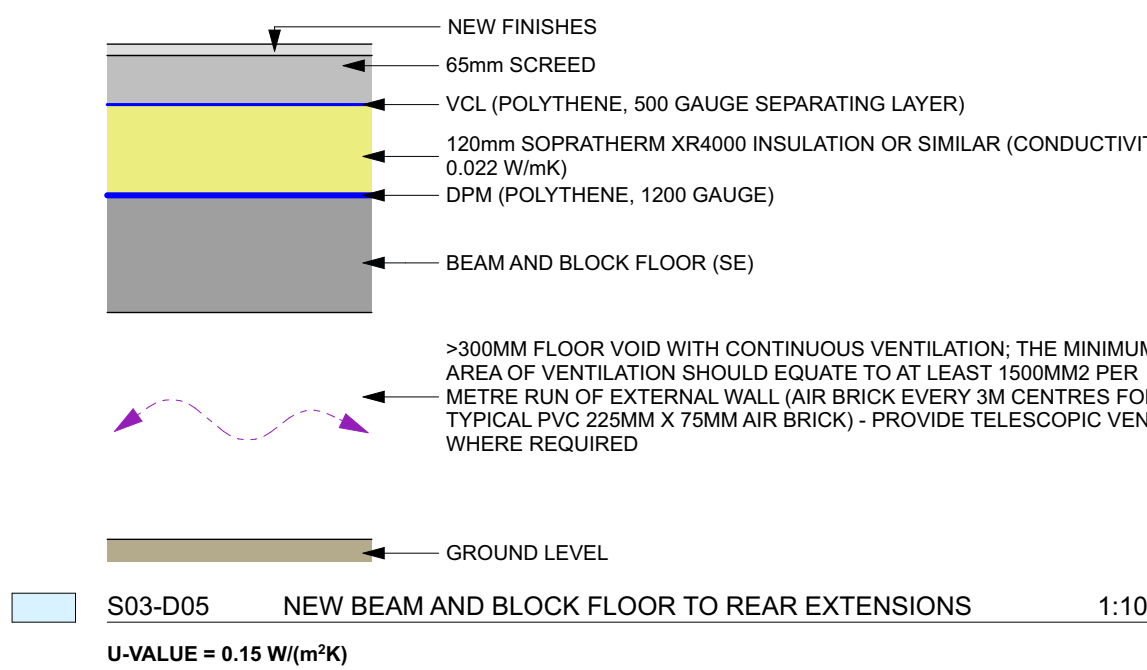

ROOFS

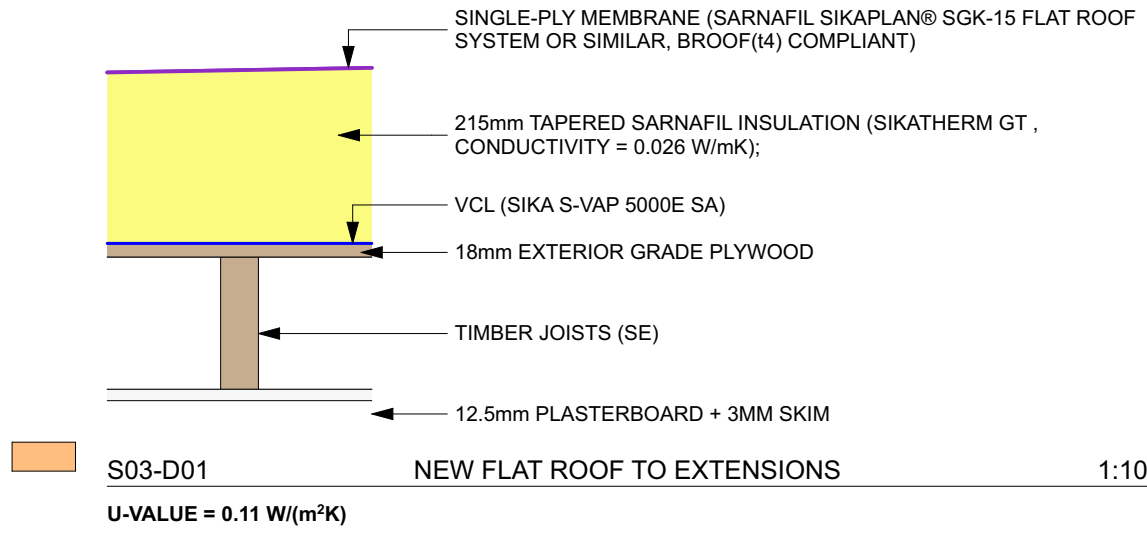

EXTERNAL WALLS

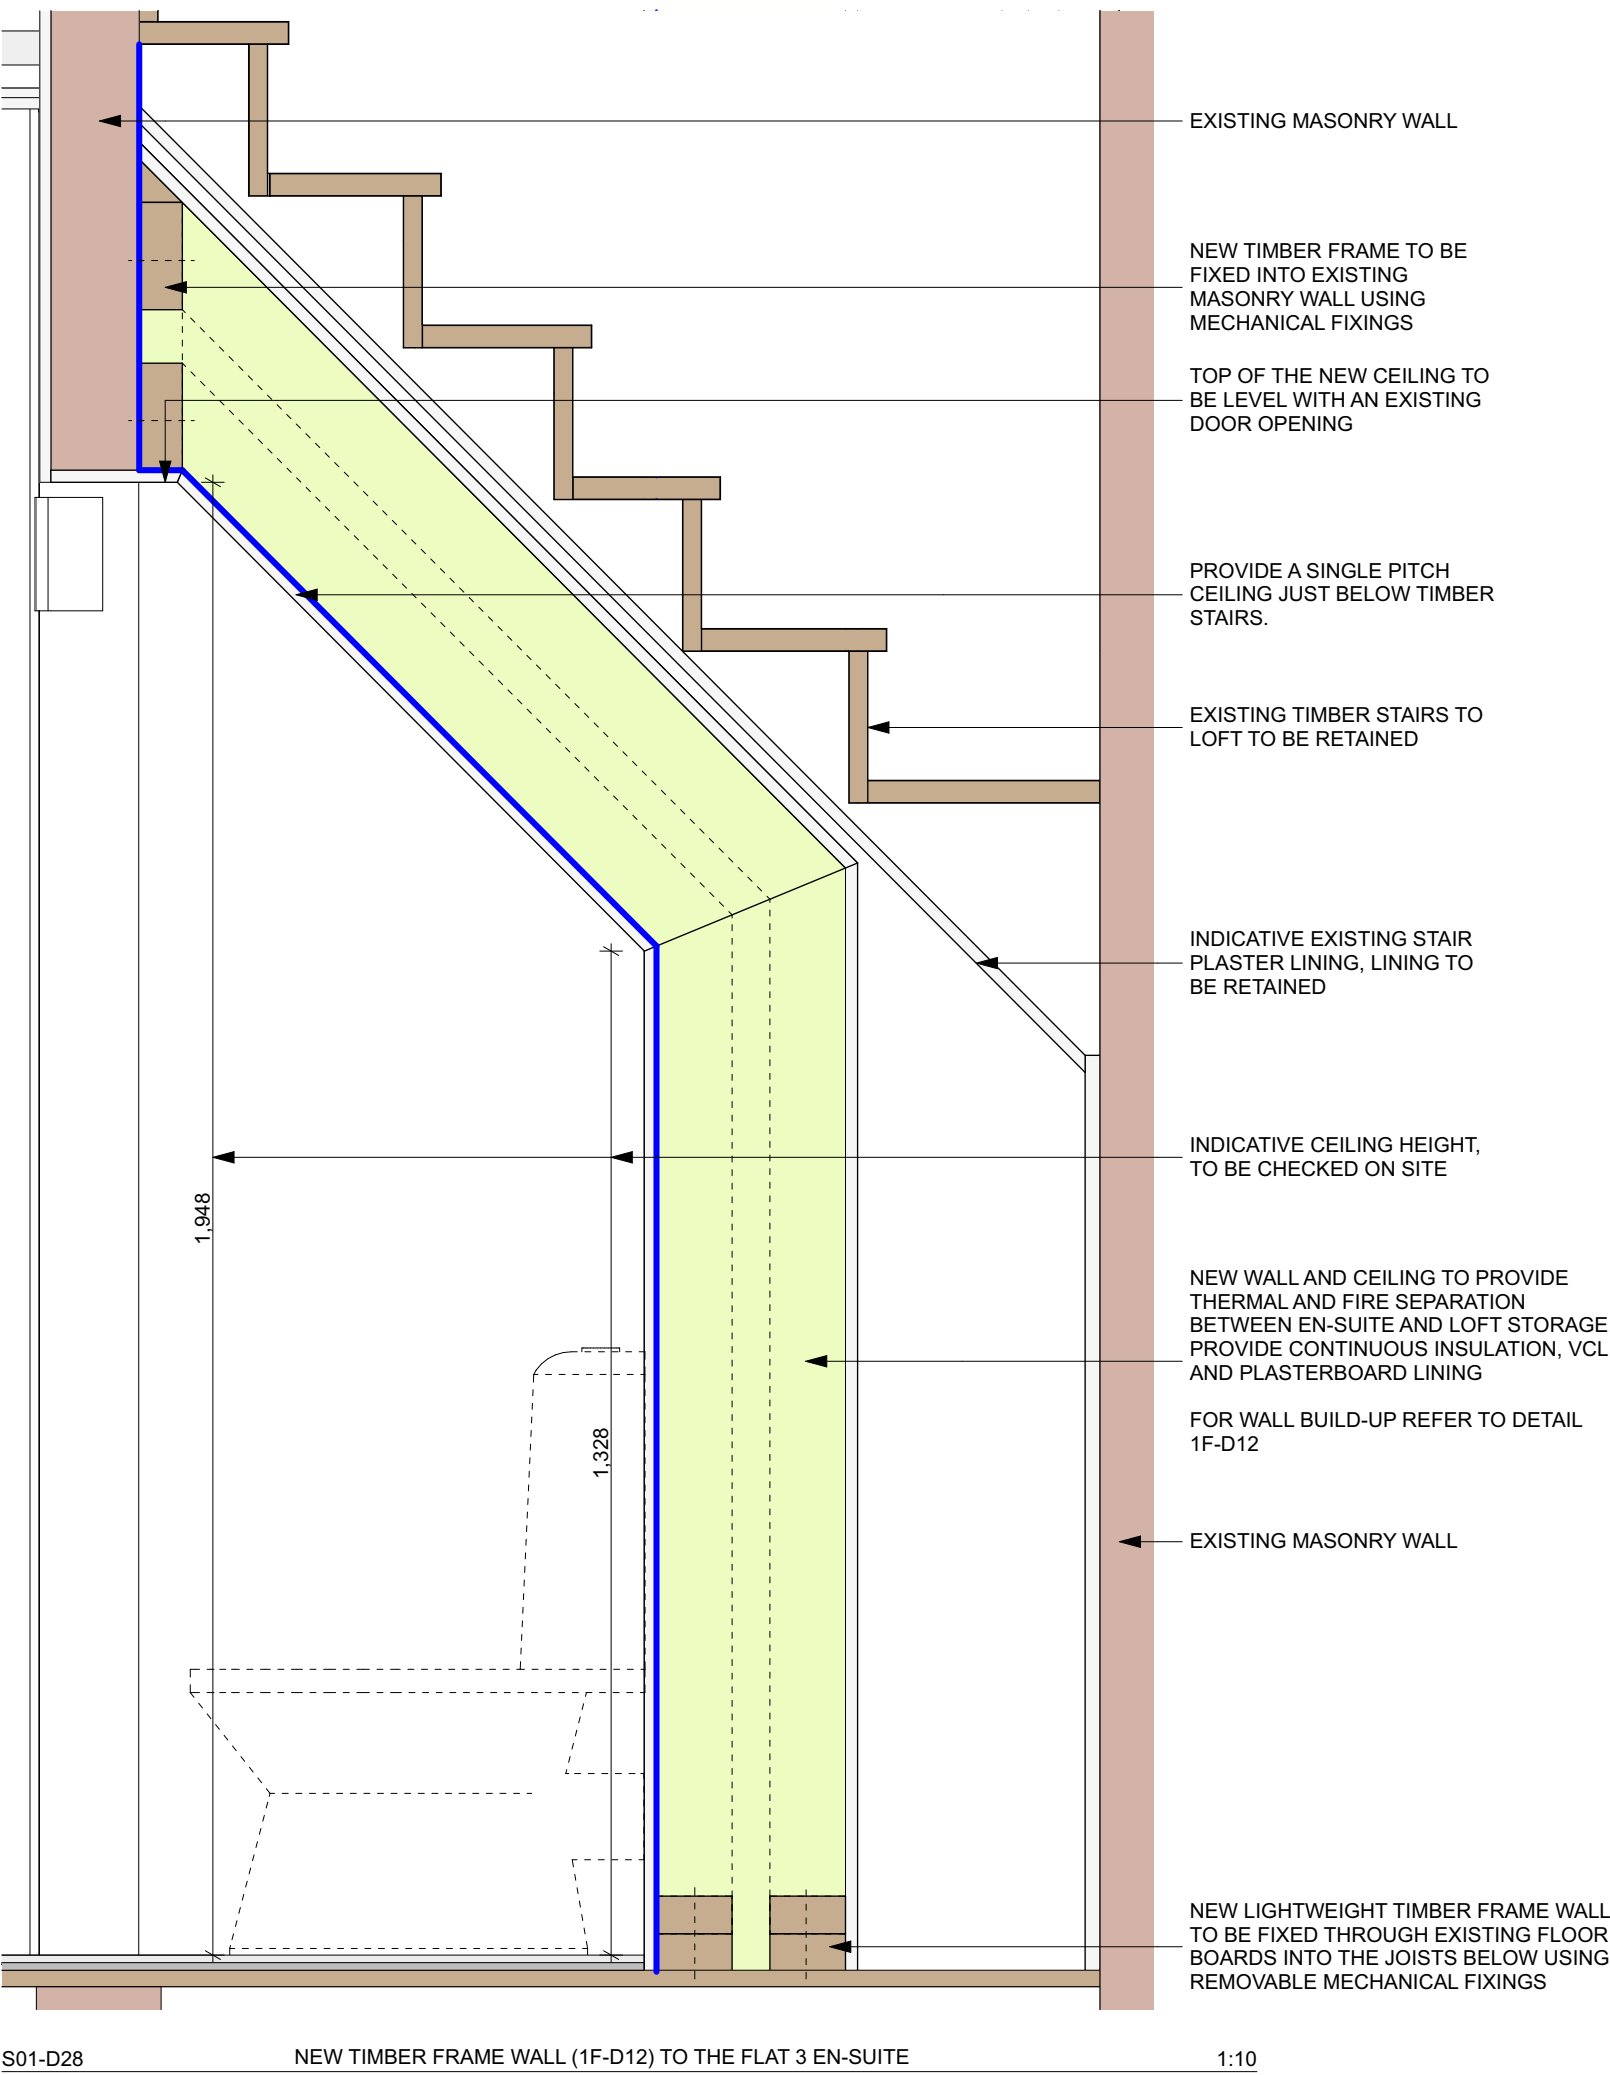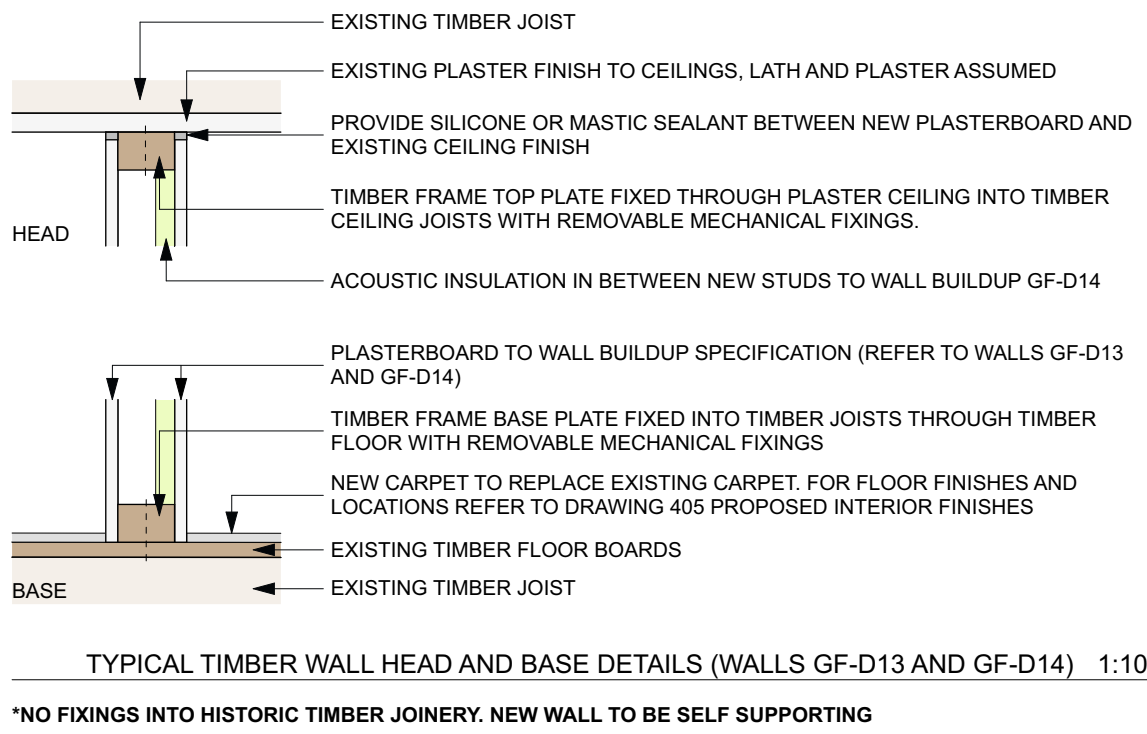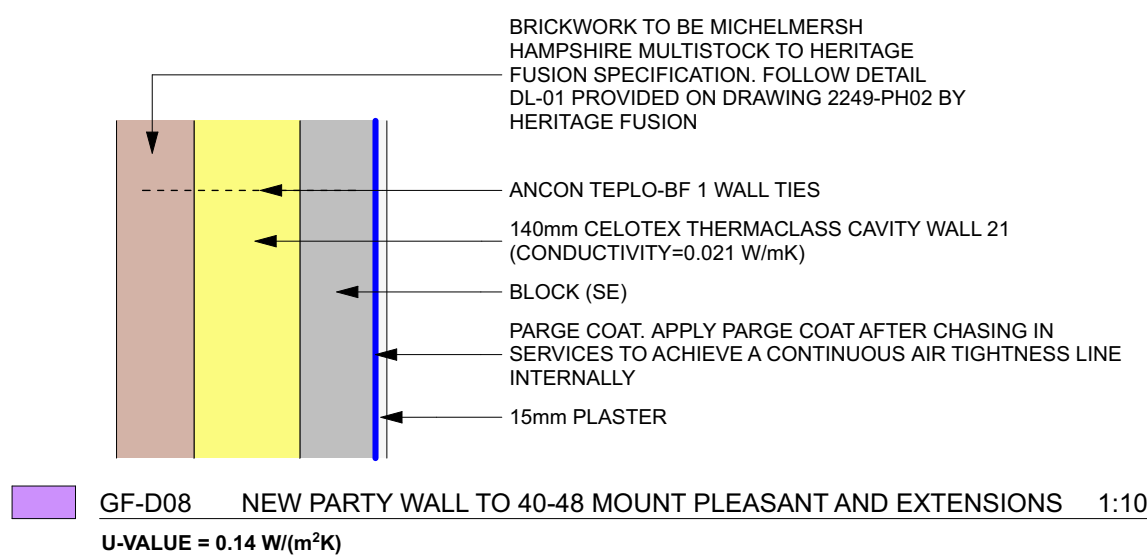

NOTES

ORIGINAL A1

NOT FOR CONSTRUCTION
THIS DRAWING IS PREPARED FOR PLANNING ONLY.
THIS DRAWING IS BASED ON OS INFORMATION AND
SURVEY BY MIC SURVEYS LTD. THE PROPOSAL IS
SUBJECT TO PLANNING, BUILDING CONTROL,
DETAILED DESIGN, CDM, LEGAL INVESTIGATIONS
ETC. NO STRUCTURAL SURVEY, OR ADVICE HAS
BEEN USED IN THE COMPILATION OF THESE
DRAWINGS. AREAS SHOWN ARE APPROXIMATE,
AND SUBJECT TO DETAILED DESIGN.

(C) COPYRIGHT HIVES ARCHITECTS LLP

E1 APPROVED DOCUMENT E, E1 ACOUSTIC REQUIREMENT

E2 APPROVED DOCUMENT E, E2 ACOUSTIC REQUIREMENT

60M 60 MIN REI FIRE RESISTANT CONSTRUCTION REQUIREMENT

30M 30 MIN REI FIRE RESISTANT CONSTRUCTION REQUIREMENT

FOR FURTHER DETAIL ON REPAIRS REFER TO DRAWINGS 2249-
PH01, 2249-PH02 AND 2249-PH03 BY HERITAGE FUSION

FOR INTERIOR FINISHES REFER TO DRAWING 2787 205

FOR FIRE REPORT REFER TO DOCUMENT FIRE STRATEGY - 50
MOUNT PLEASANT RG1 2TD - V1.1 PREPARED BY FSSE

11/09/2026 PLANNING ISSUE

Rev

Client

BLOOMFIELD HOMES LIMITED

Drawing title

**PROPOSED WALL, ROOF AND
FLOOR TYPES**

MINIMAL FIXINGS TO EXISTING FRAME

Scale @ Drawing Size

1:10, 1:200 @A1

Drawn

GP

Checked

HW

Status

PLANNING

HIVES ARCHITECTS

SINCE 1934

Hives Architects LLP
Quadrant House, Broad Street, Reading, RG1 7QE
0118 958 7331, info@hivesarchitects.co.uk

Project

Drawing

Revision

2787 407P1

SCALE 1:10