


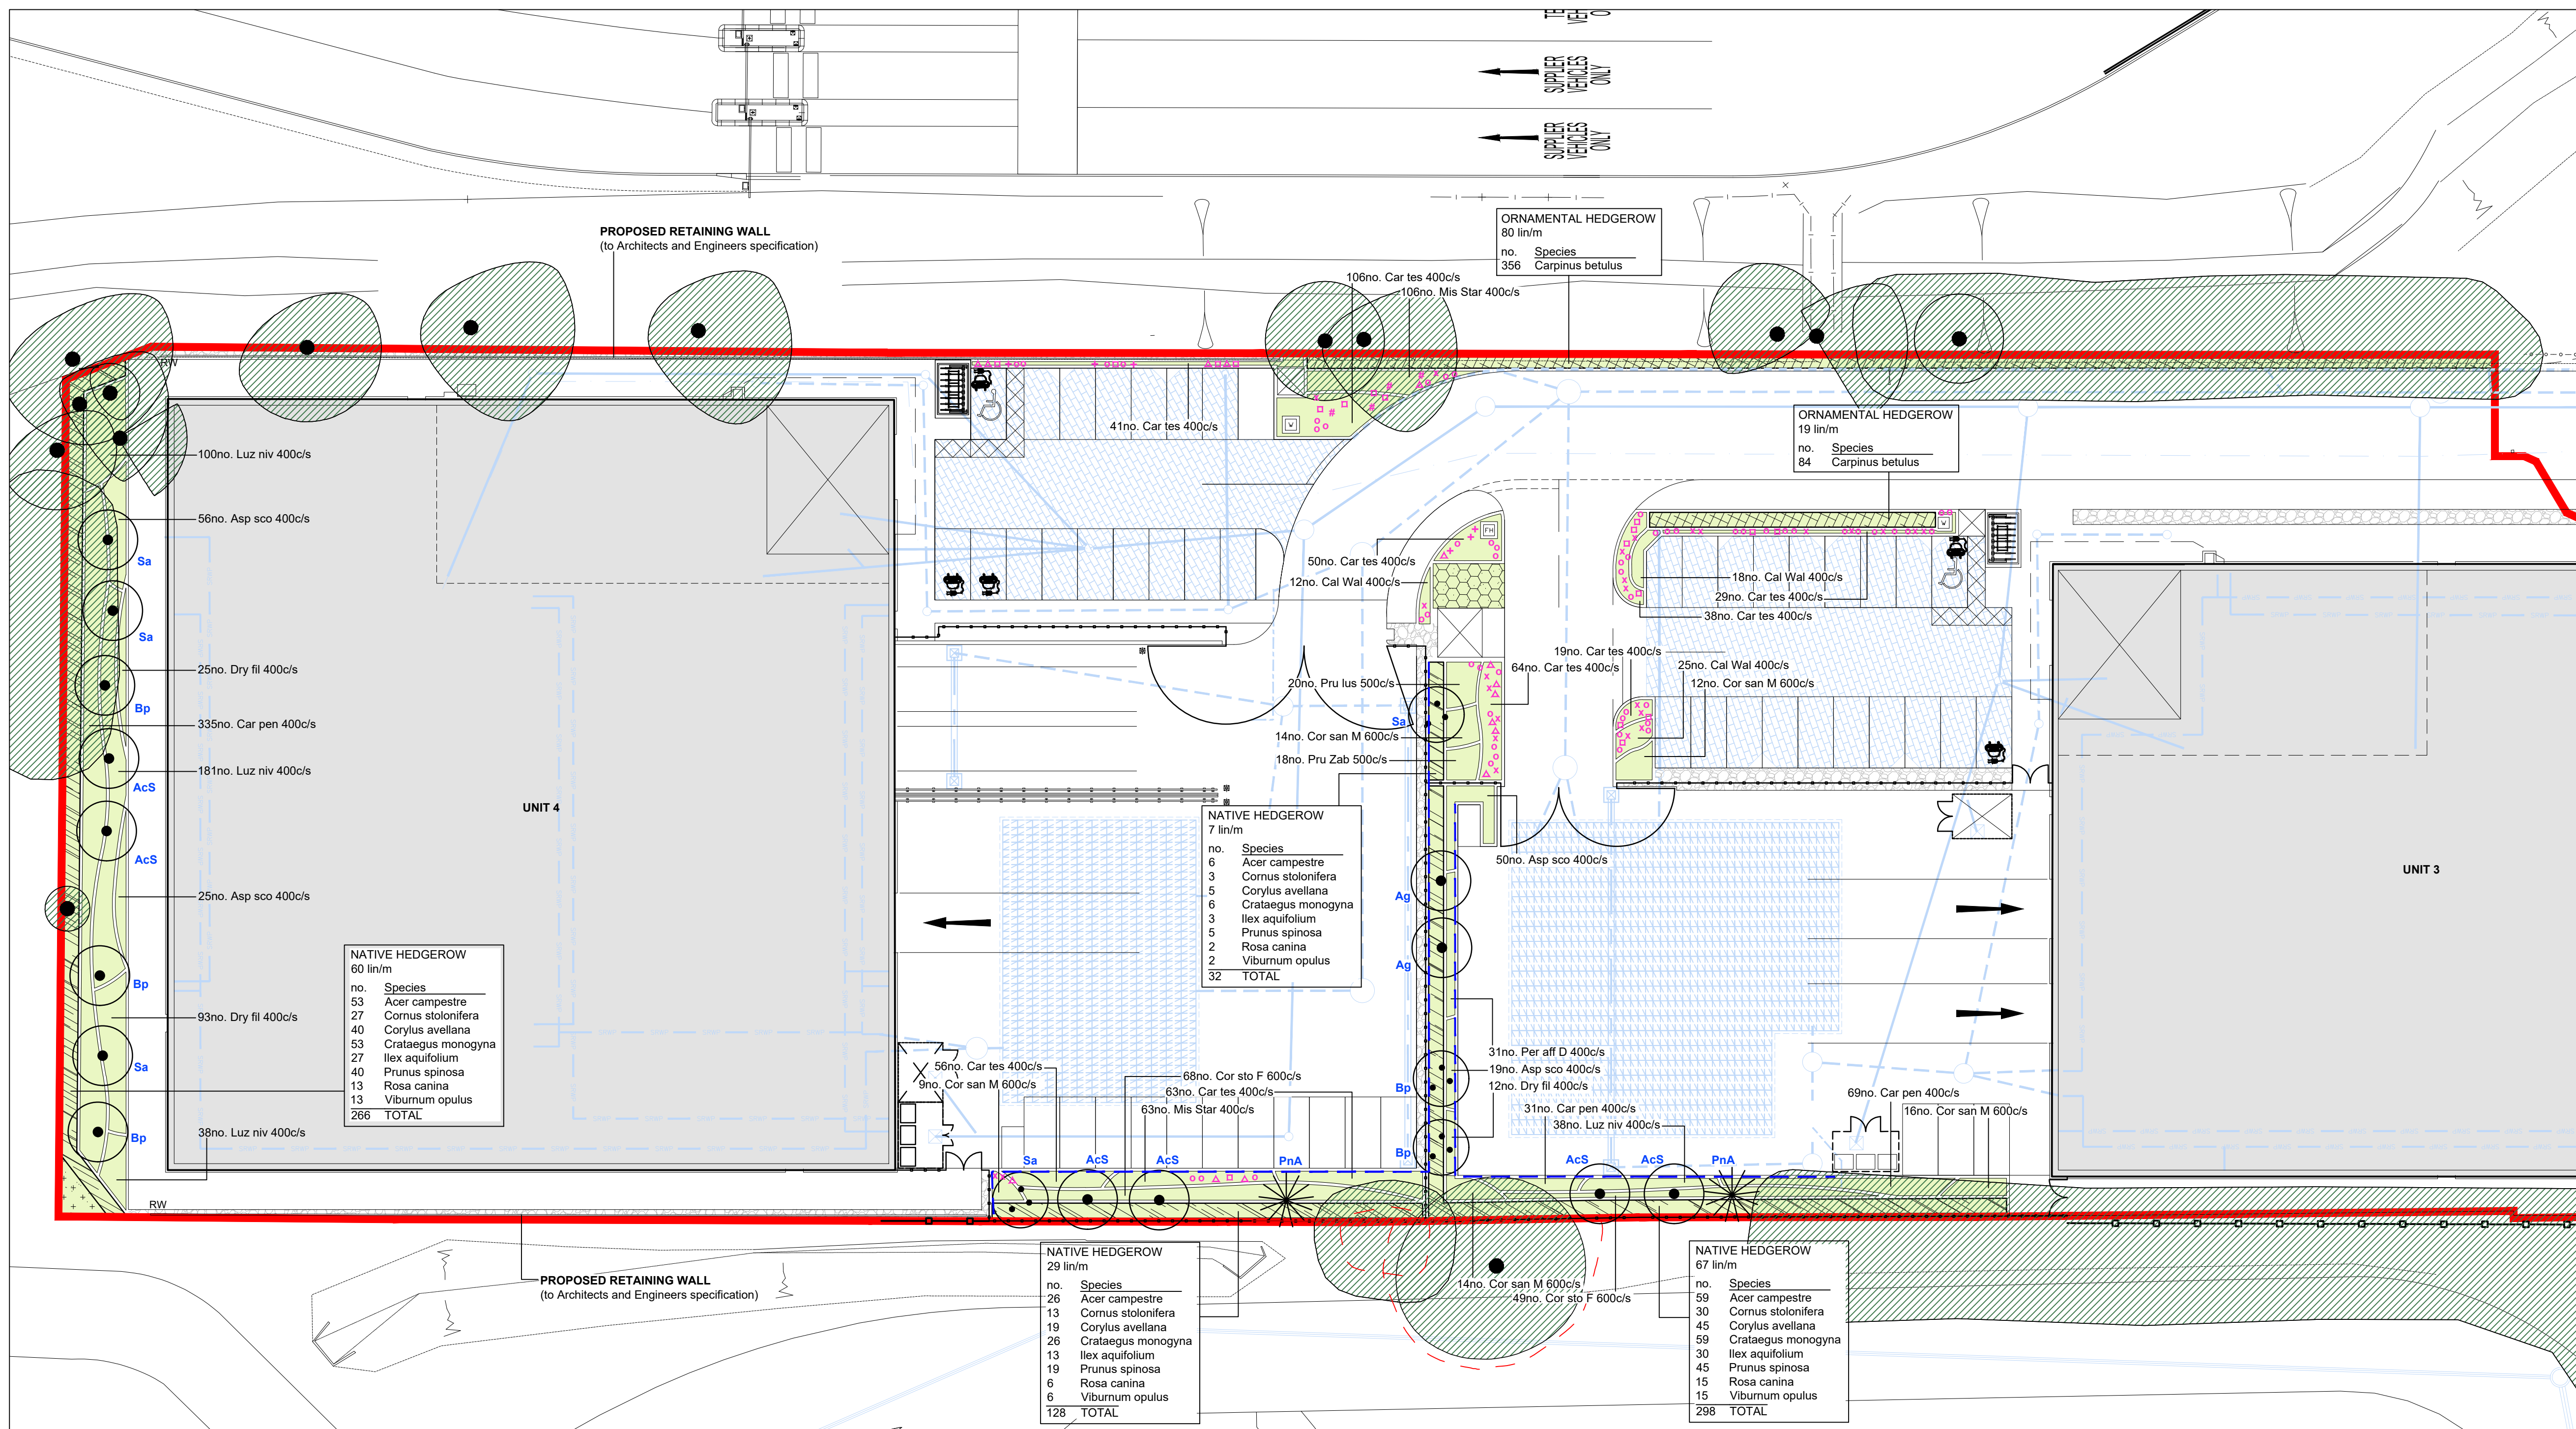

C07.	Addition of tree family detail.	MGO	MG	18/08/26
C08.	Amendments to tree species.	MGO	MG	17/08/26
C05.	Rootbarrier locations added to Graftongate (AB) instruction.	MGO	MG	24/07/26
C04.	Updated in accordance with UMC's latest site layout	MGO	MG	09/01/26
Xref_23545-Site Layout.dwg (08/01/26)				
C03.	Tree species repositioned to the north eastern landscape.	MGO	MG	12/12/25
C02.	Updated in accordance with UMC's latest site layout drawing number C178-UMC-SI01-SI-DR-A-0625-Rev-C01 and team comments.	MGO	MG	10/12/25

C01.	Issued for comment.	MGO	MG	06/08/25
REV	DESCRIPTION	BY	CHKD	DATE



CLIENT
GRAFTONGATE

PROJECT
Reading International Logistics Park

DRAWING TITLE
**Planting Plan
(Sheet 1 of 2)**

CONTRACT NUMBER:	2470/25	DATE:	06/08/2025
DRG STATUS: PLANNING / CONSTRUCTION	CAD REFERENCE:	25_P-BCA-ELS-XX-DR-L-2470-01-02_Landscape Proposals.dwg	
DRAWN BY: MGO	CHECKED BY: MG		
SCALE: 1:250	ORIGINAL SHEET: A1		
PROJECT ORIGINATOR	VOLUME	LEVEL	TYPE
ROLE	NUMBER	STATUS	REV

RLP - BCA - ELS - XX - DR - L - 2470-25-01 - C - C07