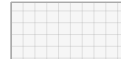
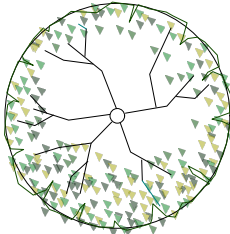
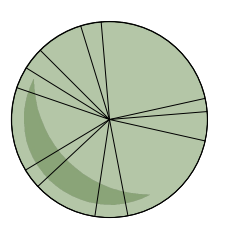
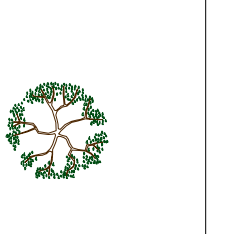


KEY

Surfacing/Paving

-  Proposed Flowering
-  Grey coloured paving slabs
-  Red Brick Pathway: Driveline Priora
-  Proposed Marshall Driveway
-  Permeable macadam surface for access road
-  20/40mm rounded flint gravel over weed stop fabric to create low maintenance area. Note: Gravel surface must be 100mm below back edge of eco crib wall.


Soft Landscaping

-  Proposed lawn : Rolawn Medallion Turf
-  Proposed flowering : Alyssum
-  Proposed low informal flowering evergreen boundary hedge
-  Proposed garden hedge: Laurel
-  Proposed hedge: Evergreen Hedging
-  Calluna plants
-  A
-  B
-  C



Objects


-  Bike
-  EV Charger

Lights

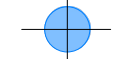-  Ground Light
-  Directional External Light

Boundary Features

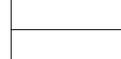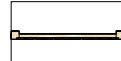-  Existing Boundary line
-  Close board fence 1.8m high
-  Low level picket fence 0.9m high

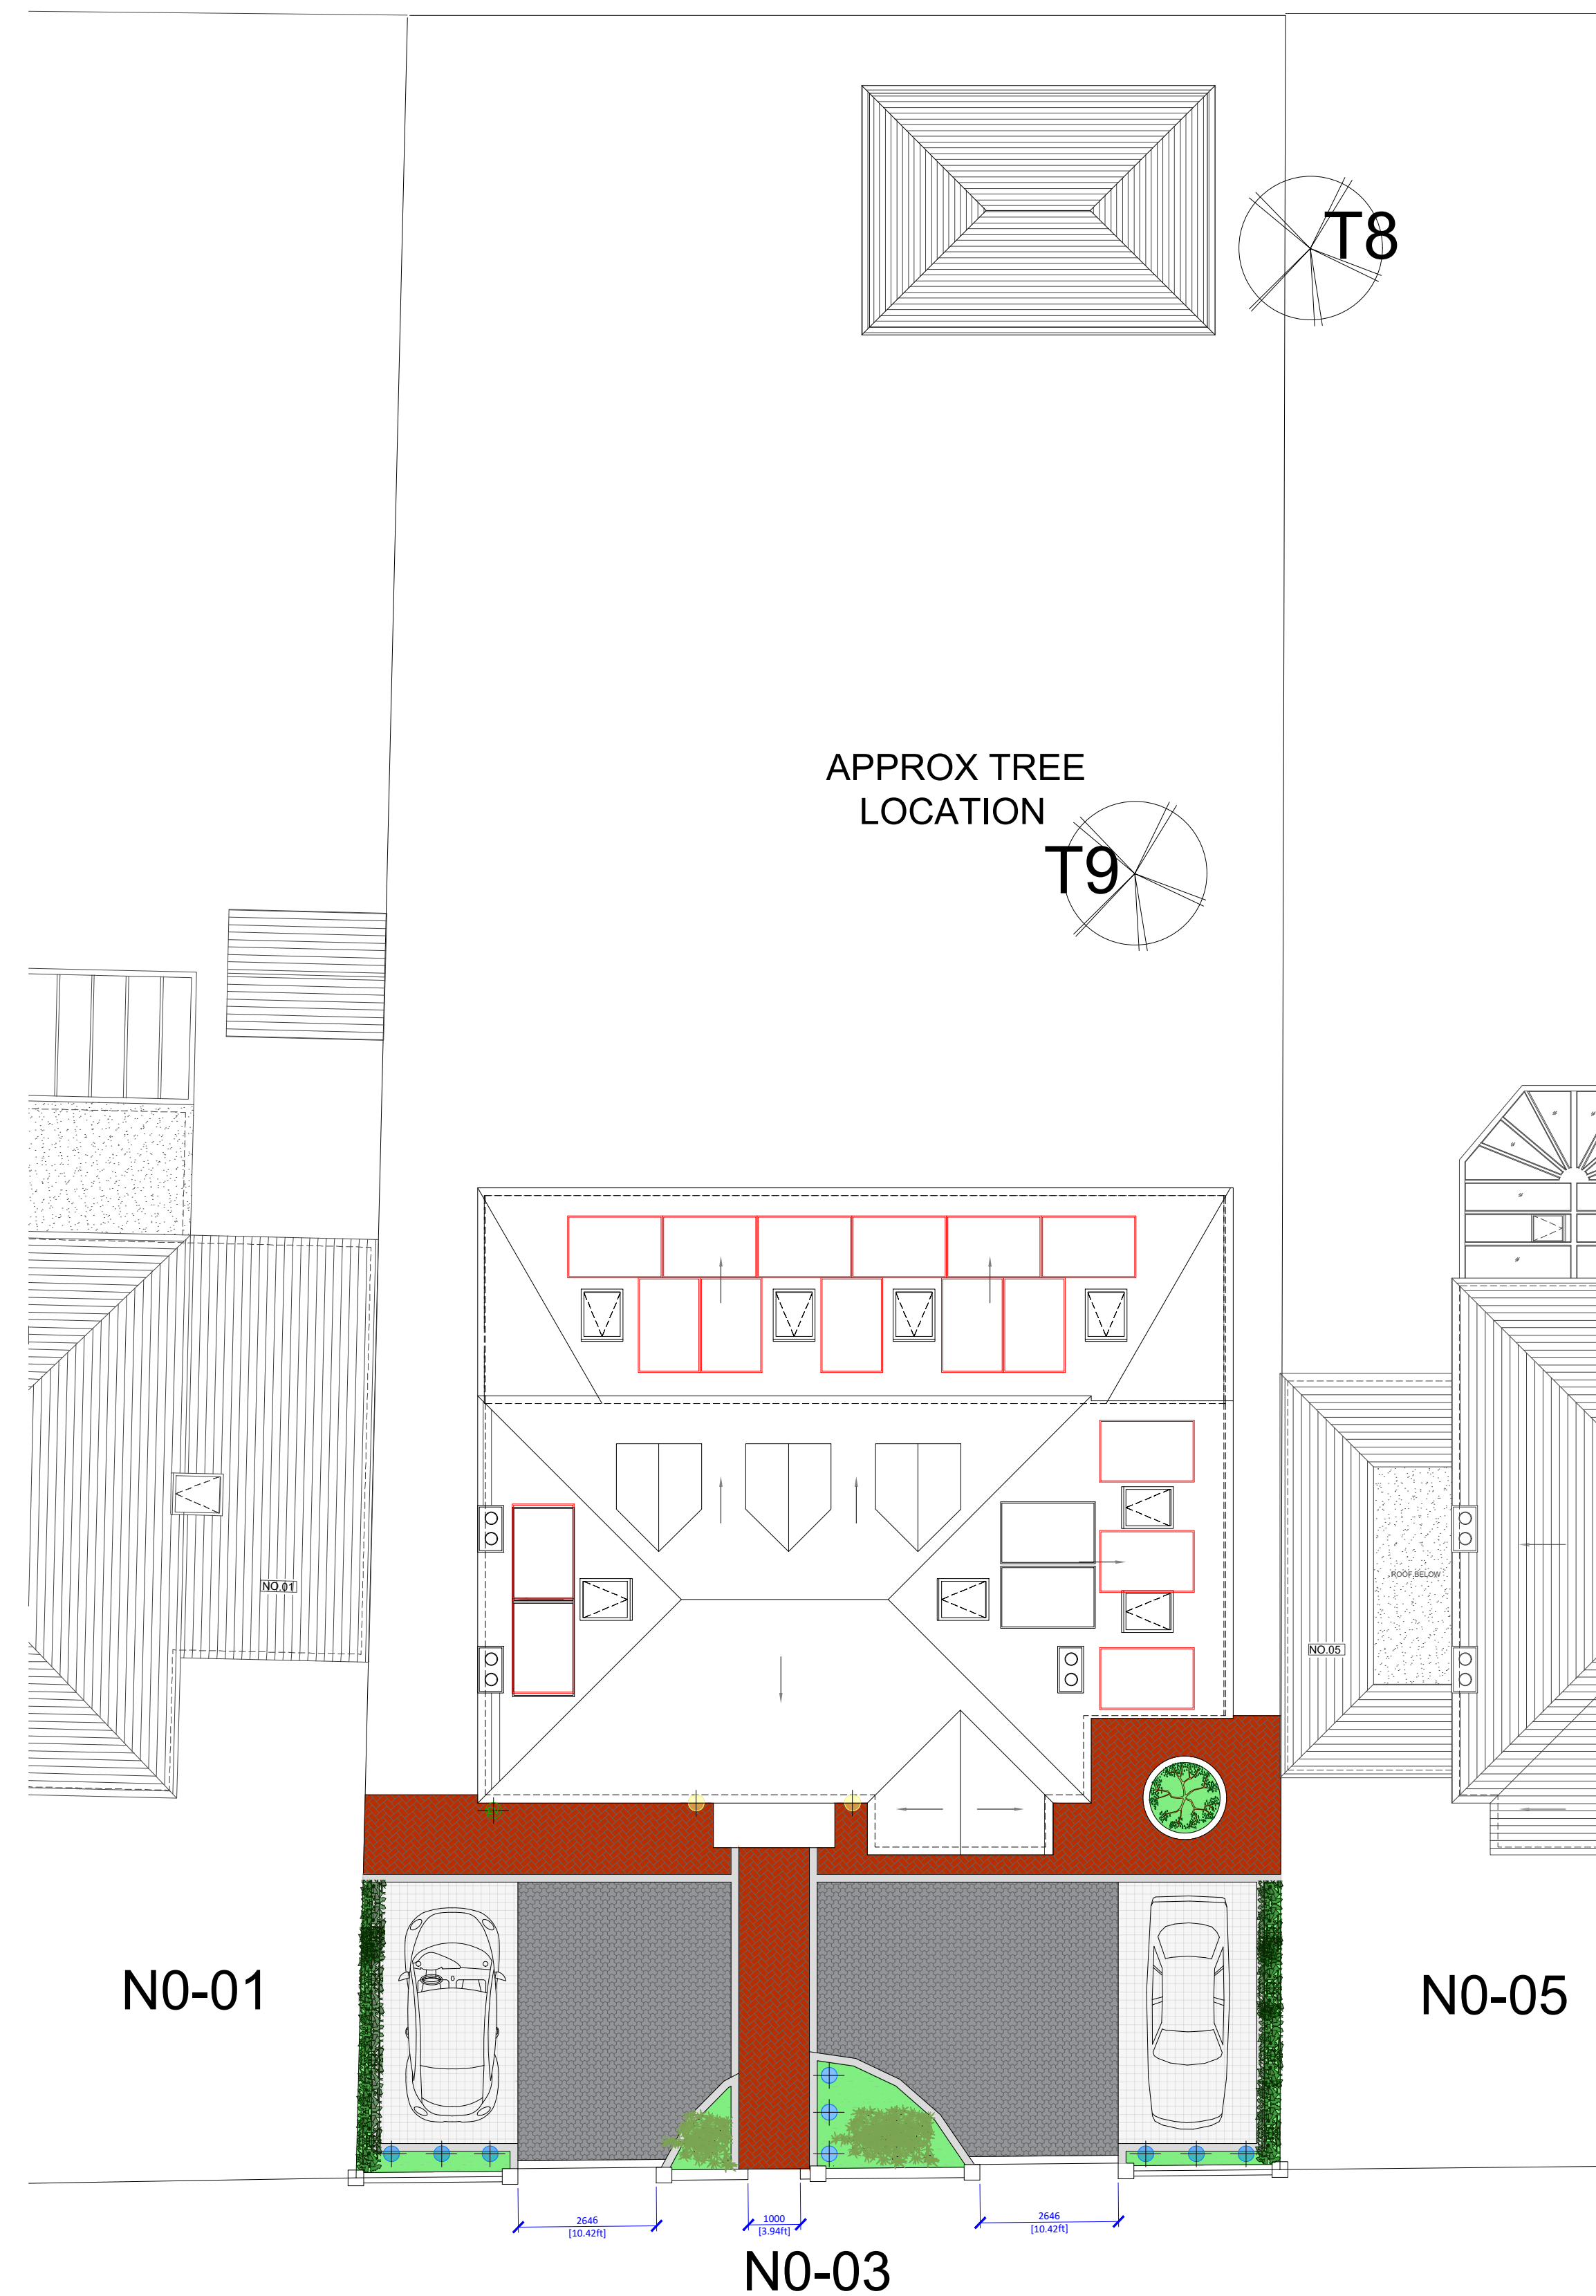

Proposed Tree Planting



Proposed Tree Codes

Bo Betula pendula 'Obelisk'
Tree A



Ac Acer Campestre 'Elegant'
Tree B




Pyrus 'Chanticleer'
Tree C

Note: Trees to be container grown specimens and planted at 14-16cm girth size.

Proposed Hard Surfacing



Marshall driveway paving
Drivesett Argent (Grey)

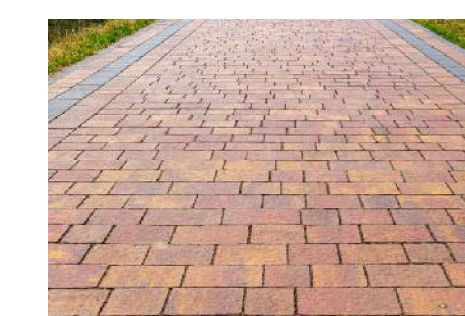

Red brick pathway
Driveline Priora

