


Proposed section - DETAIL - A

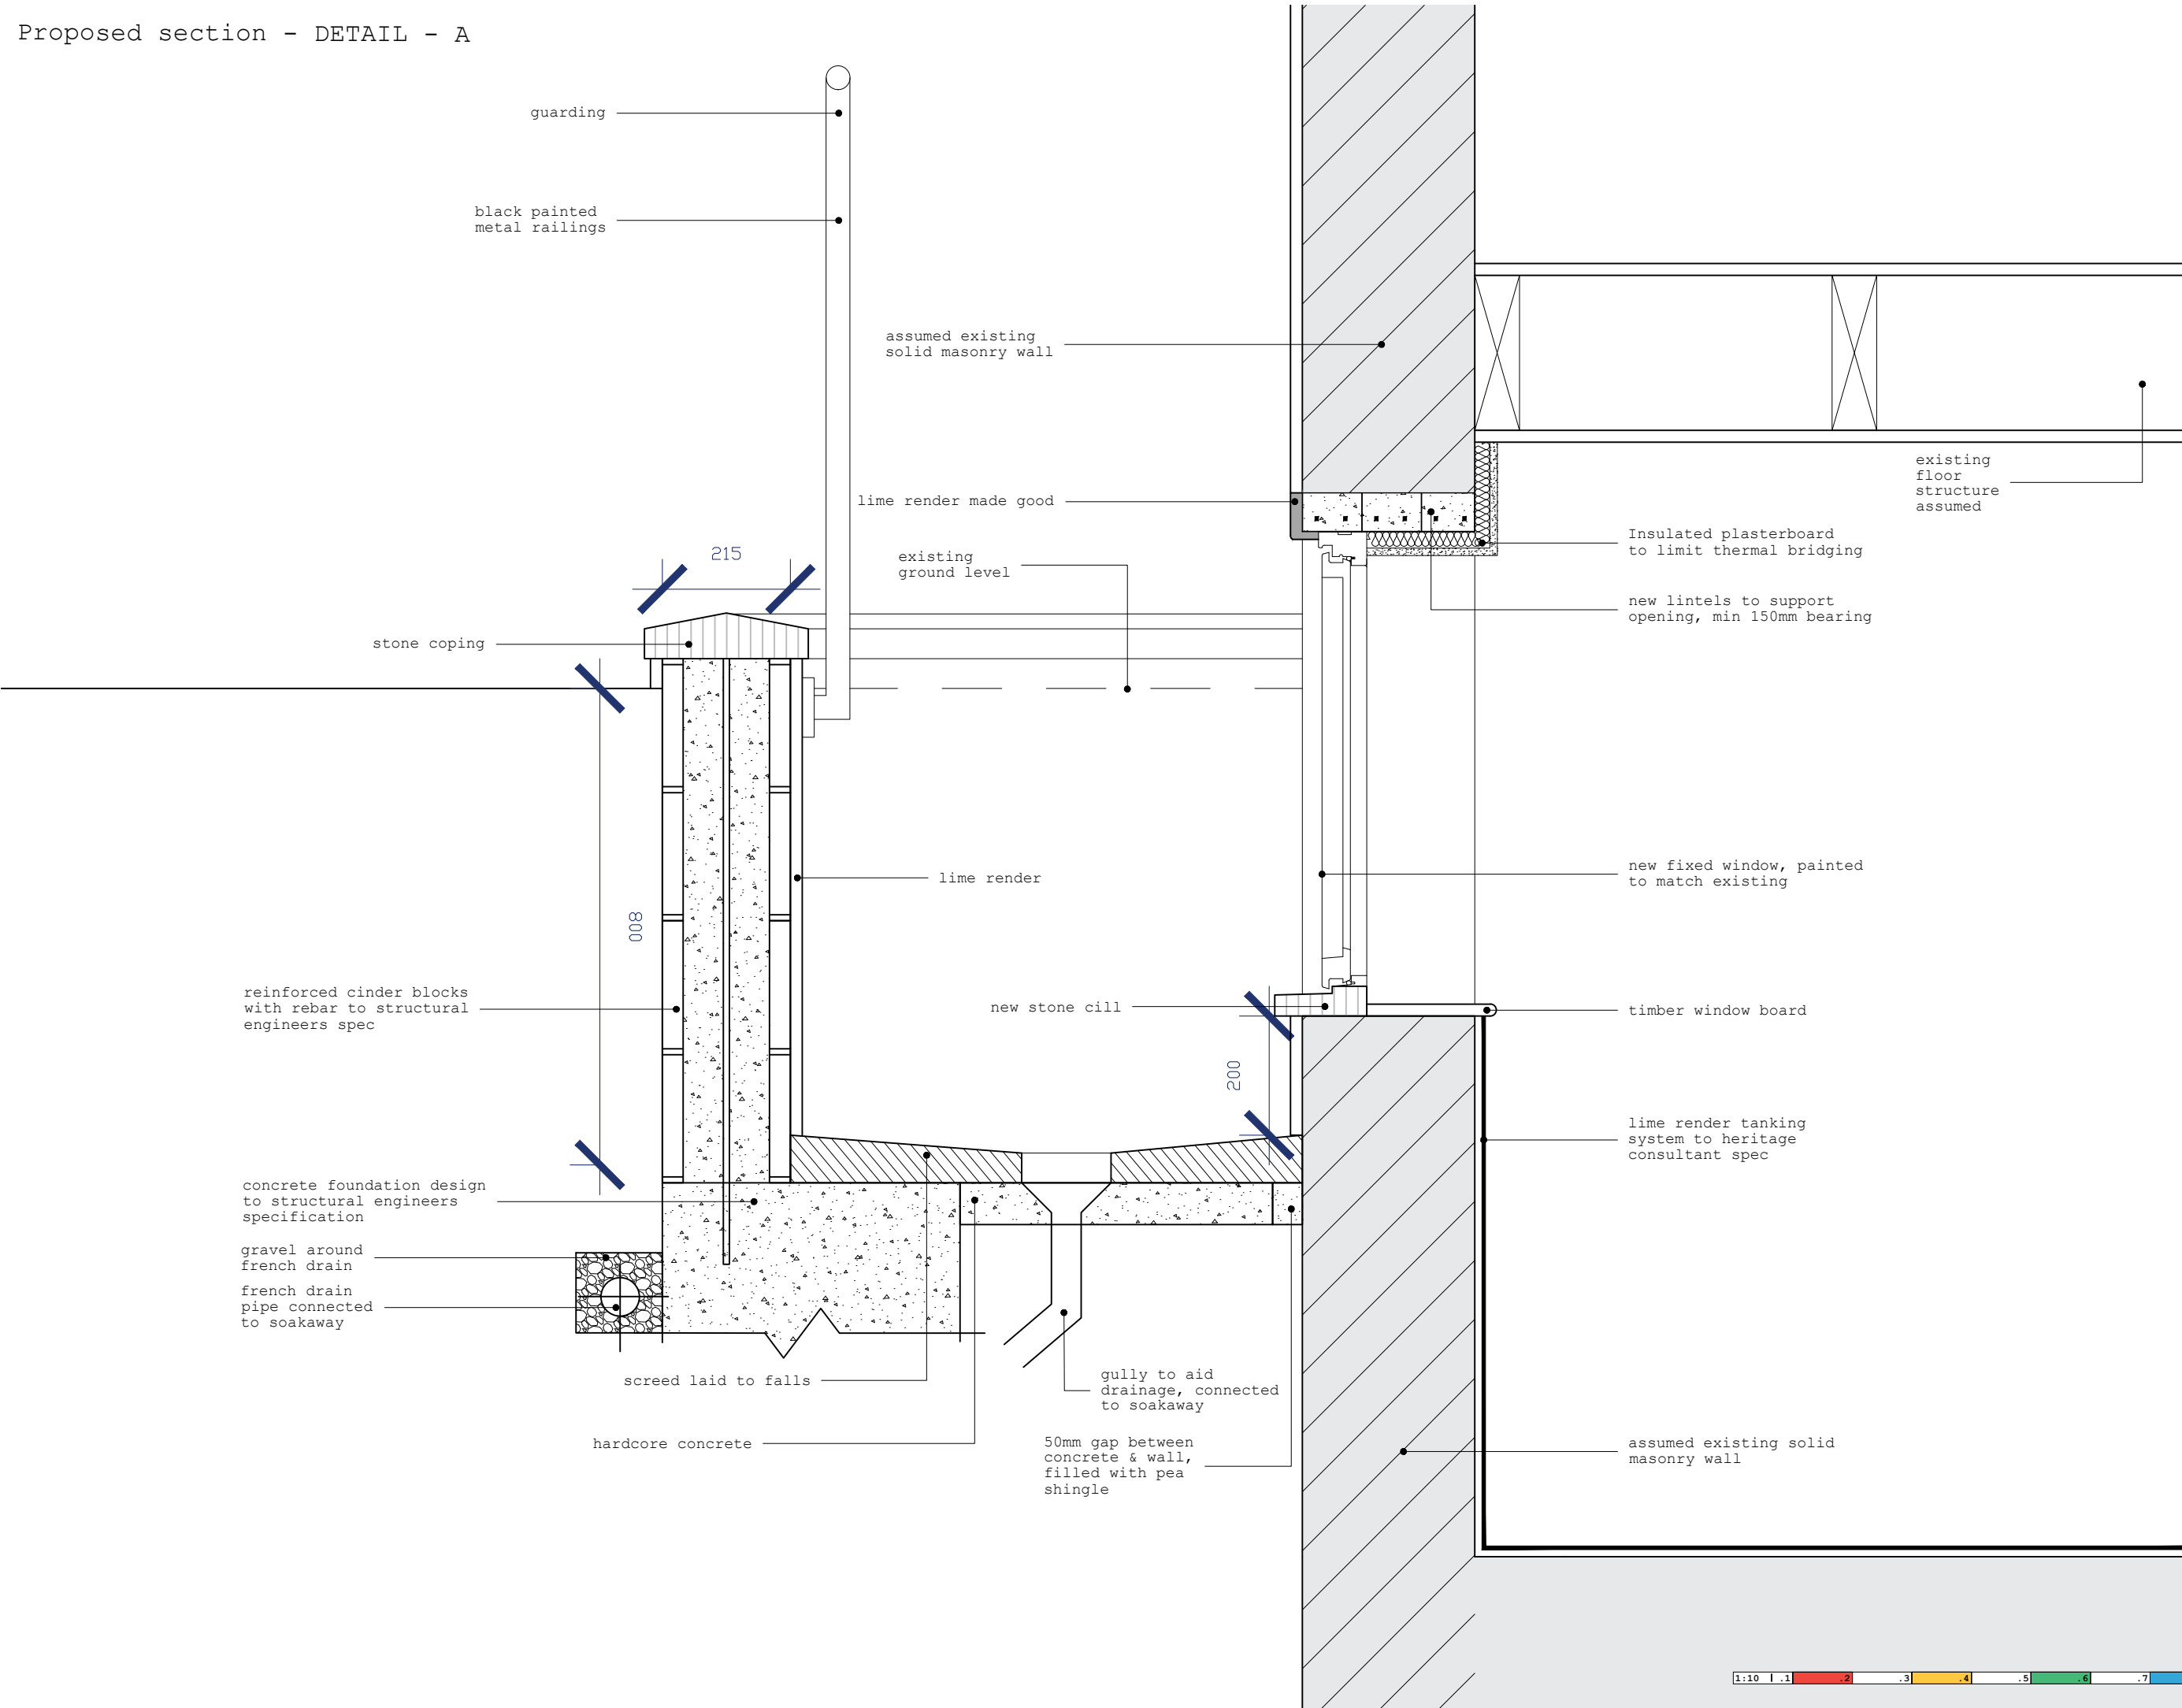

all drawings remain the copyright of colony and cannot be reproduced on whole or part without our approval

this drawing is for planning purposes only and not a construction issue

documents & drawings are not to be altered without the consent of colony

dimensional accuracy only applies to the written notation

drawings issued by colony are to be cross-referenced where necessary with other relevant consultants' information

if any contradiction is found in the drawing set, or if you are in any doubt, ask the architect

NOTES

**colony**

Collaborating with:  
**Ali Akbar**


Job: 1026      Drawing: 04-11      Revision: -

**Project:**  
41 Eastern Avenue  
Reading, RG1 5RX

**Drawing Name:**  
Detailed Lightwell Section  
As Proposed

Date: 09.2026      Status: Regs

Drawn By: TF      Checked By: EM

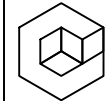 **RIBA** Chartered Practice

**Colony Architects Ltd.**  
The Wine Store, Brewery Court,  
Theale, Reading, RG7 5AJ  
+44 (0)118 380 0328  
hello@colonyarchitects.com  
colonyarchitects.com