


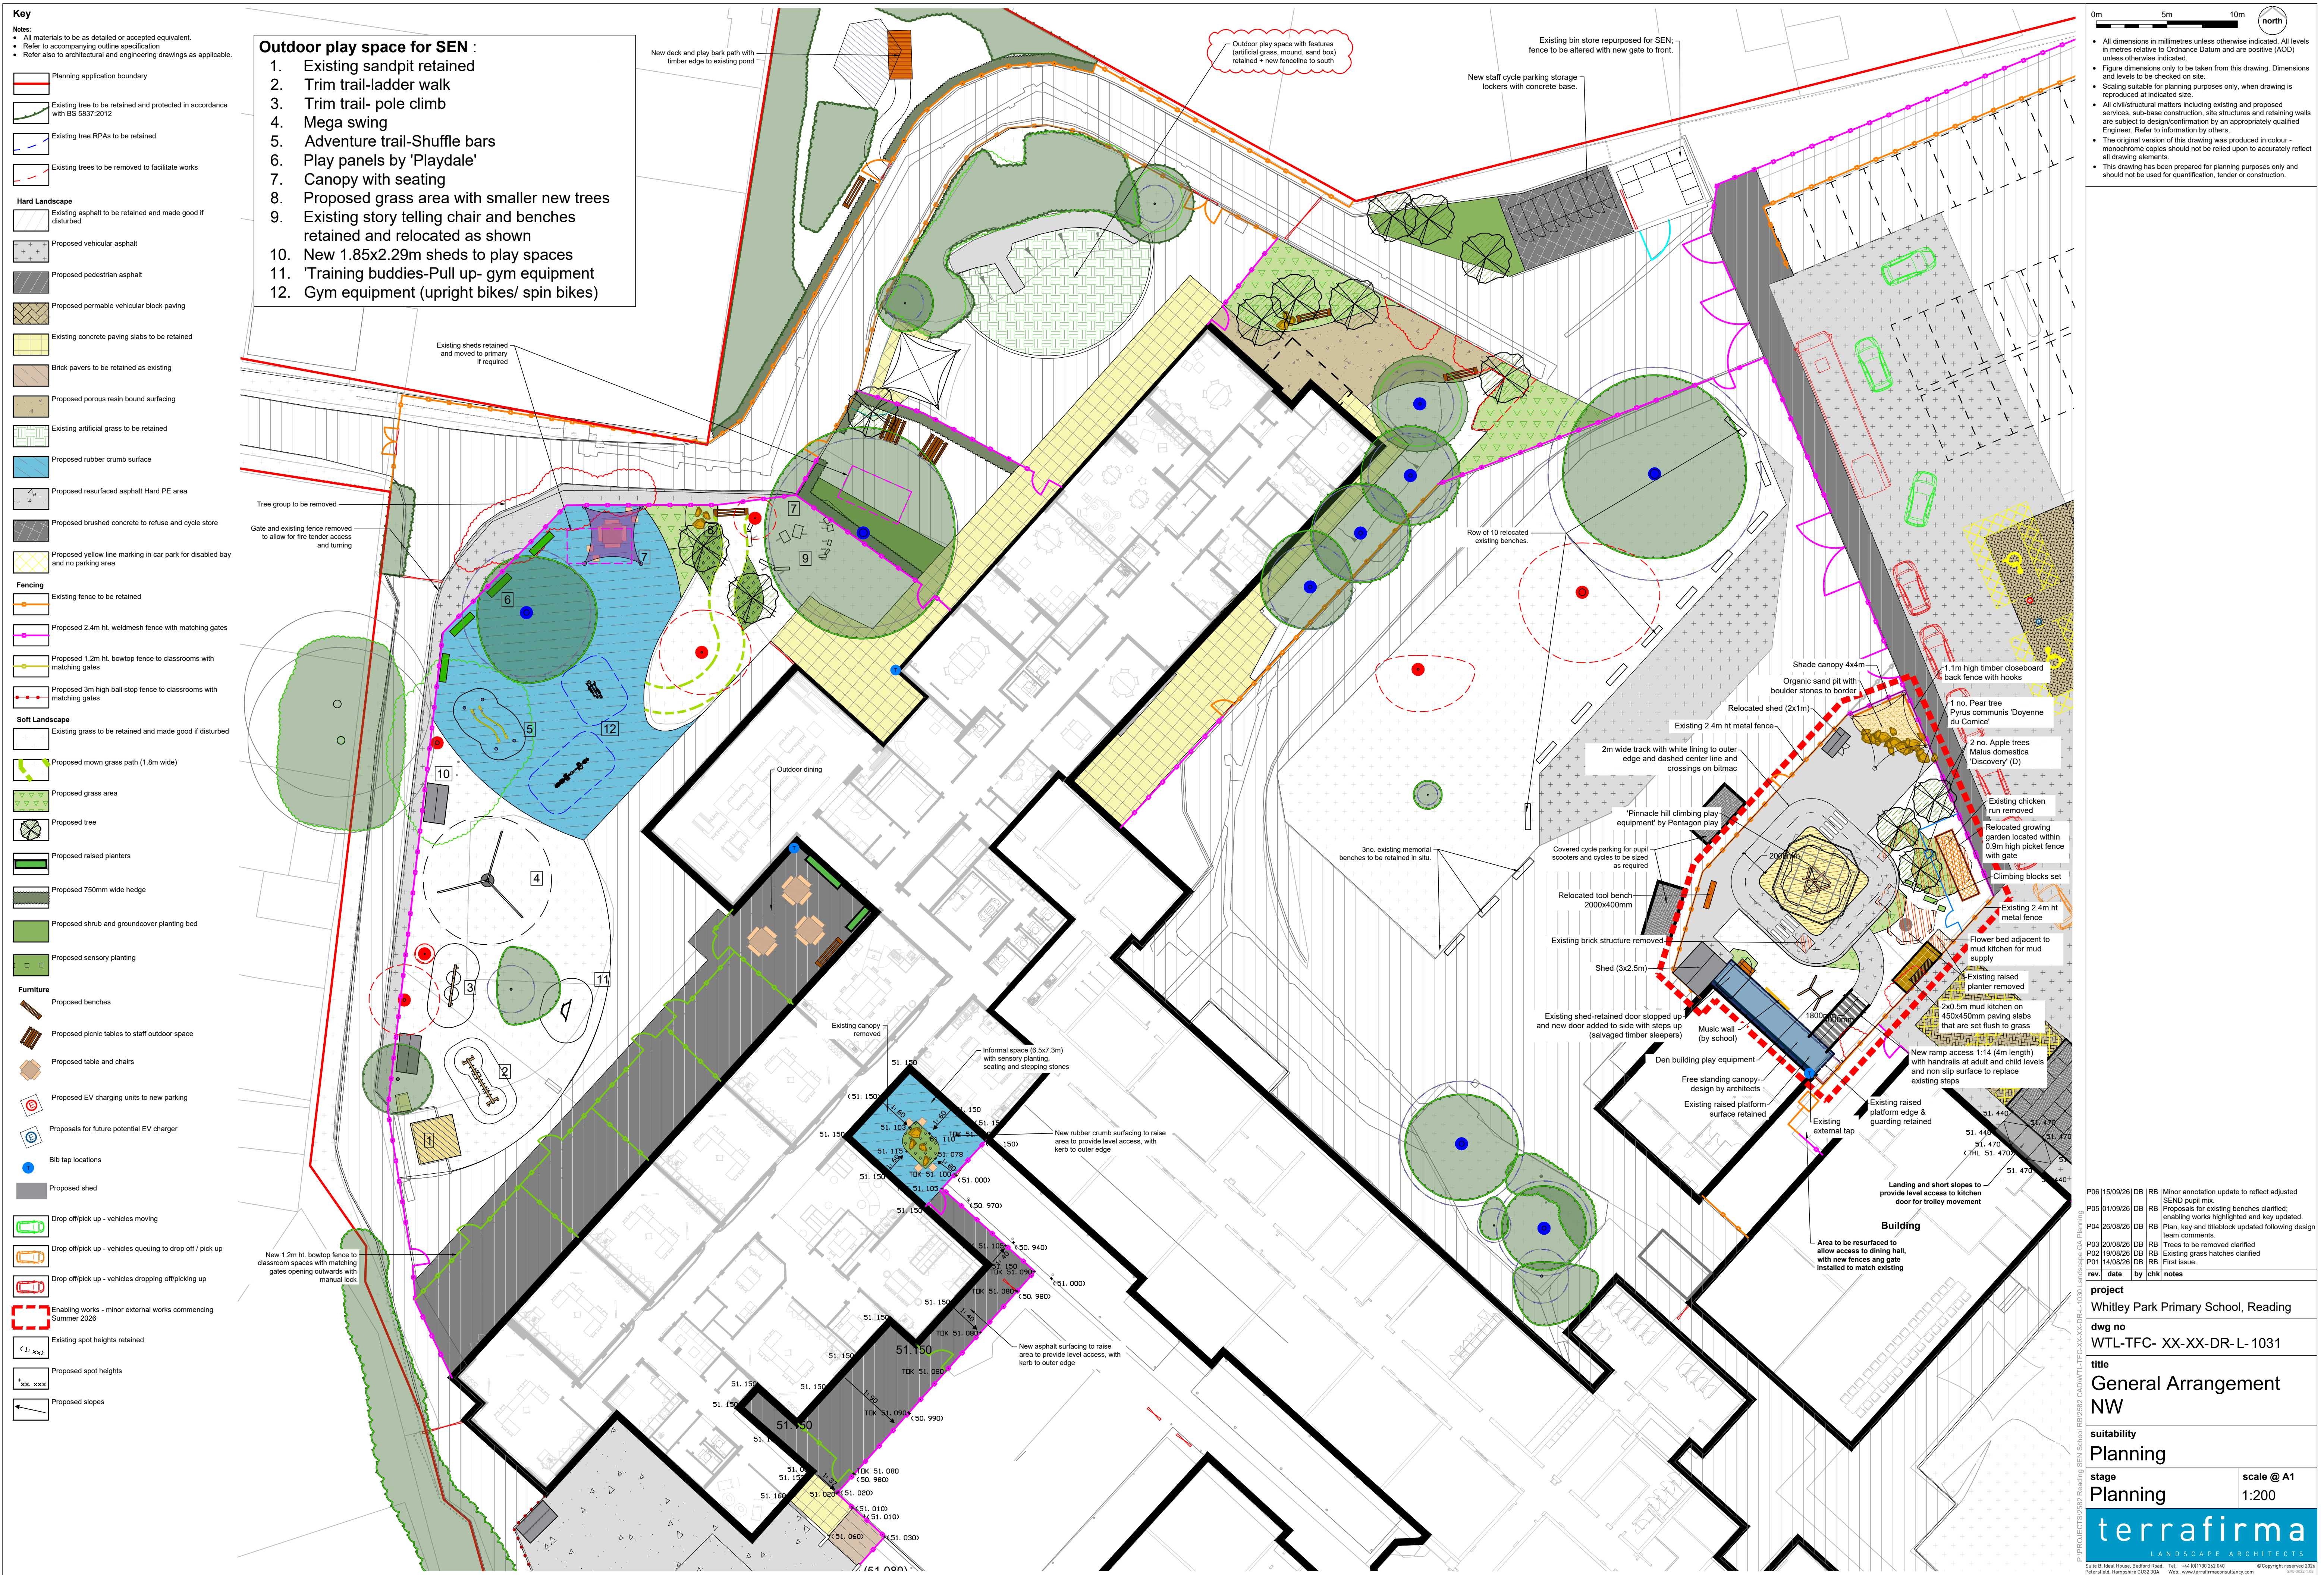

- Key**
- Notes**
- All materials to be as detailed or accepted equivalent.
 - Refer to accompanying outline specification
 - Refer also to architectural and engineering drawings as applicable
- Planning application boundary**
- Existing tree to be retained and protected in accordance with BS 5837:2012**
- Existing tree RPA's to be retained**
- Existing trees to be removed to facilitate works**
- Hard Landscape**
- Existing asphalt to be retained and made good if disturbed
 - Proposed vehicular asphalt
 - Proposed pedestrian asphalt
 - Proposed permeable vehicular block paving
 - Existing concrete paving slabs to be retained
 - Brick pavers to be retained as existing
 - Proposed porous resin bound surfacing
 - Existing artificial grass to be retained
 - Proposed rubber crumb surface
 - Proposed resurfaced asphalt Hard PE area
 - Proposed brushed concrete to refuse and cycle store
 - Proposed yellow line marking in car park for disabled bay and no parking area
- Fencing**
- Existing fence to be retained
 - Proposed 2.4m ht. weldmesh fence with matching gates
 - Proposed 1.2m ht. bowtop fence to classrooms with matching gates
 - Proposed 3m high ball stop fence to classrooms with matching gates
- Soft Landscape**
- Existing grass to be retained and made good if disturbed
 - Proposed mown grass path (1.8m wide)
 - Proposed grass area
 - Proposed tree
 - Proposed raised planters
 - Proposed 750mm wide hedge
 - Proposed shrub and groundcover planting bed
 - Proposed sensory planting
- Furniture**
- Proposed benches
 - Proposed picnic tables to staff outdoor space
 - Proposed table and chairs
 - Proposed EV charging units to new parking
 - Proposals for future potential EV charger
 - Bib tap locations
 - Proposed shed
 - Drop off/pick up - vehicles moving
 - Drop off/pick up - vehicles queuing to drop off / pick up
 - Drop off/pick up - vehicles dropping off/picking up
 - Enabling works - minor external works commencing Summer 2026
 - Existing spot heights retained
 - Proposed spot heights
 - Proposed slopes

- Outdoor play space for SEN :**
1. Existing sandpit retained
 2. Trim trail-ladder walk
 3. Trim trail- pole climb
 4. Mega swing
 5. Adventure trail-Shuffle bars
 6. Play panels by 'Playdale'
 7. Canopy with seating
 8. Proposed grass area with smaller new trees
 9. Existing story telling chair and benches retained and relocated as shown
 10. New 1.85x2.29m sheds to play spaces
 11. 'Training buddies'-Pull up- gym equipment
 12. Gym equipment (upright bikes/ spin bikes)

0m 5m 10m north	
• All dimensions in millimetres unless otherwise indicated. All levels in metres relative to Ordnance Datum and are positive (AOD) unless otherwise indicated. • Figure dimensions only to be taken from this drawing. Dimensions and levels to be checked on site. • Scaling suitable for planning purposes only, when drawing is reproduced at indicated size. • All civil/structural matters including existing and proposed services, sub-base construction, site structures and retaining walls are subject to design/confirmation by an appropriately qualified Engineer. Refer to information by others. • The original version of this drawing was produced in colour - monochrome copies should not be relied upon to accurately reflect all drawing elements. • This drawing has been prepared for planning purposes only and should not be used for quantification, tender or construction.	
project Whitley Park Primary School, Reading	
dwg no WTL-TFC- XX-XX-DR- L- 1031	
title General Arrangement NW	
suitability Planning	
stage Planning	scale @ A1 1:200
terrafirma LANDSCAPE ARCHITECTS	
SOUTH B. LEWIS HOUSE, BEDFORD ROAD, TEL: +44 (0)1753 262 040 PETERFIELD, HANTS GU20 2BA. WEB: WWW.TERRAFIRMA.CO.UK	